


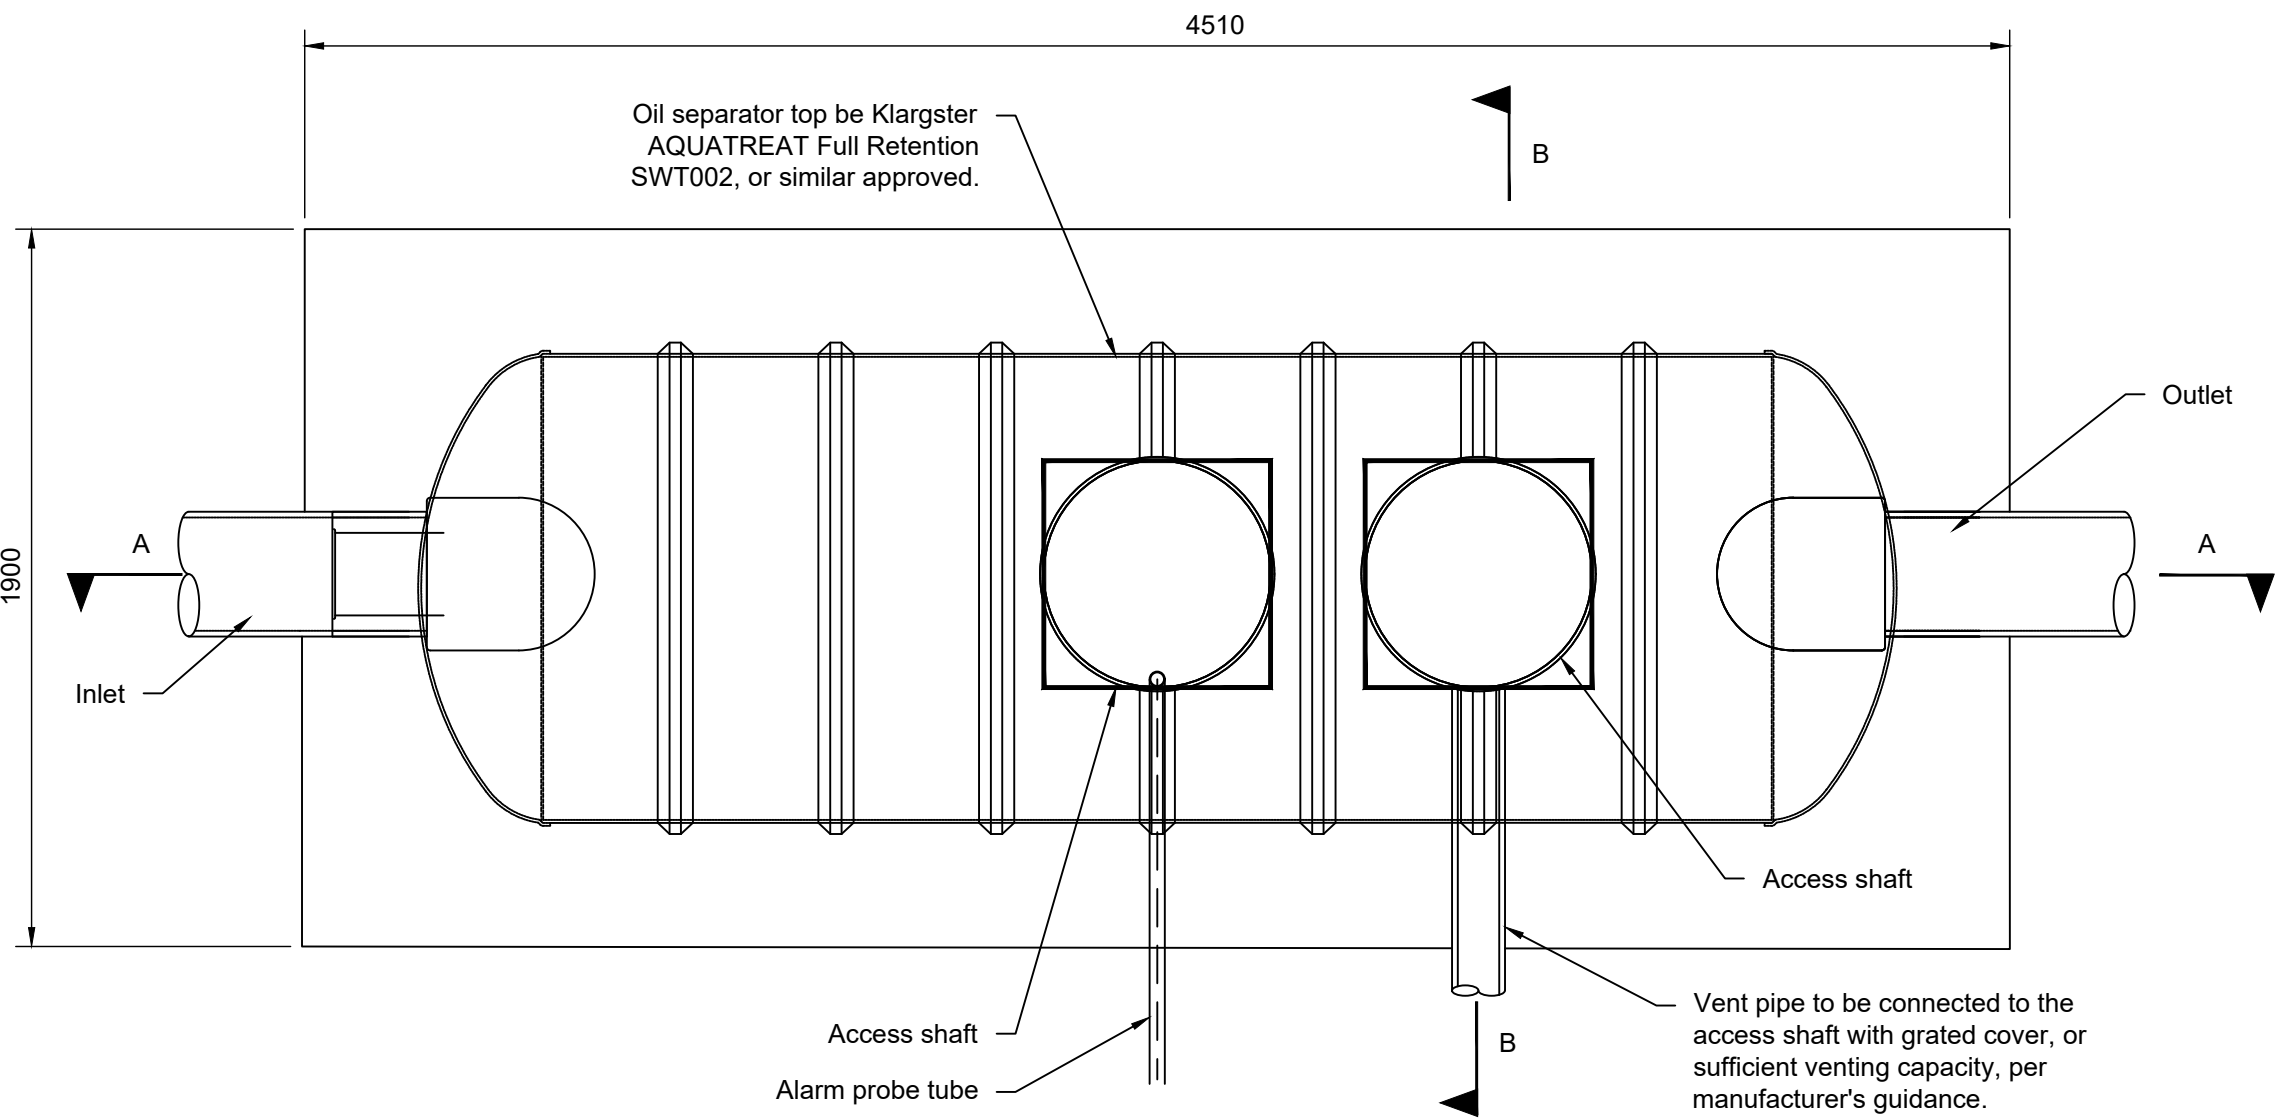


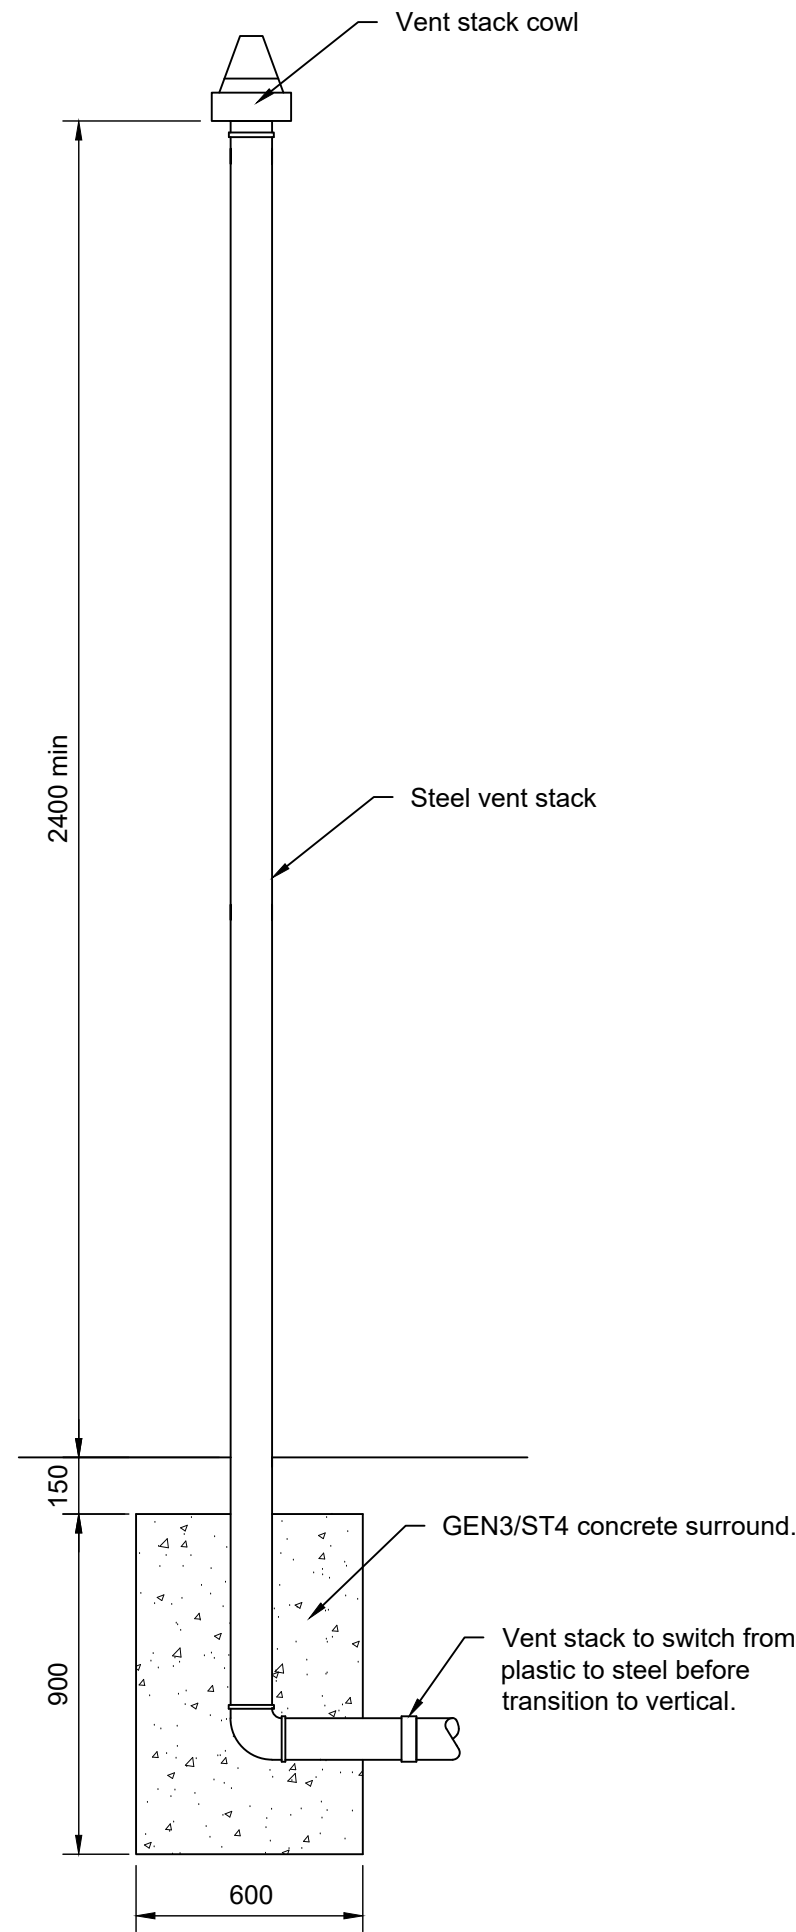

Oil Separator Plan

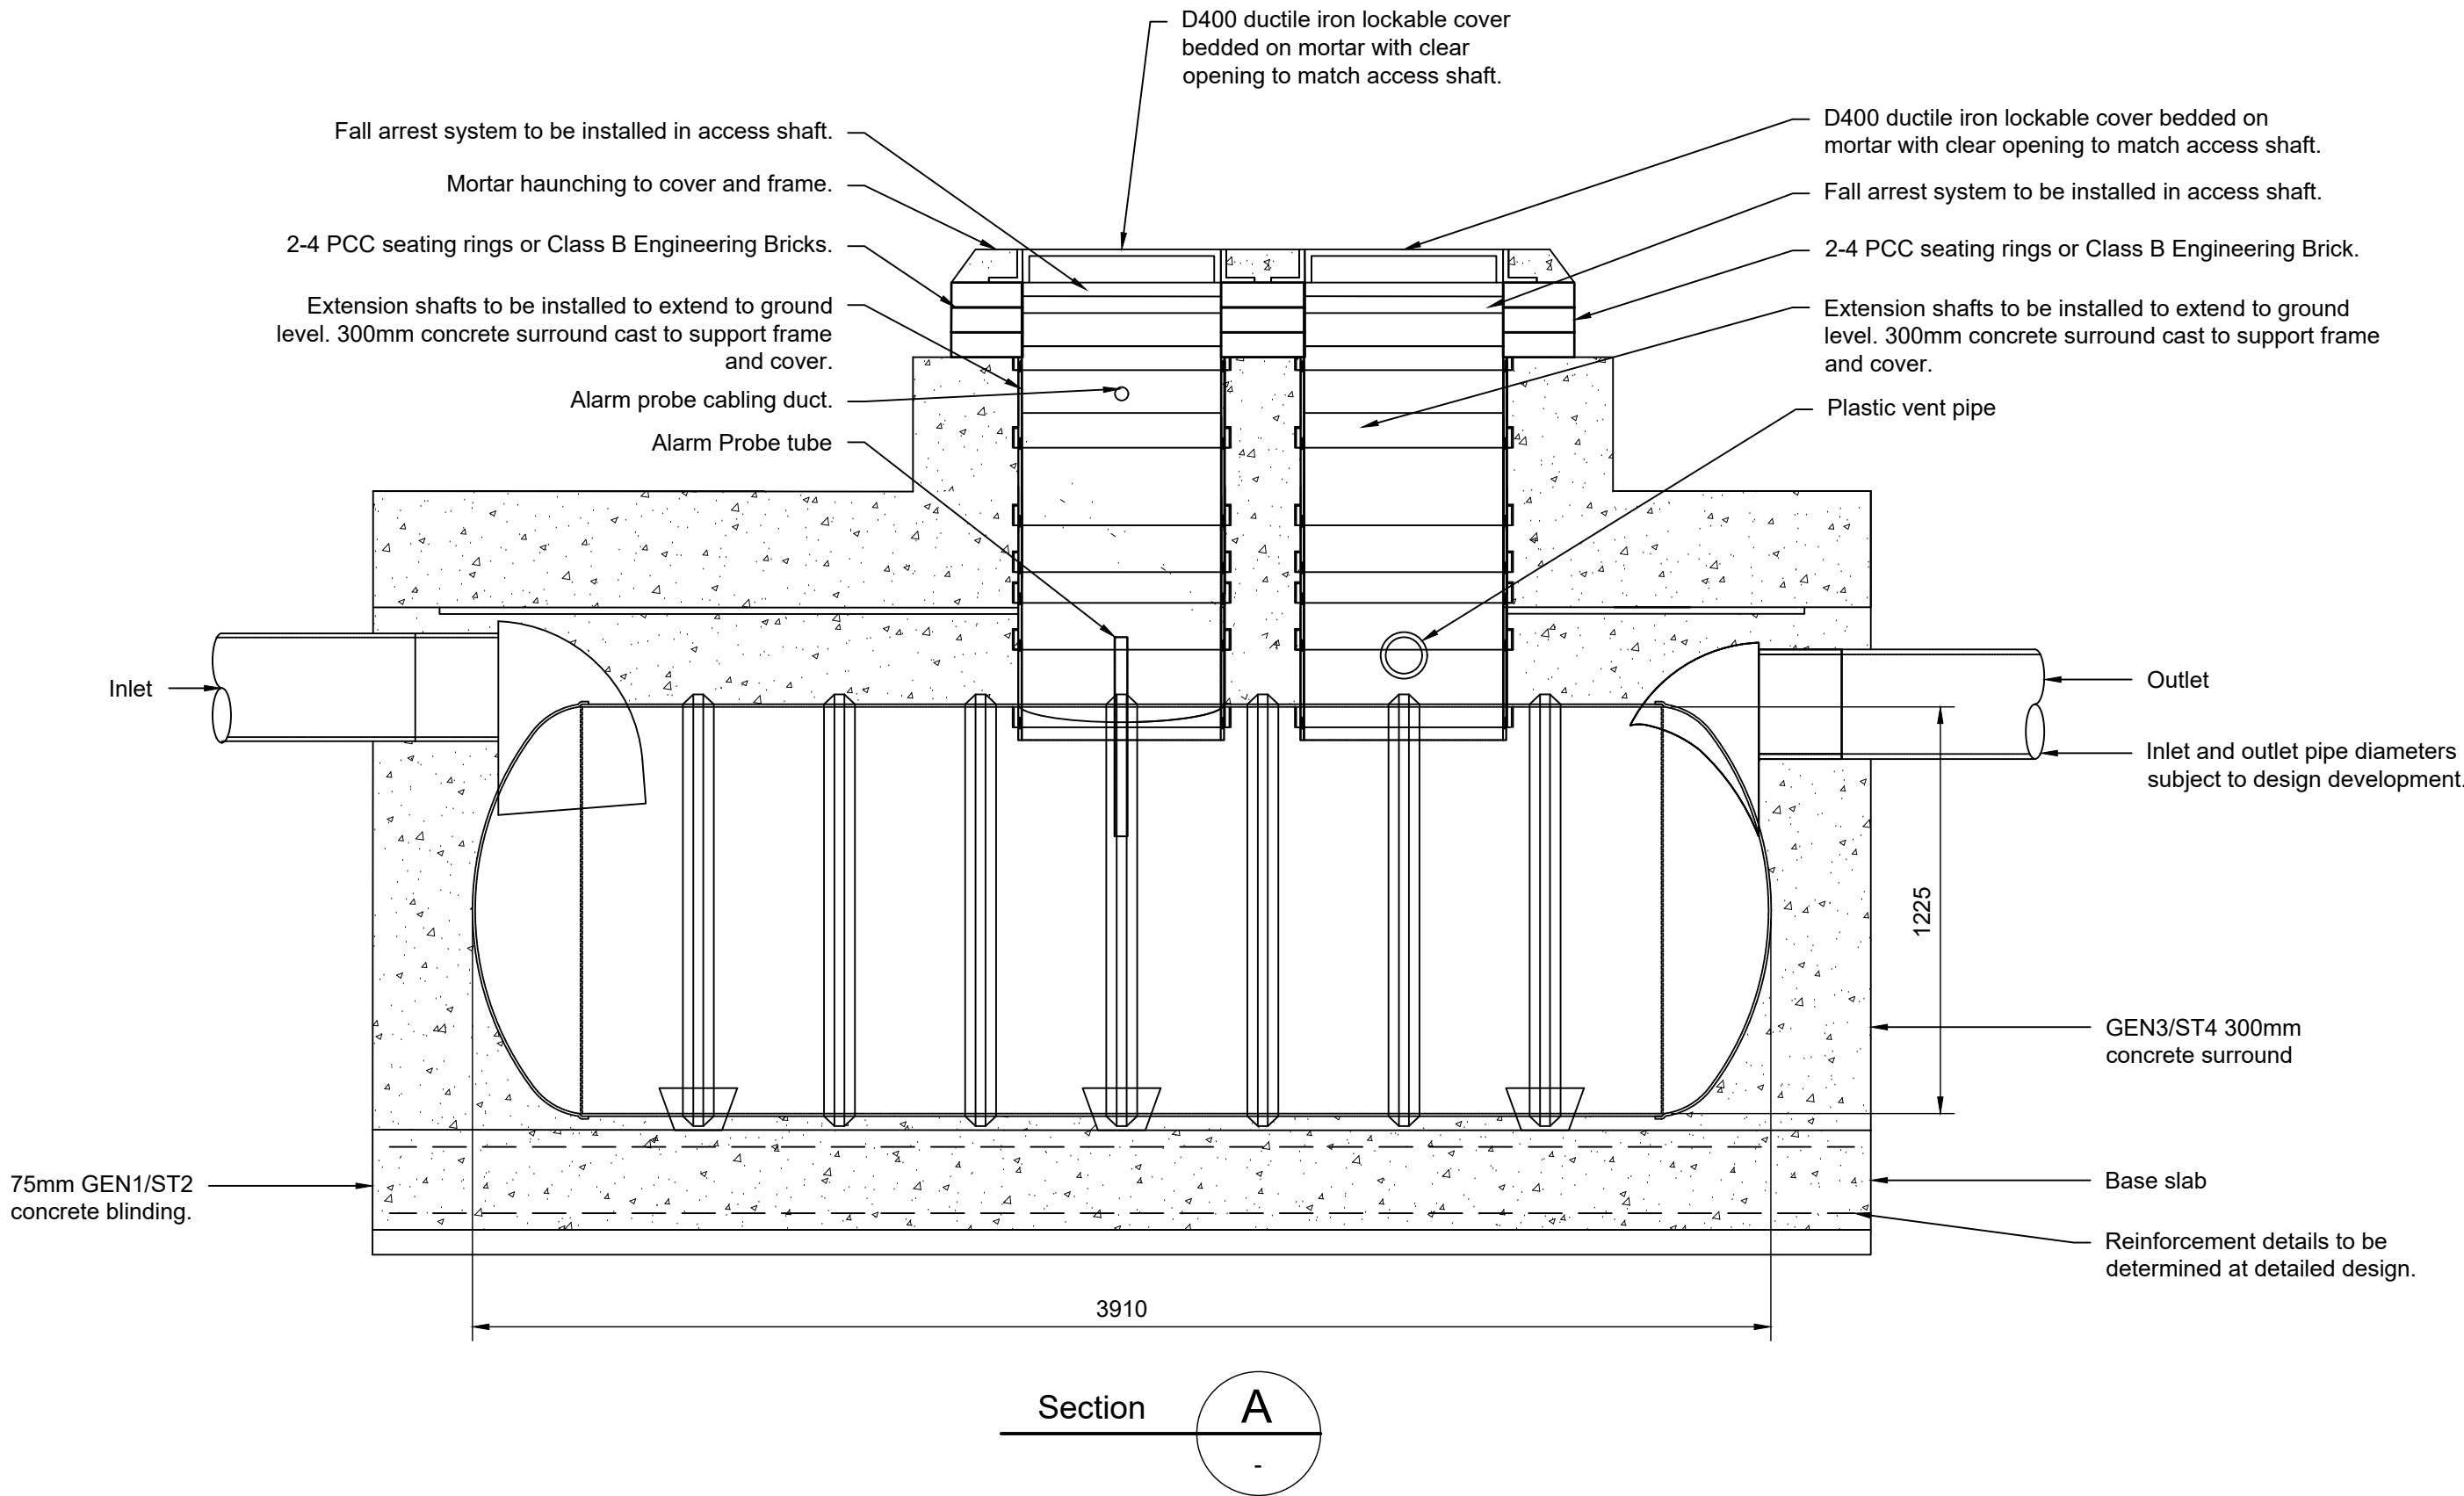

Vent Pipe Stack Detail

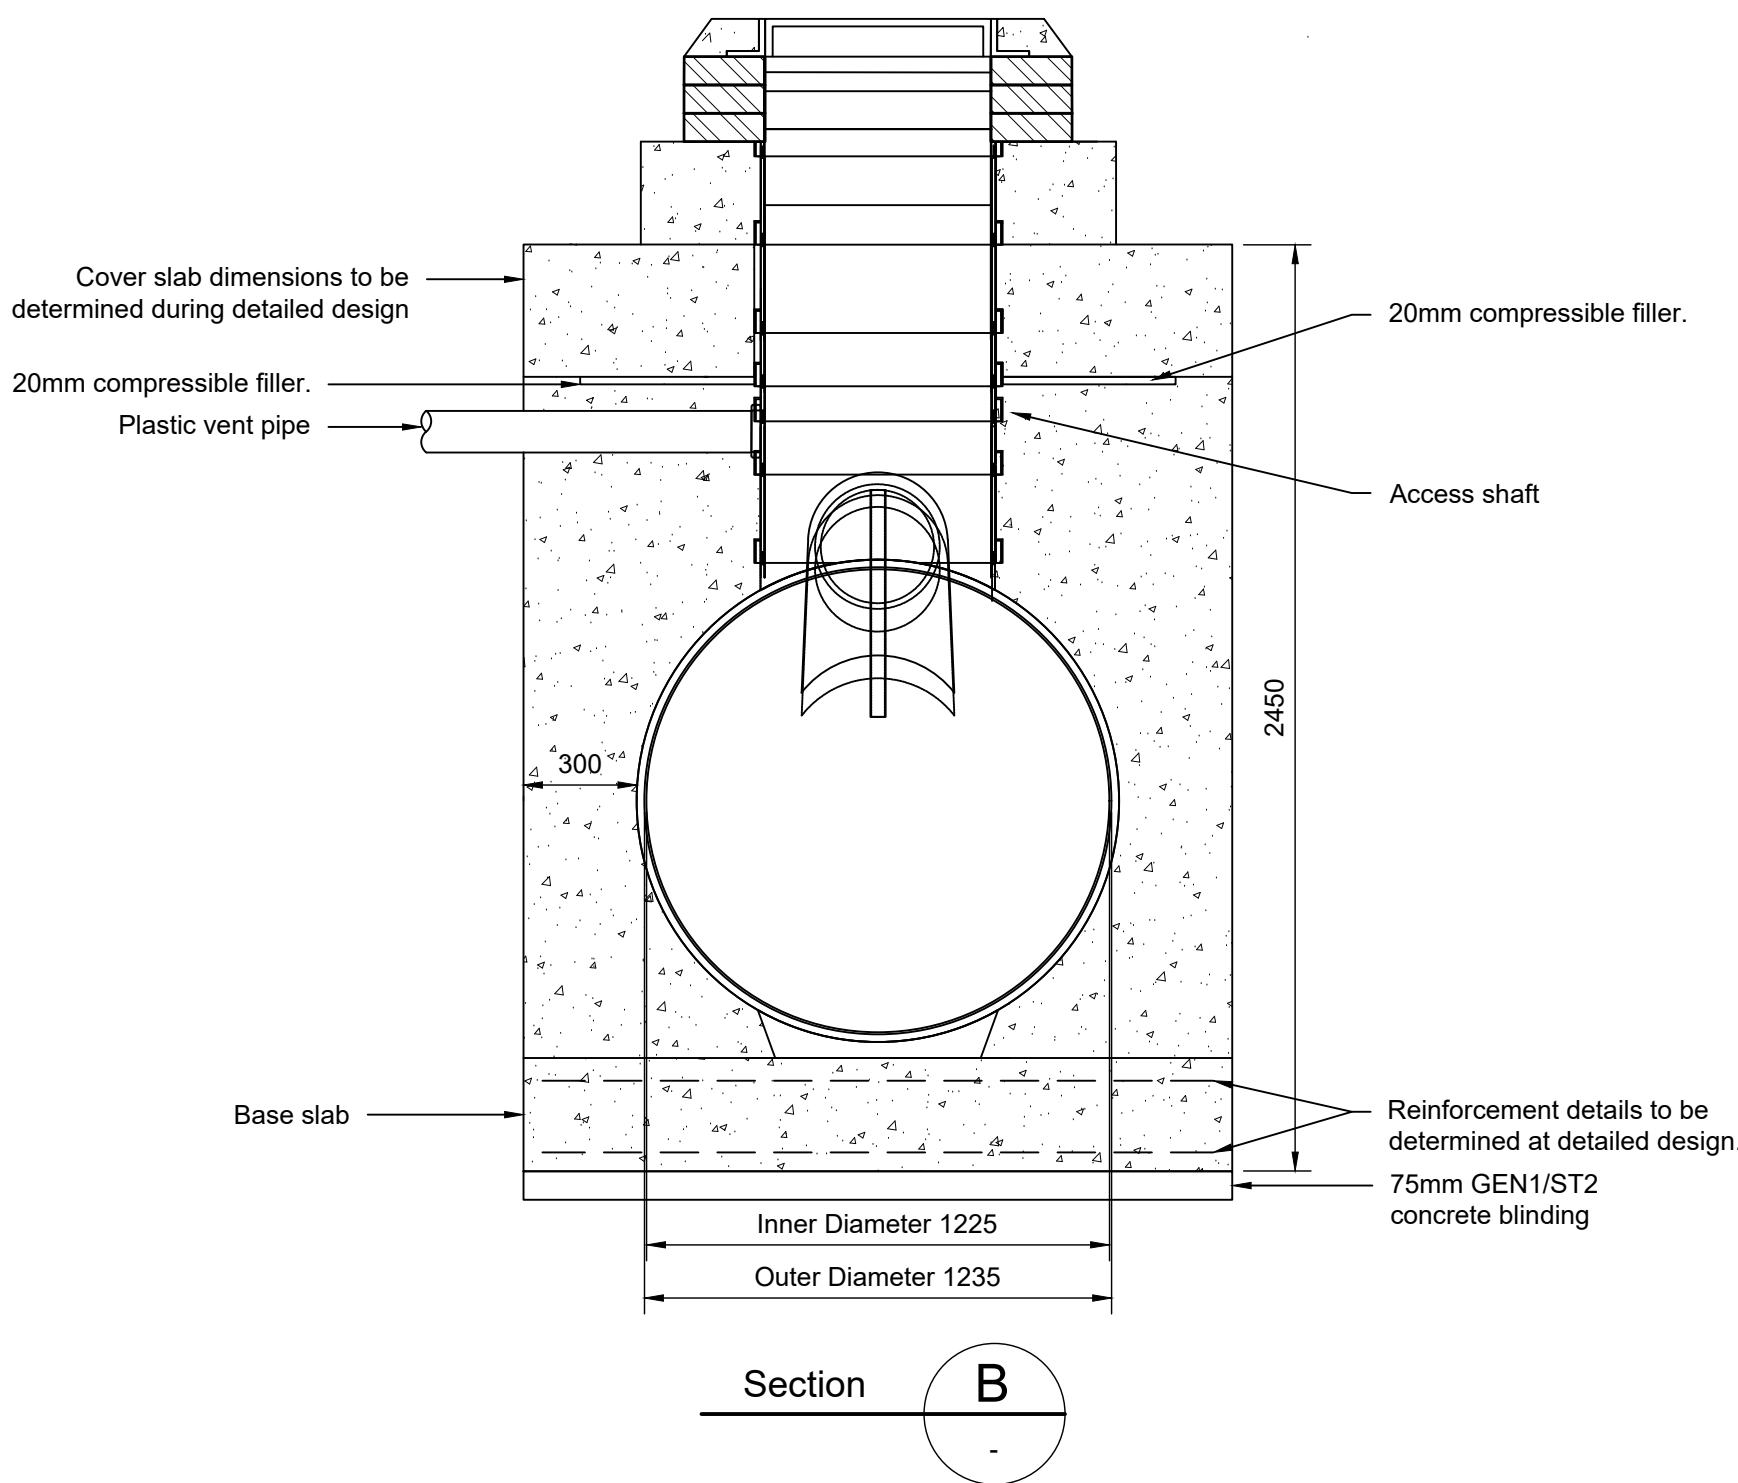

- Notes
1. Do not scale any items or information from this drawing.
 2. This drawing is to be printed in colour.
 3. All dimensions shown in millimetres unless otherwise stated.
 4. All levels are in metres above ordnance Datum (mAOD).
 5. This Drawing represents a RIBA Stage 3 Design for the proposed surface water and foul water drainage, based on information provided to Mott MacDonald. This design is subject to change through RIBA Stage 4 and shall not be used for construction.
 6. This drawing should be read in conjunction with the Salisbury DASH RIBA Stage 3 Drainage Specification and all other relevant drawings and specifications.

Reference Drawings					
STECC-MMD-XX-XX-DR-CE-520010 - Surface Water General Arrangement					
STECC-MMD-XX-XX-DR-CE-520011 - Foul Water General Arrangement					
STECC-MMD-XX-XX-DR-CE-520012 - Below Ground Drainage Schedules					
STECC-MMD-XX-XX-DR-CE-520014 - Penstock Chamber Standard Details					
STECC-MMD-XX-XX-DR-CE-520015 - SuDS Standard Details					
STECC-MMD-XX-XX-DR-CE-520016 - Chamber Standard Details					
STECC-MMD-XX-XX-DR-CE-520017 - Below Ground Drainage Standard Details					
STECC-MMD-XX-XX-SP-SE-520007 - RIBA Stage 3 Drainage Specification					
STECC-MMD-ZZ-ZZ-RP-CE-930001 - RIBA Stage 3 Drainage Strategy					

Rev	Date	Drawn	Description	Ch'k'd	App'd
P01	17/07/26	HC	RIBA 3 Submission	OWD	AL

M

MOTT
MACDONALD

Mott MacDonald House
8-10 Sydenham Road
Croydon, CR0 2EE
United Kingdom

T +44 (0)20 8774 2000
F +44 (0)20 8681 5706
W mottmac.com

Client
Salisbury National Health Service (NHS) Foundation Trust

Title
**Salisbury District Hospital
Diagnostic and Surgical Hub (DASH)
RIBA Stage 3
Drainage Standard Details
Oil Separator**

Designed	H Clark	HC	Eng check	O Dawes	OWD
Drawn	H Clark	HC	Coordination	---	-
Dwg check	O Dawes	OWD	Approved		
Scale at A1	1:20	Status	PRE	Rev	P01
				Security	STD
Drawing Number STECC-MMD-XX-XX-DR-CE-520013					

