




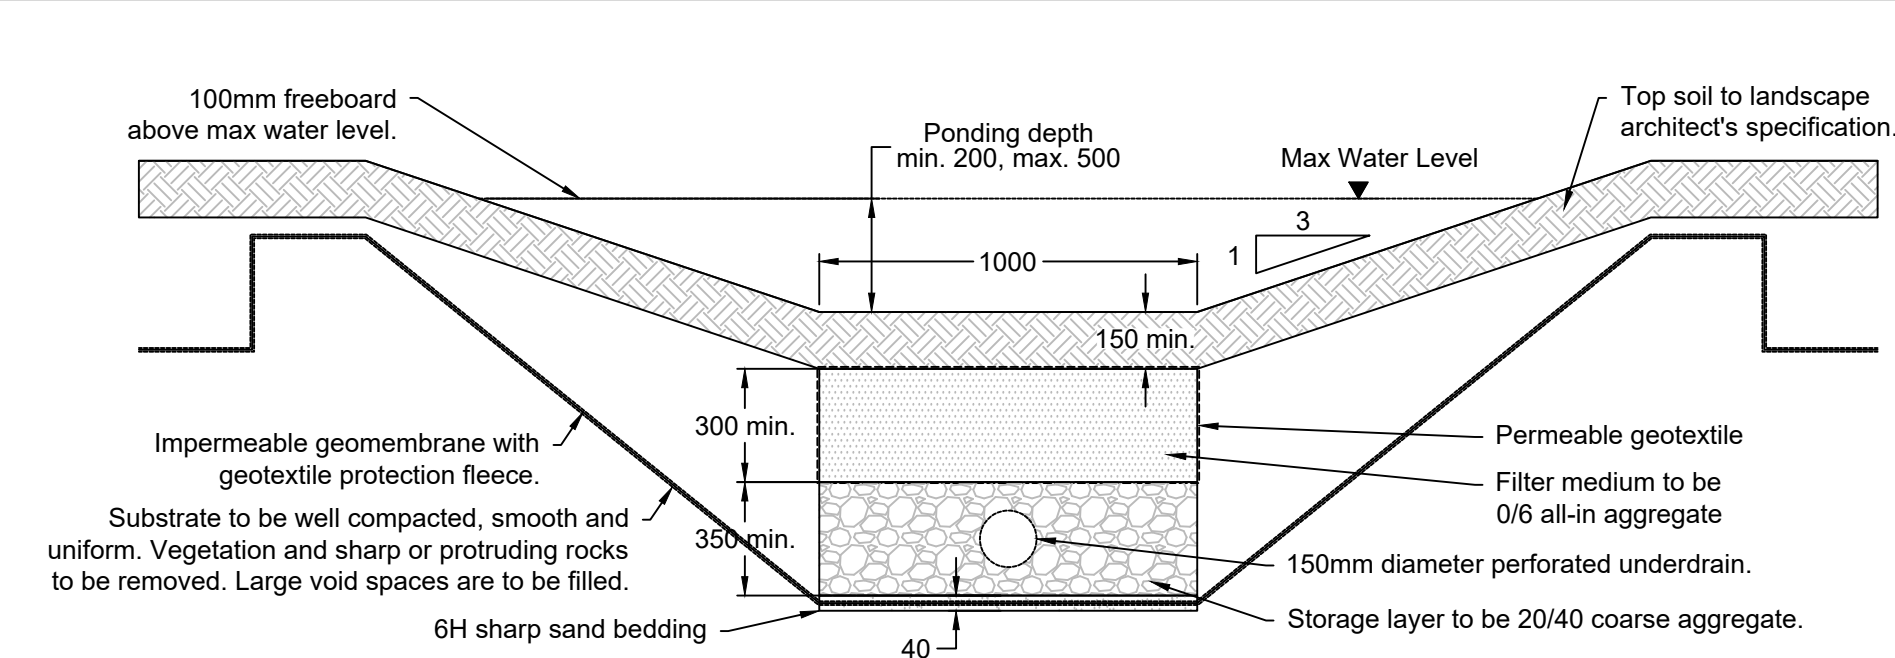


Bioretention SuDS  
1:20

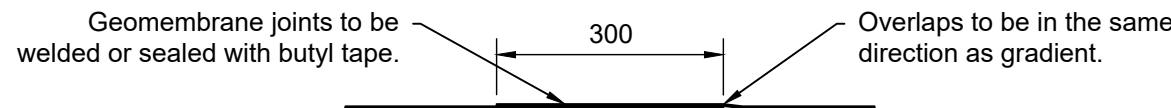


Longitudinal Overlap Detail for  
Geotextile and Geomembrane  
1:10

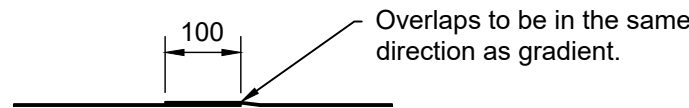


Longitudinal Overlap Detail for  
Geotextile Protection Fleece  
1:10

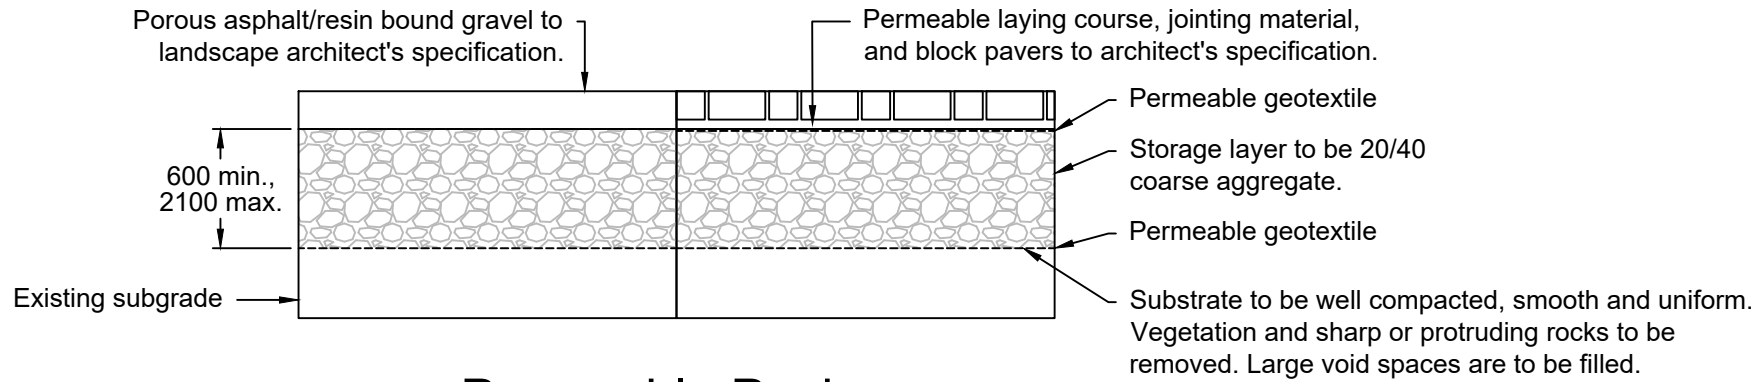

Permeable Paving  
1:20

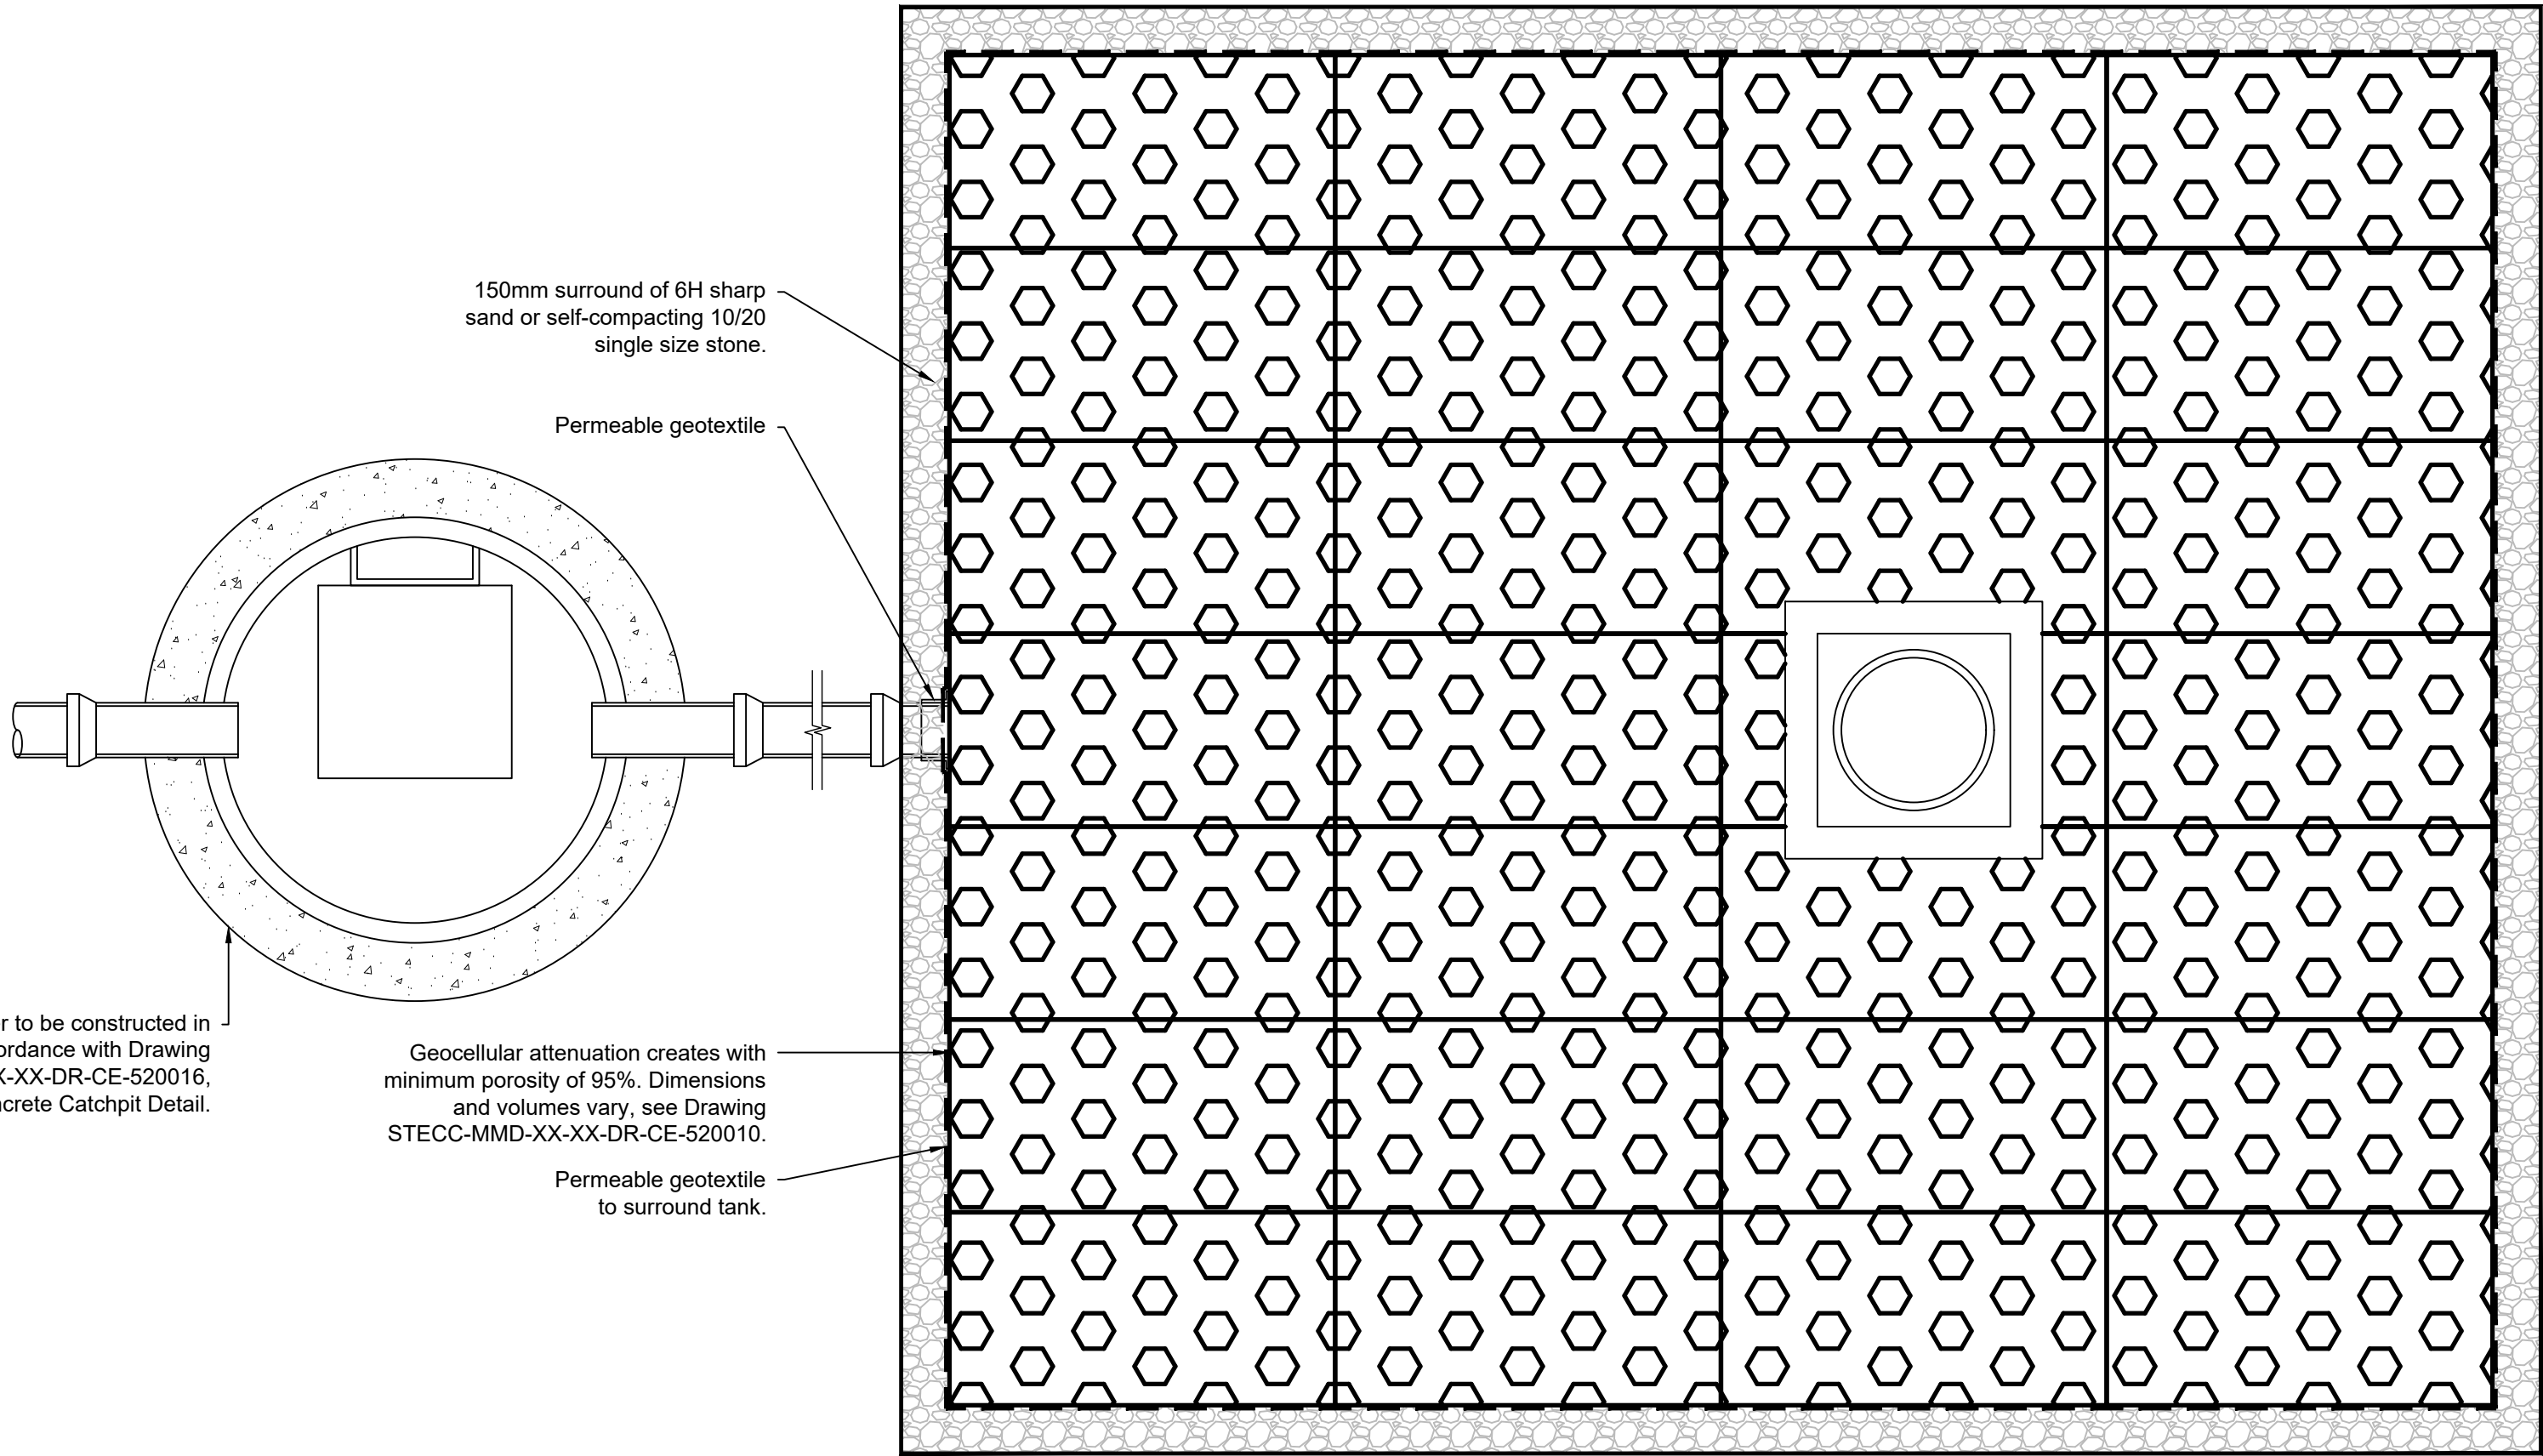

Geocellular Storage Construction Detail Typical Plan  
1:20

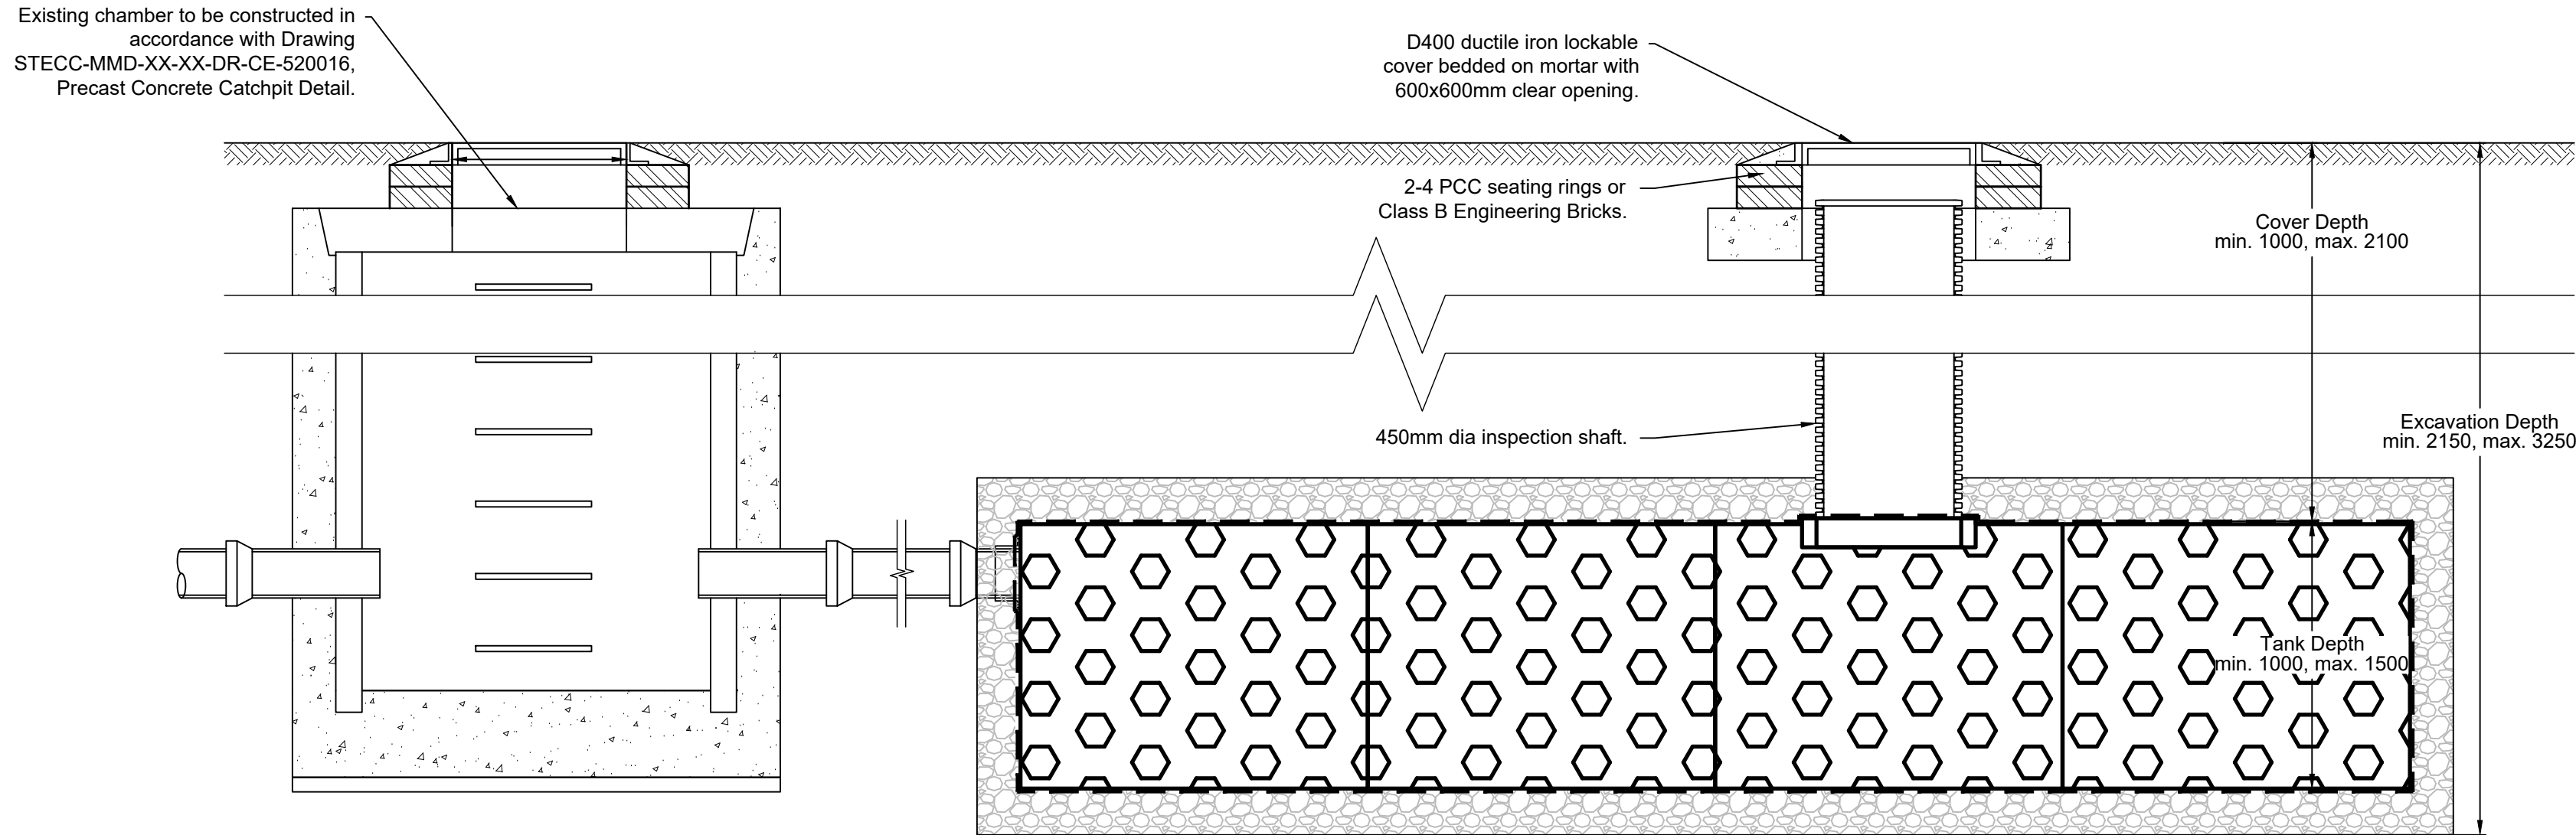

Geocellular Storage Construction Detail Typical Section  
1:20

- Notes
- Do not scale any items or information from this drawing.
  - This drawing is to be printed in colour.
  - All dimensions shown in millimetres unless otherwise stated.
  - All levels are in metres above ordnance Datum (mAOD).
  - This Drawing represents a RIBA Stage 3 Design for the proposed surface water and foul water drainage, based on information provided to Mott MacDonald. This design is subject to change through RIBA Stage 4 and shall not be used for construction.
  - This drawing should be read in conjunction with the Salisbury DASH RIBA Stage 3 Drainage Specification and all other relevant drawings and specifications.

| Reference Drawings           |   |                                        |  |  |  |
|------------------------------|---|----------------------------------------|--|--|--|
| STECC-MMD-XX-XX-DR-CE-520010 | - | Surface Water General Arrangement      |  |  |  |
| STECC-MMD-XX-XX-DR-CE-520011 | - | Foul Water General Arrangement         |  |  |  |
| STECC-MMD-XX-XX-DR-CE-520012 | - | Below Ground Drainage Schedules        |  |  |  |
| STECC-MMD-XX-XX-DR-CE-520013 | - | Oil Separator Standard Details         |  |  |  |
| STECC-MMD-XX-XX-DR-CE-520014 | - | Penstock Chamber Standard Details      |  |  |  |
| STECC-MMD-XX-XX-DR-CE-520016 | - | Chamber Standard Details               |  |  |  |
| STECC-MMD-XX-XX-DR-CE-520017 | - | Below Ground Drainage Standard Details |  |  |  |
| STECC-MMD-XX-XX-SP-SE-520007 | - | RIBA Stage 3 Drainage Specification    |  |  |  |
| STECC-MMD-ZZ-ZZ-RP-CE-930001 | - | RIBA Stage 3 Drainage Strategy         |  |  |  |

| Rev | Date     | Drawn | Description       | Ch'k'd | App'd |
|-----|----------|-------|-------------------|--------|-------|
| P01 | 17/07/26 | HC    | RIBA 3 Submission | OWD    | AL    |

**M**  
**MOTT**  
**MACDONALD**

Mott MacDonald House  
8-10 Sydenham Road  
Croydon, CR0 2EE  
United Kingdom  
  
T +44 (0)20 8774 2000  
F +44 (0)20 8681 5706  
W mottmac.com

Client  
**Salisbury National Health Service (NHS) Foundation Trust**

Title  
**Salisbury District Hospital  
Diagnostic and Surgical Hub (DASH)  
RIBA Stage 3  
Drainage Standard Details  
SuDS Details**

|                                                       |         |     |              |         |     |
|-------------------------------------------------------|---------|-----|--------------|---------|-----|
| Designed                                              | H Clark | HC  | Eng check    | O Dawes | OWD |
| Drawn                                                 | H Clark | HC  | Coordination | ---     | -   |
| Dwg check                                             | O Dawes | OWD | Approved     |         |     |
| Scale at A1                                           | Status  | Rev | Security     |         |     |
| As Shown                                              | PRE     | P01 | STD          |         |     |
| Drawing Number<br><b>STECC-MMD-XX-XX-DR-CE-520015</b> |         |     |              |         |     |