


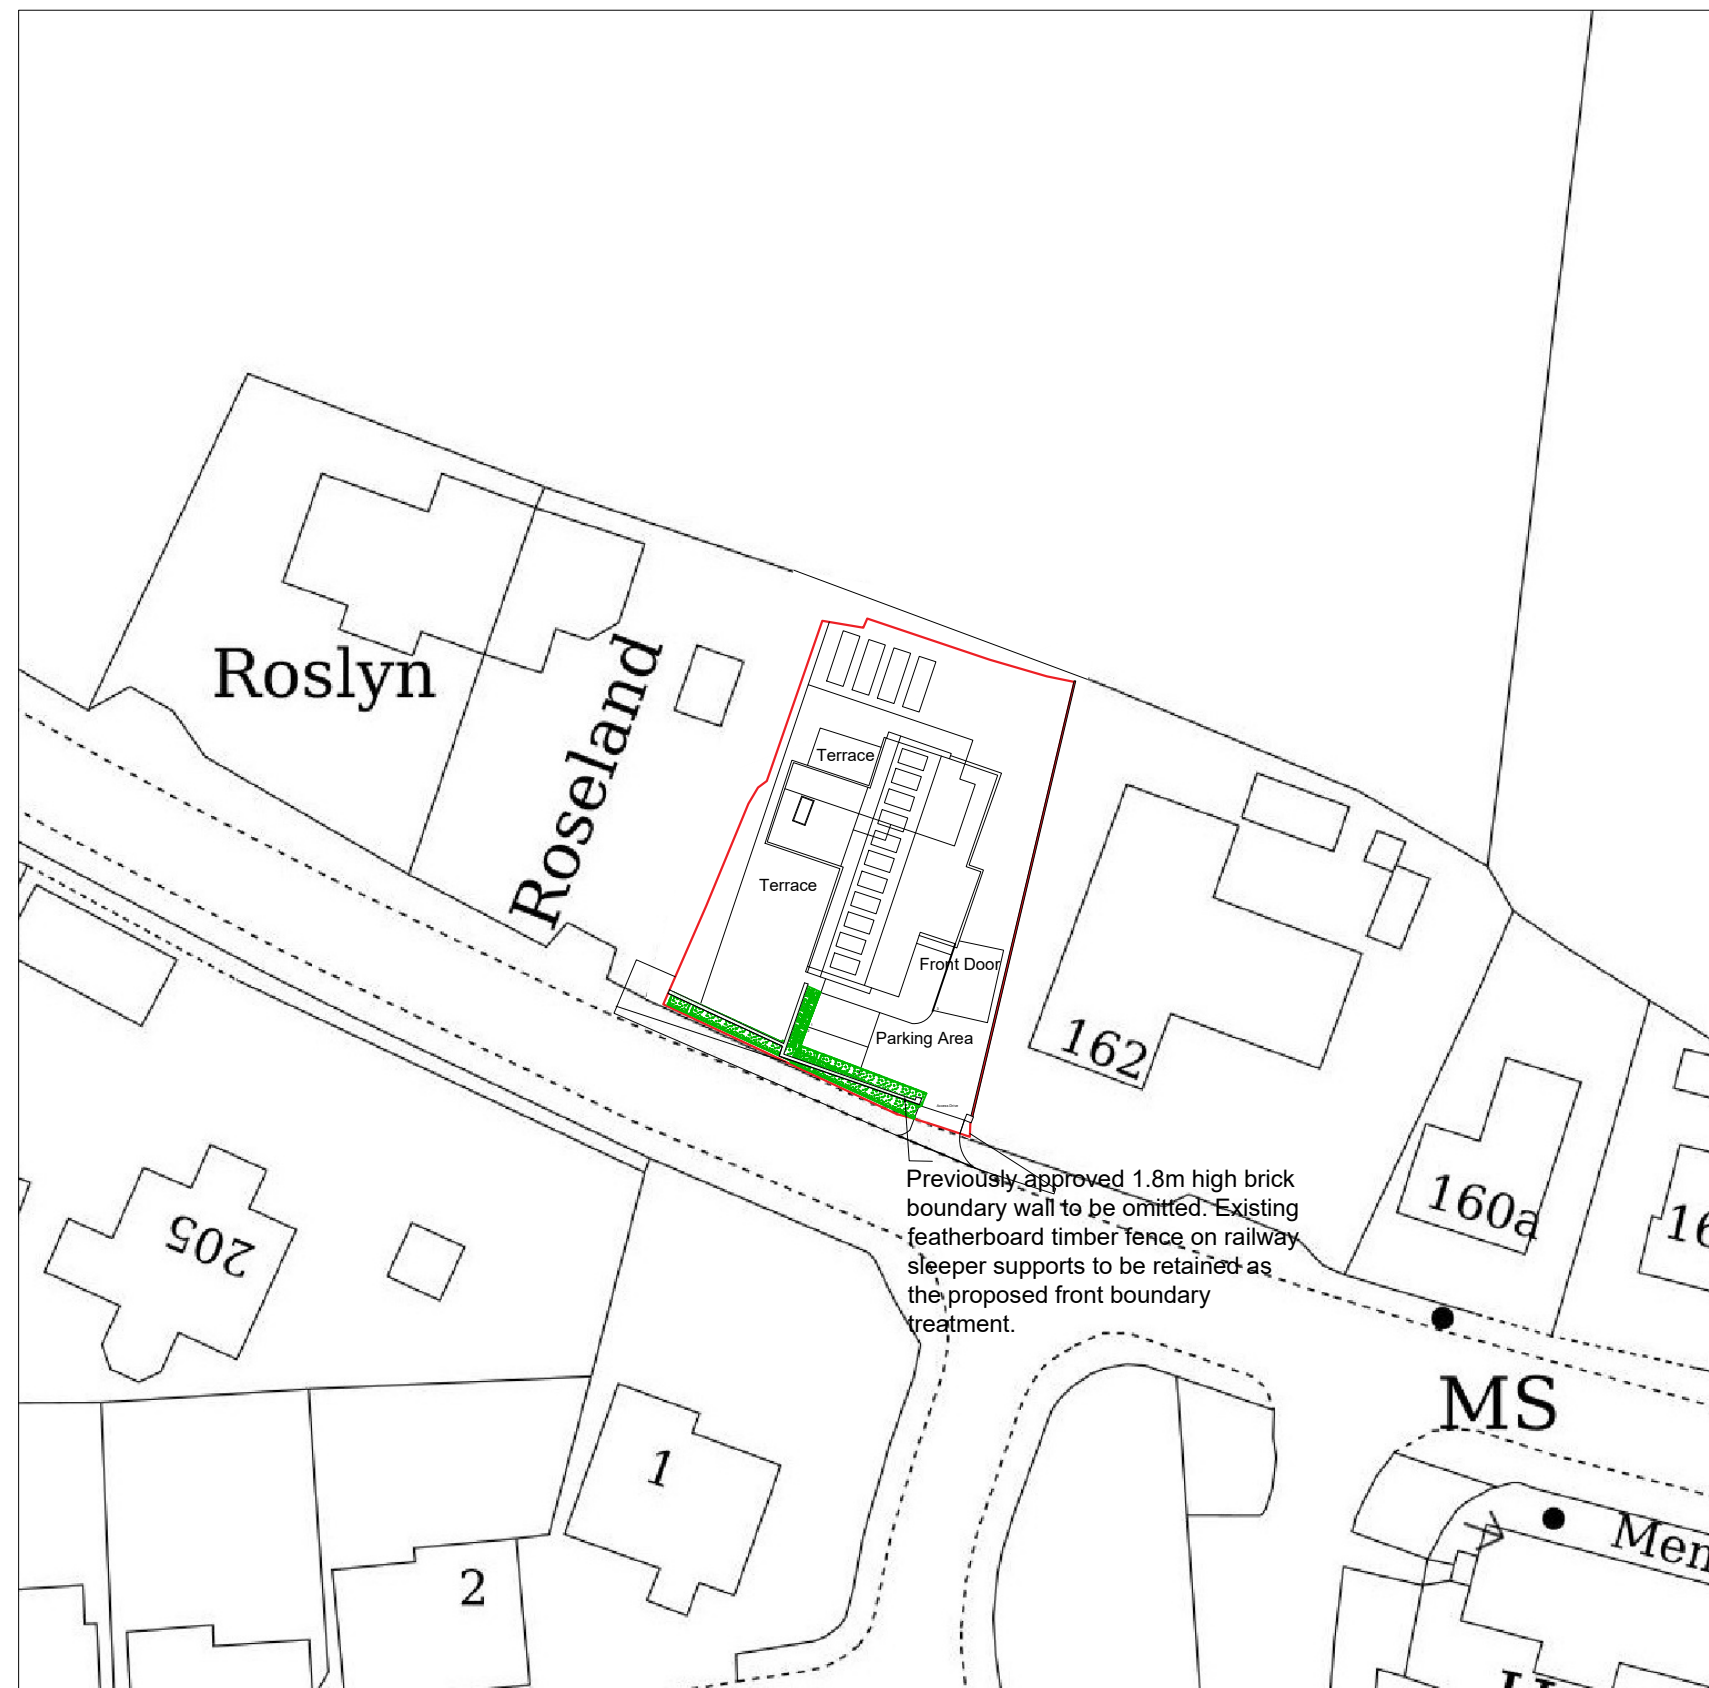

Any dimensions shown should be checked on site.
Designs are not coordinated with engineer projects.
Not for construction purposes.



HOMZ

DESIGN | PLAN | BUILD

www.homz.uk / 0 330 818 3001

Drawing Title Approved Scheme Block Plan
Drawing H-01032 02_164 High Street
Drawing Number: H-01032 Approved Scheme Block Plan_v1
Site Address 164 High street, Worton, SN105SE

Scale : 1/500@A3
Revision V1
Date : 02.09.2026