


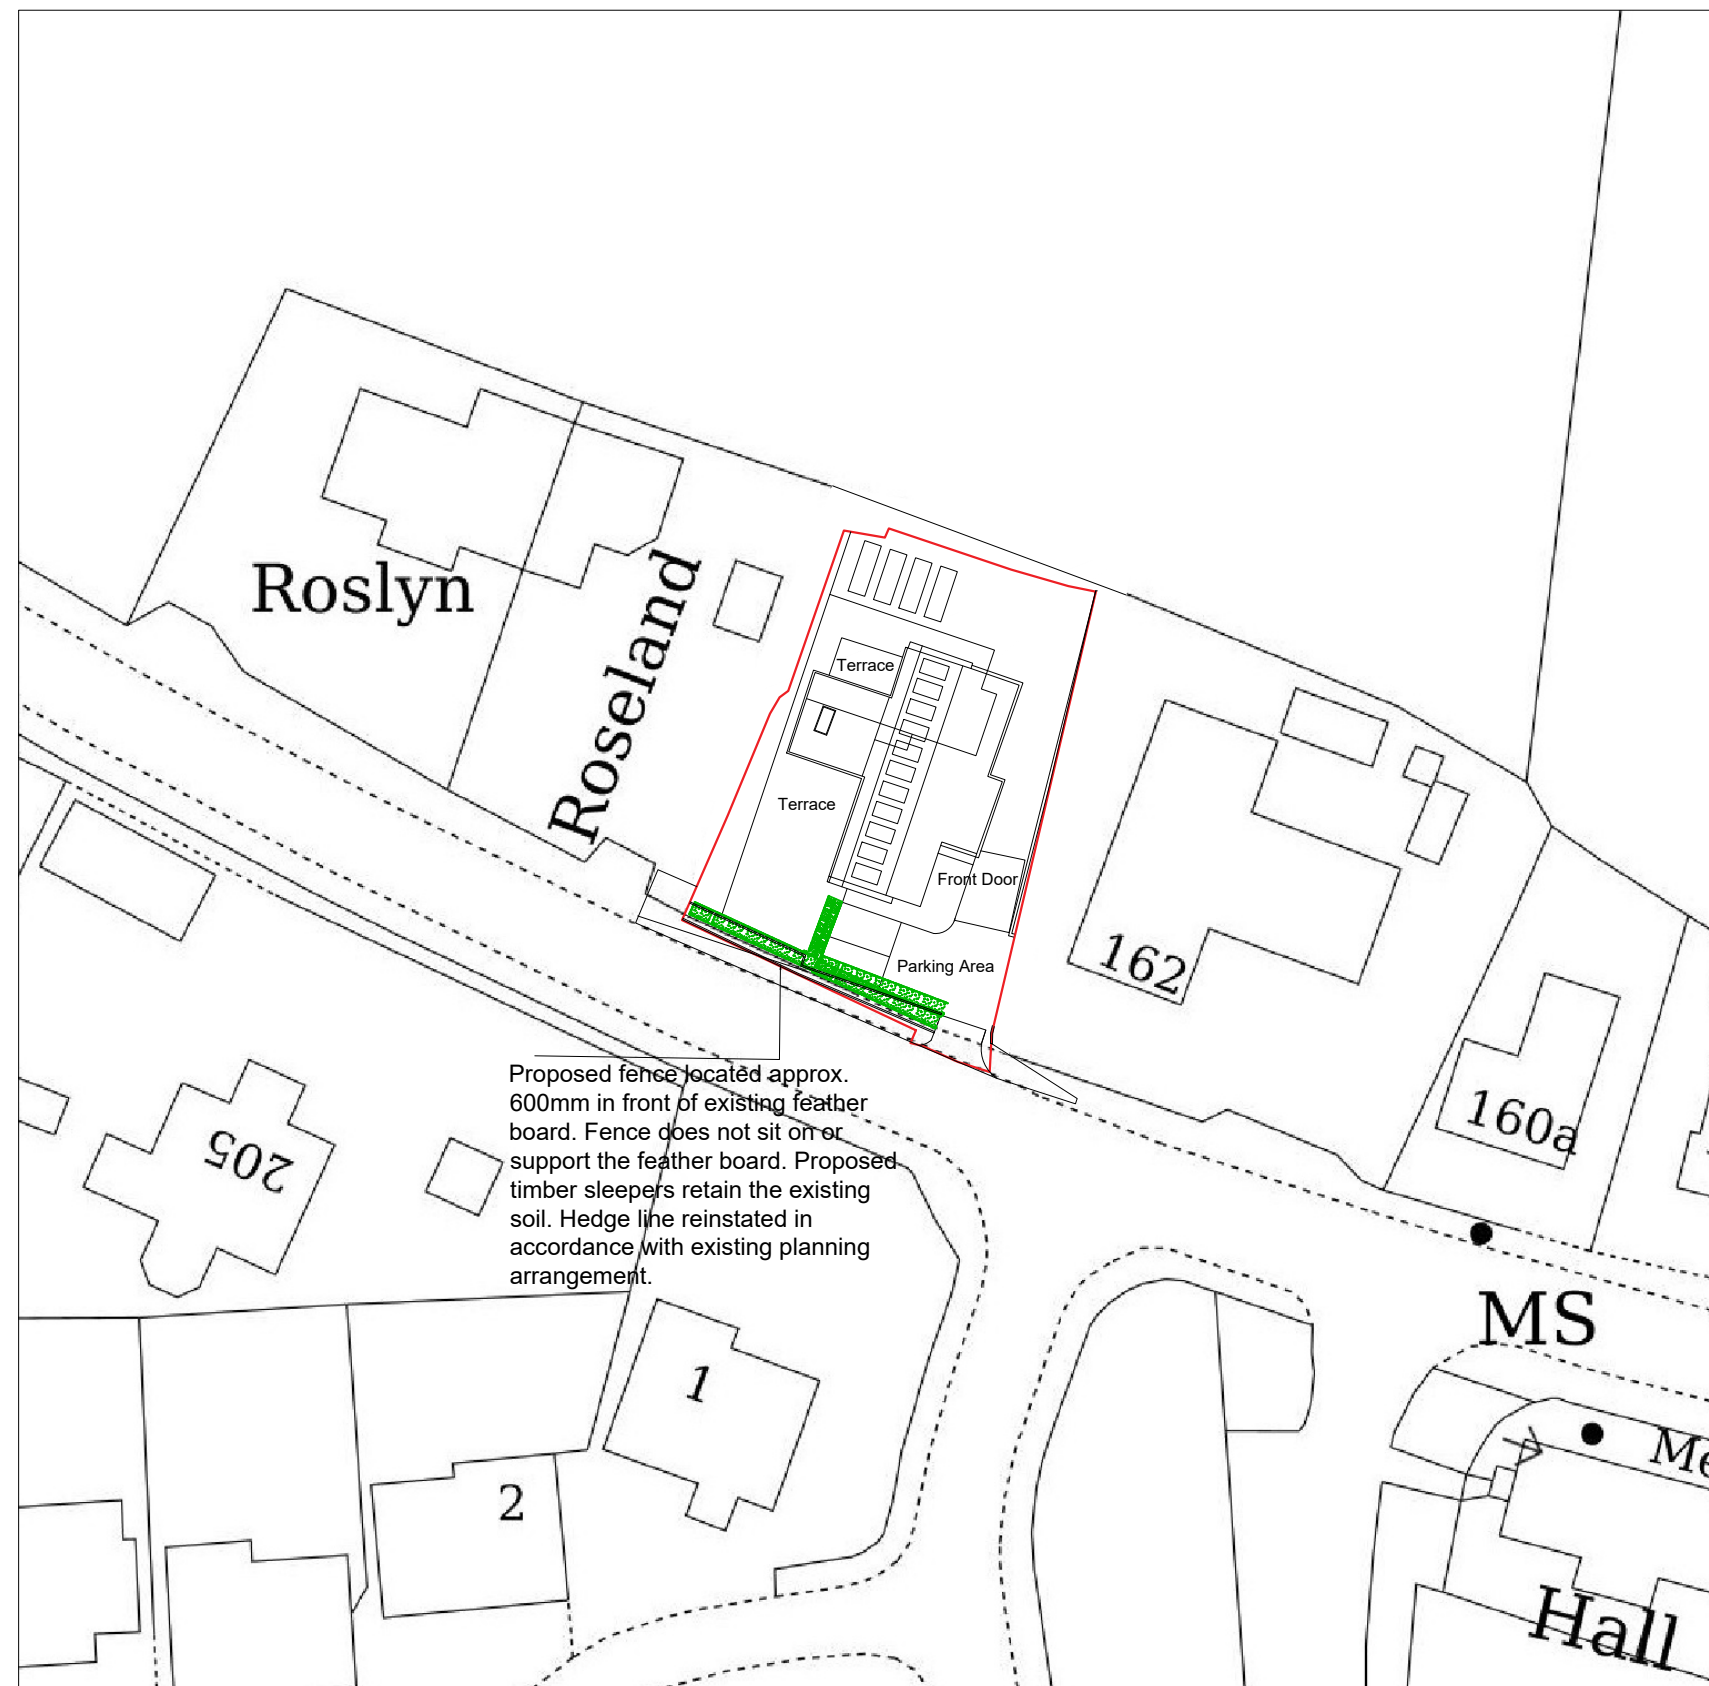

Any dimensions shown should be checked on site.
Designs are not coordinated with engineer projects.
Not for construction purposes.



HOMZ

DESIGN | PLAN | BUILD

www.homz.uk / 0 330 818 3001

Drawing Title Proposed Amendments Block Plan Scale : 1/500@A3
Drawing H-01032-03_164 High Street Revision V1
Drawing Number: H-01032 Proposed Amendments Date : 02.09.2026
Site Address 164 High street, Worton, SN105SE Block Plan V1