
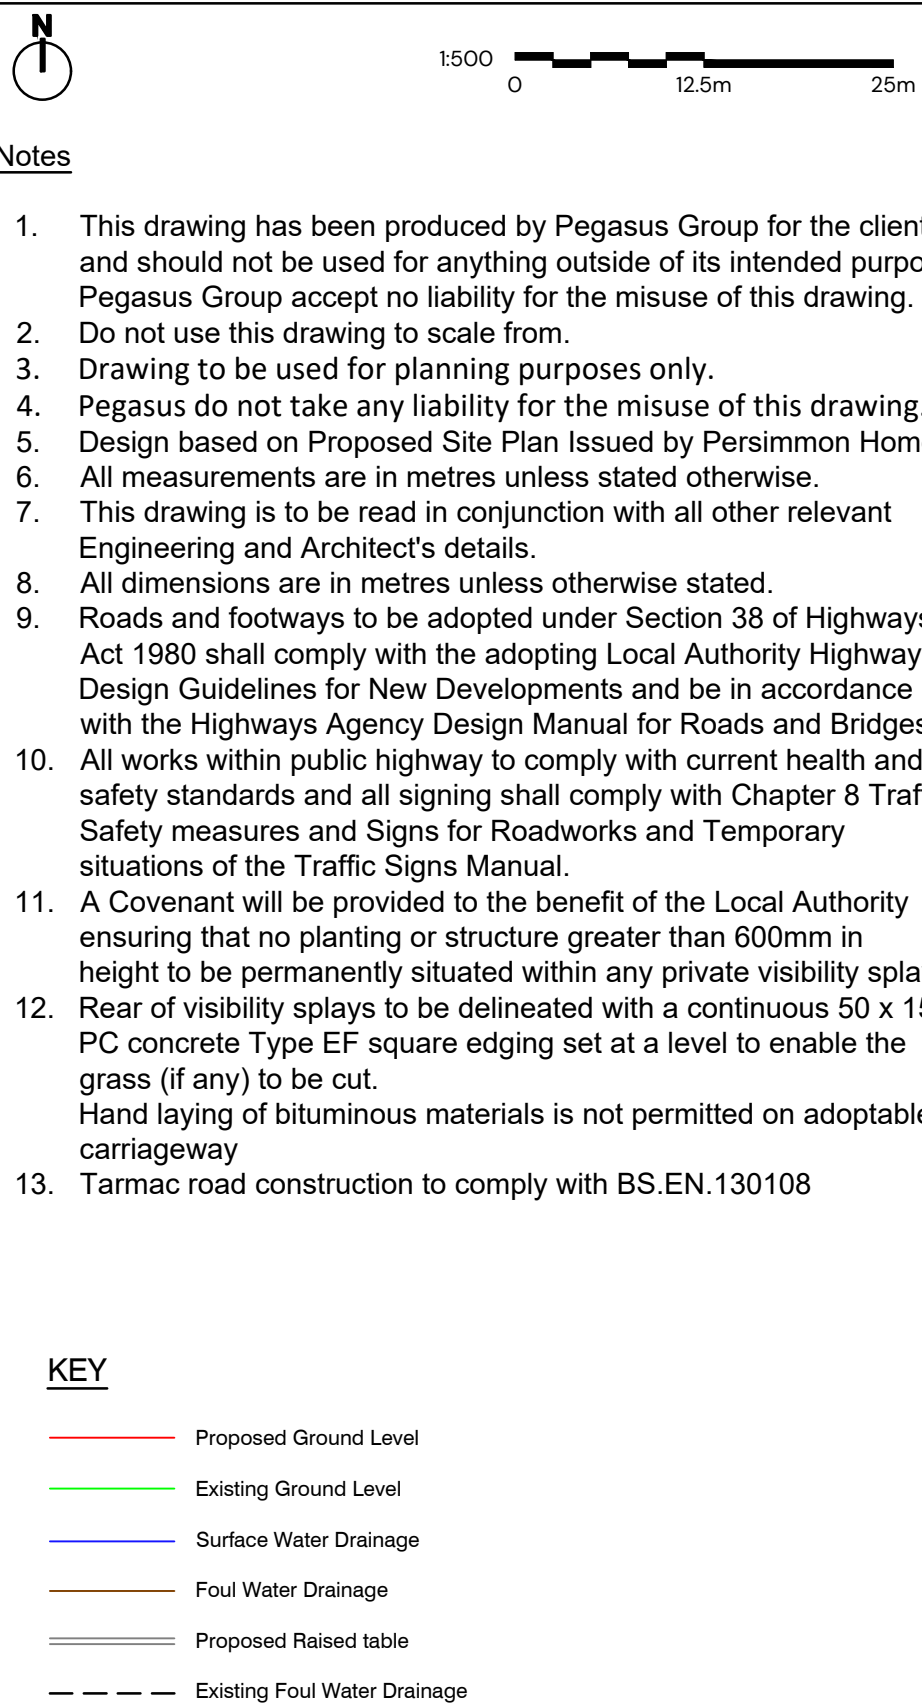
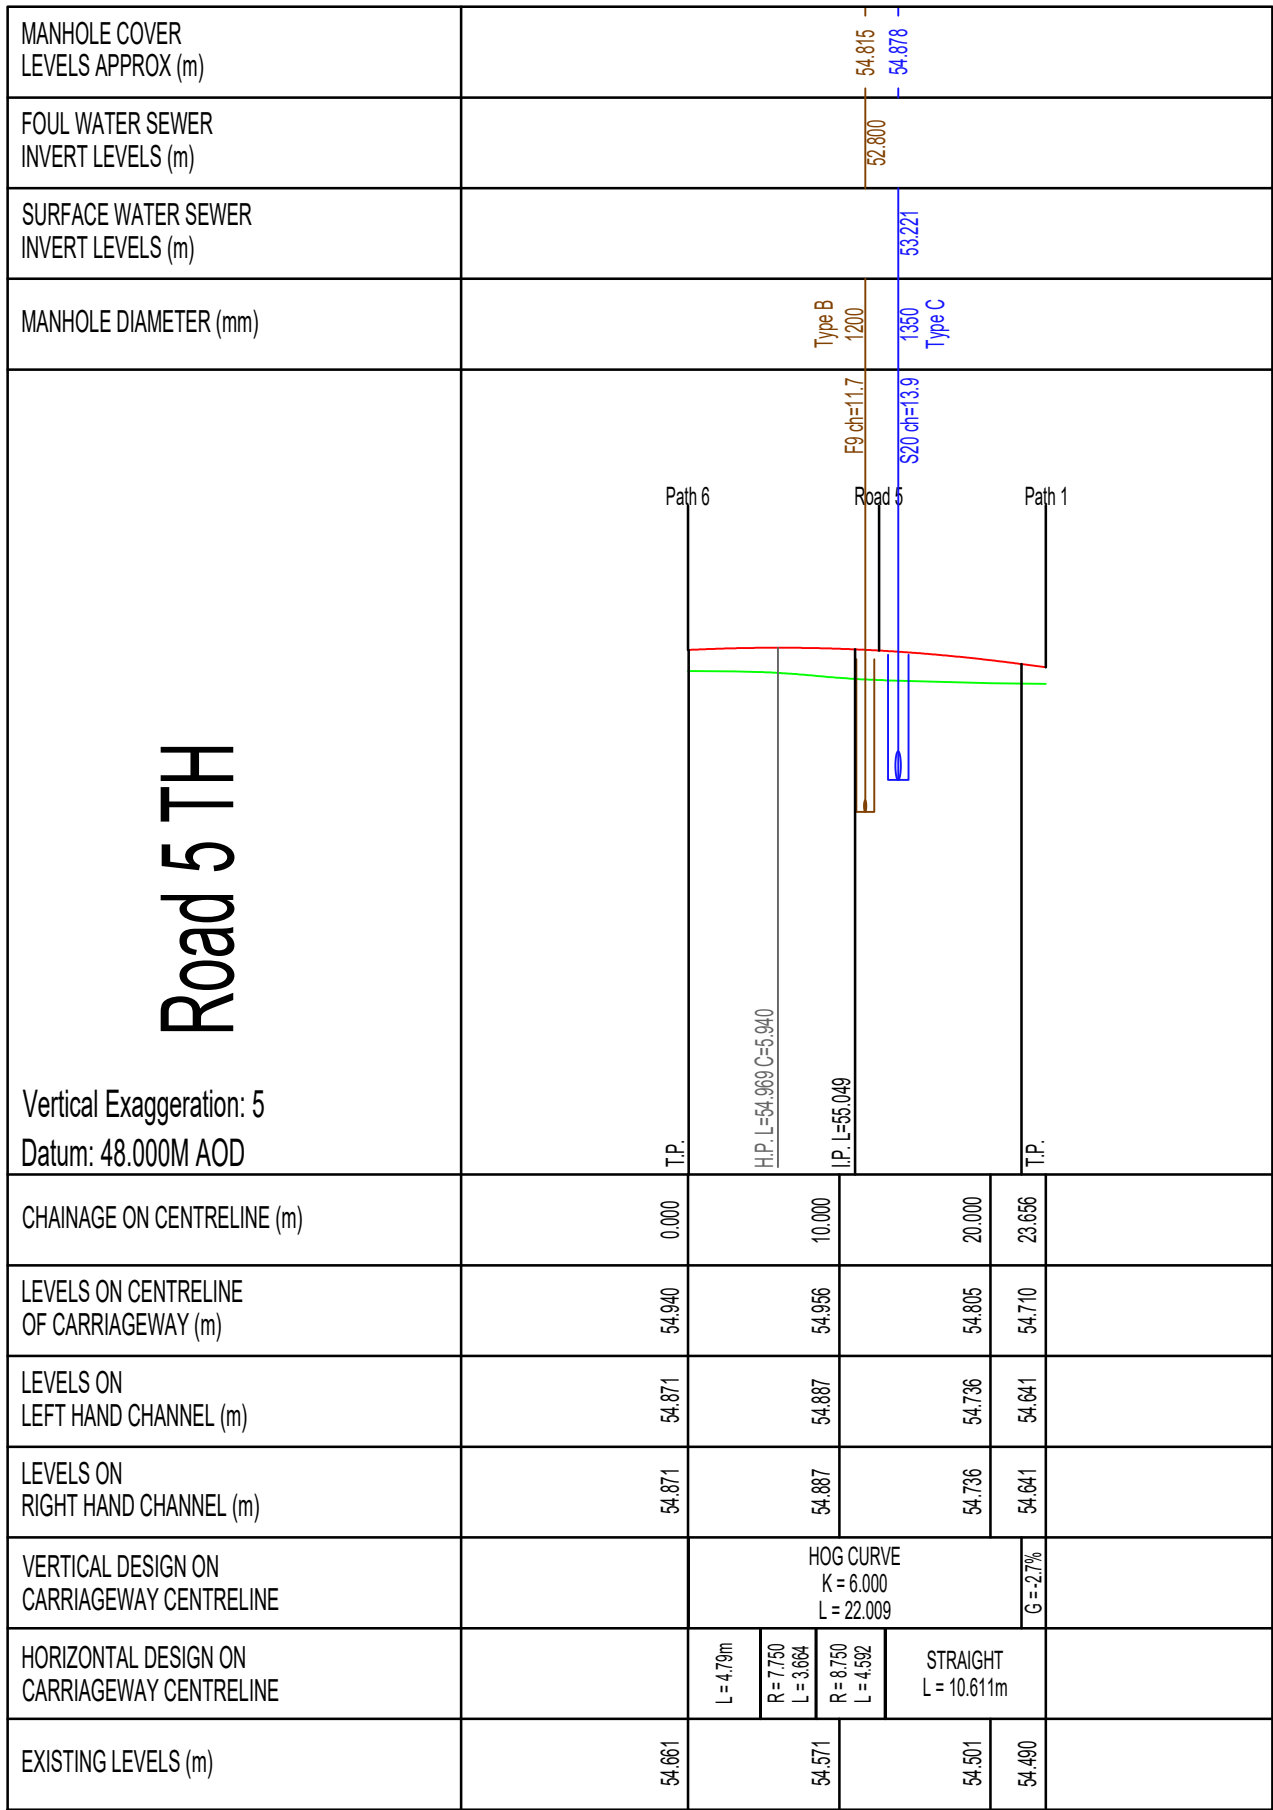
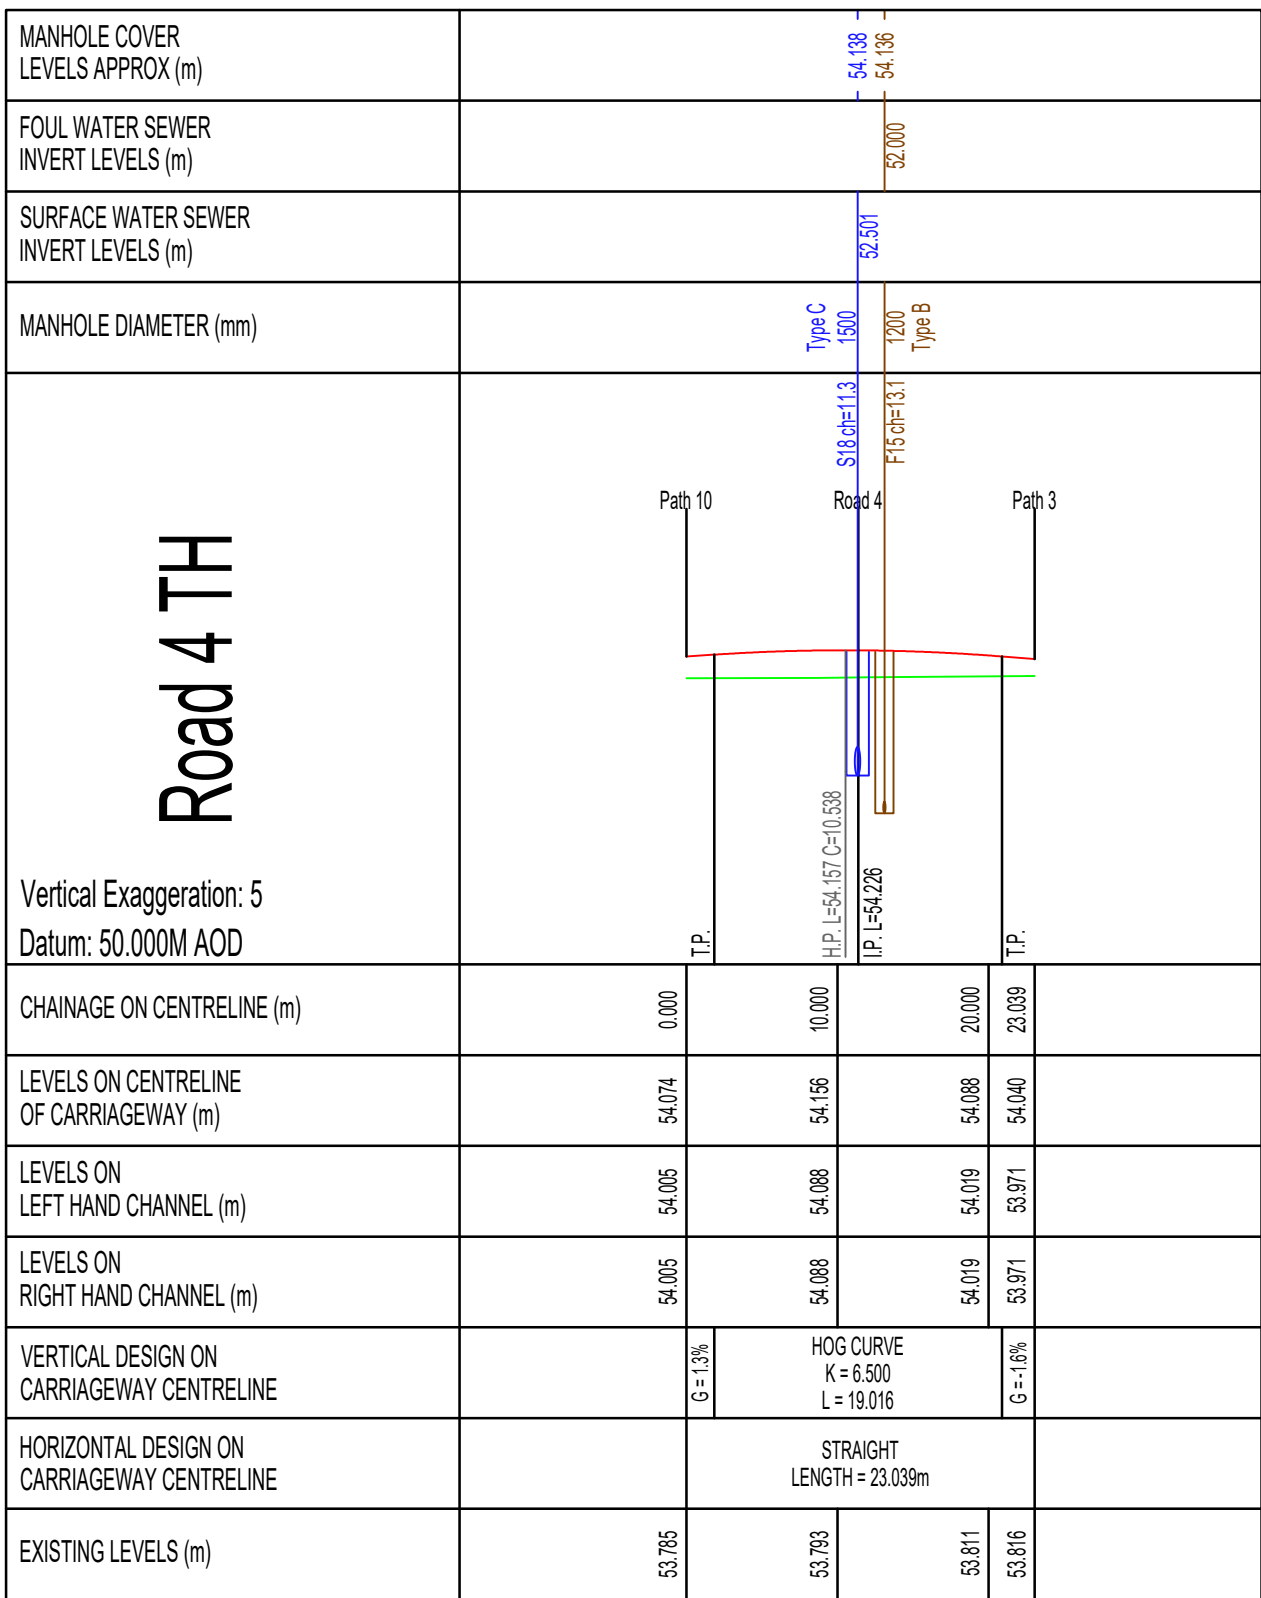


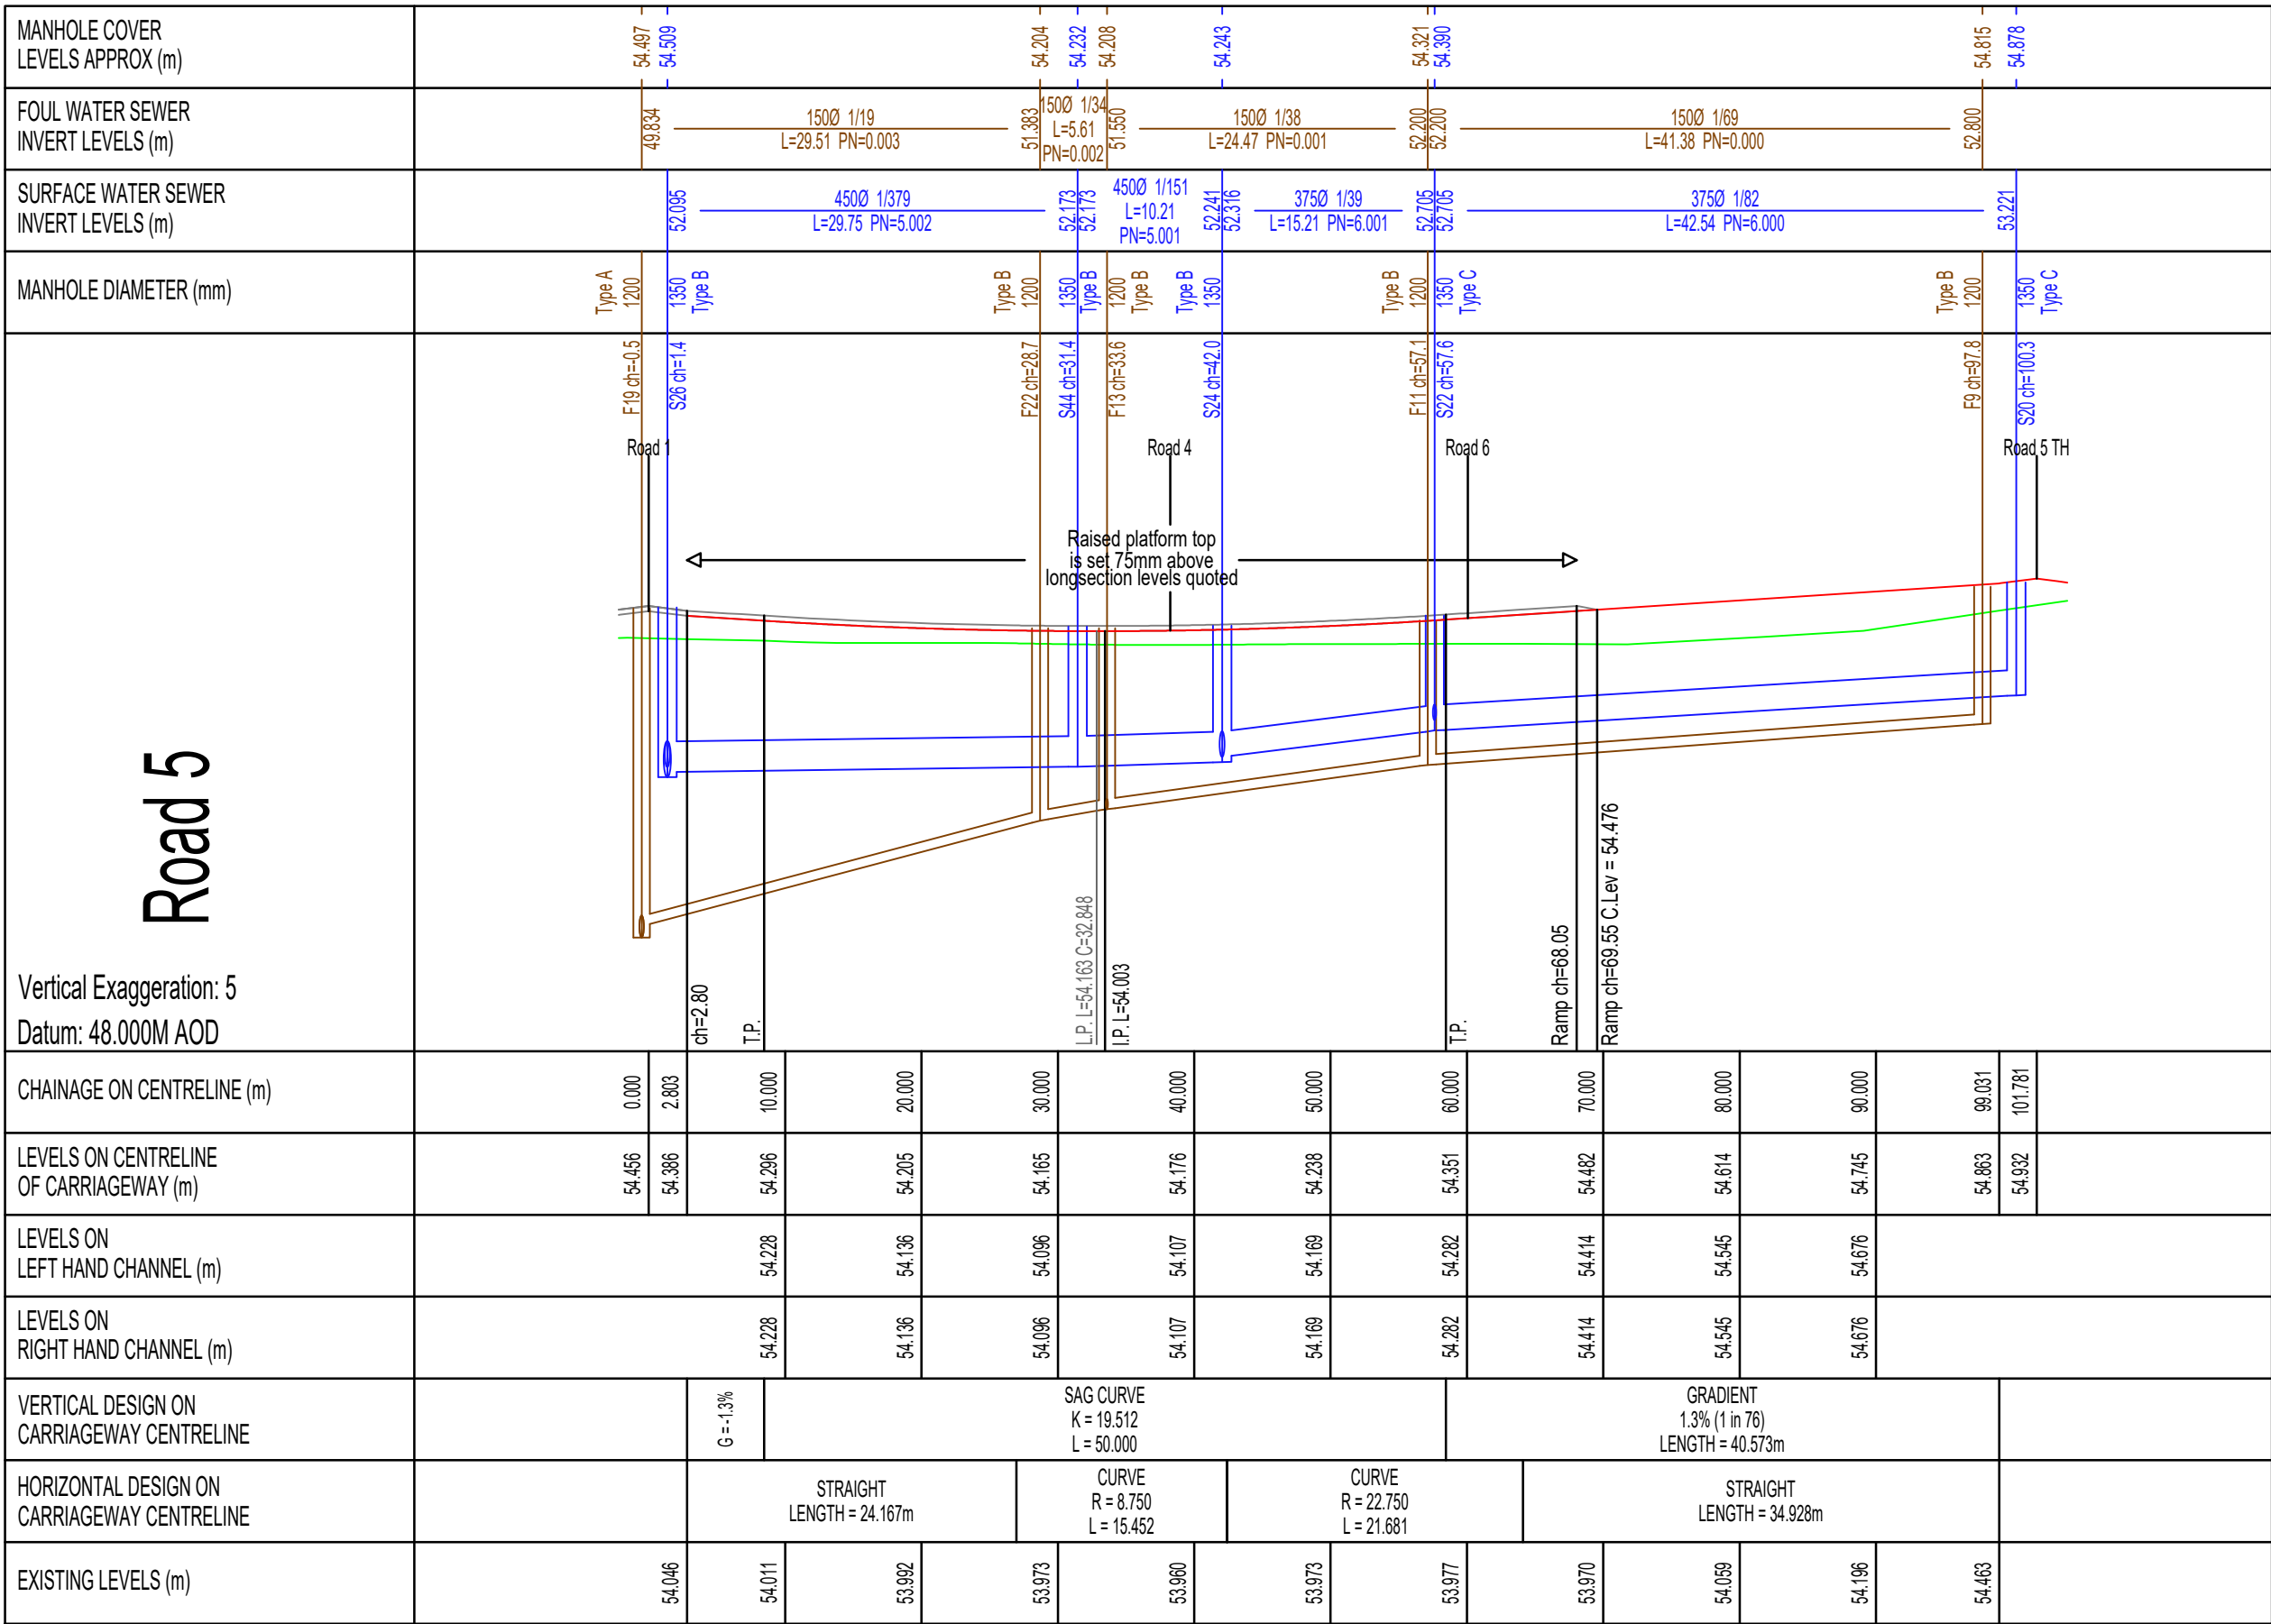

ANY WORKS UNDERTAKEN PRIOR TO RECEIPT OF TECHNICAL APPROVAL FOR THEIR RESPECTIVE PROPOSALS IS DONE AT THE CONTRACTOR'S OWN RISK.

P2	22.07.2026	Updated to suit S38/S104 updates	SOM	TG	TG
P1	17.07.2026	First Issue	DK	SOM	TG
REV	DATE	DESCRIPTION	REVISED	CHECKED	APPROVED

S38 CARRIAGEWAY LONG
SECTION SHEET 3

Land at High Street
Sutton Benger

CLIENT:  Charles Church

DATE: 17.07.2026 SCALE: 1:500 DRAWN BY: DK
CHECKED BY: SOM
APPROVED BY: TG

DRAWING NUMBER: P25-2384- PEG -XX-XX-DR-C- 1434 -P2 PG OFFICE / TEAM: BIR/IN

PEGASUS REF No:	DRAWING STATUS	PEGASUS GROUP
P25-2384	APPROVAL	