

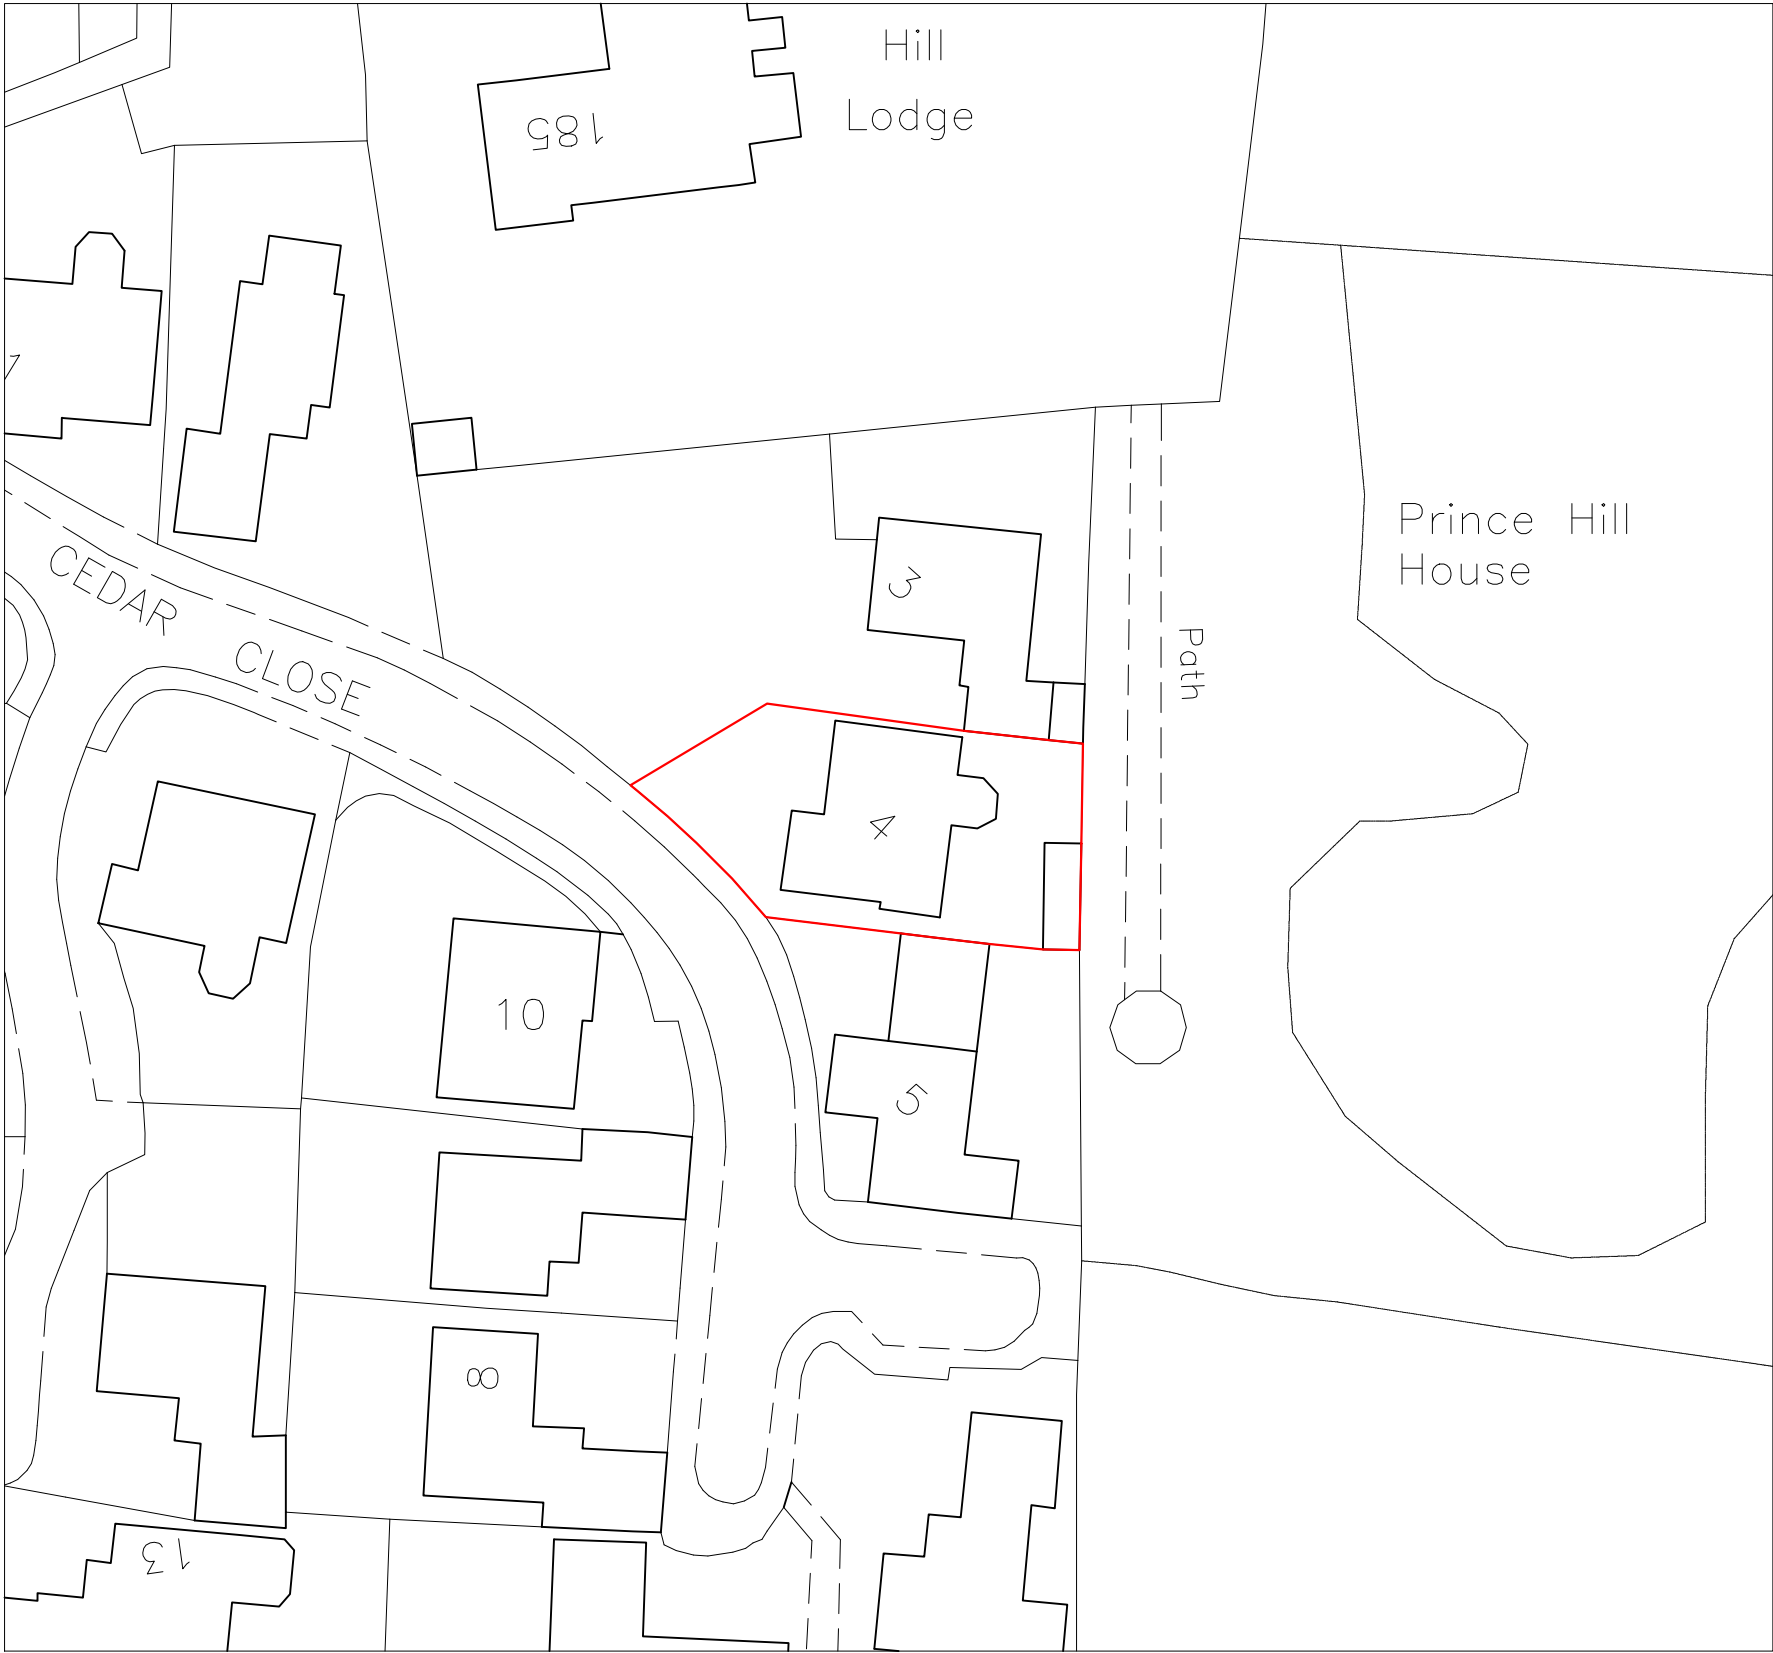
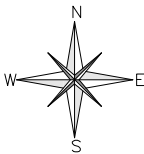


block plan scale 1:500

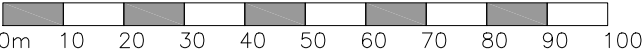

SITE LOCATION PLAN

location plan scale 1:1250

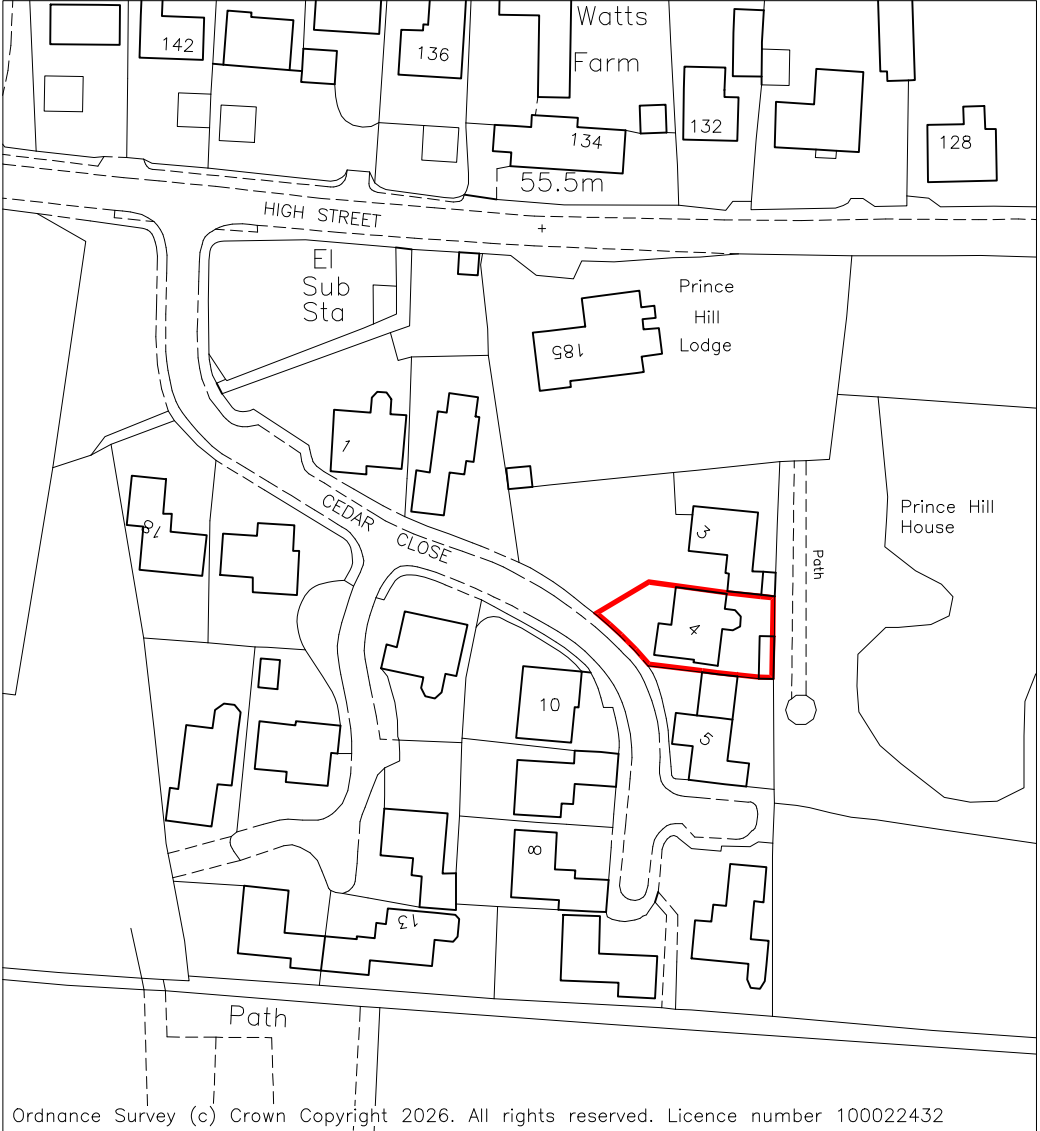

4 Cedar Close, Worton
Witshire, SN10 5SD

Copyright - Drawings not to be reproduced or used without prior written permission.

Site location Plan

1/1250 & 1/500 @ A3

Sept 2026

1978_100p1