


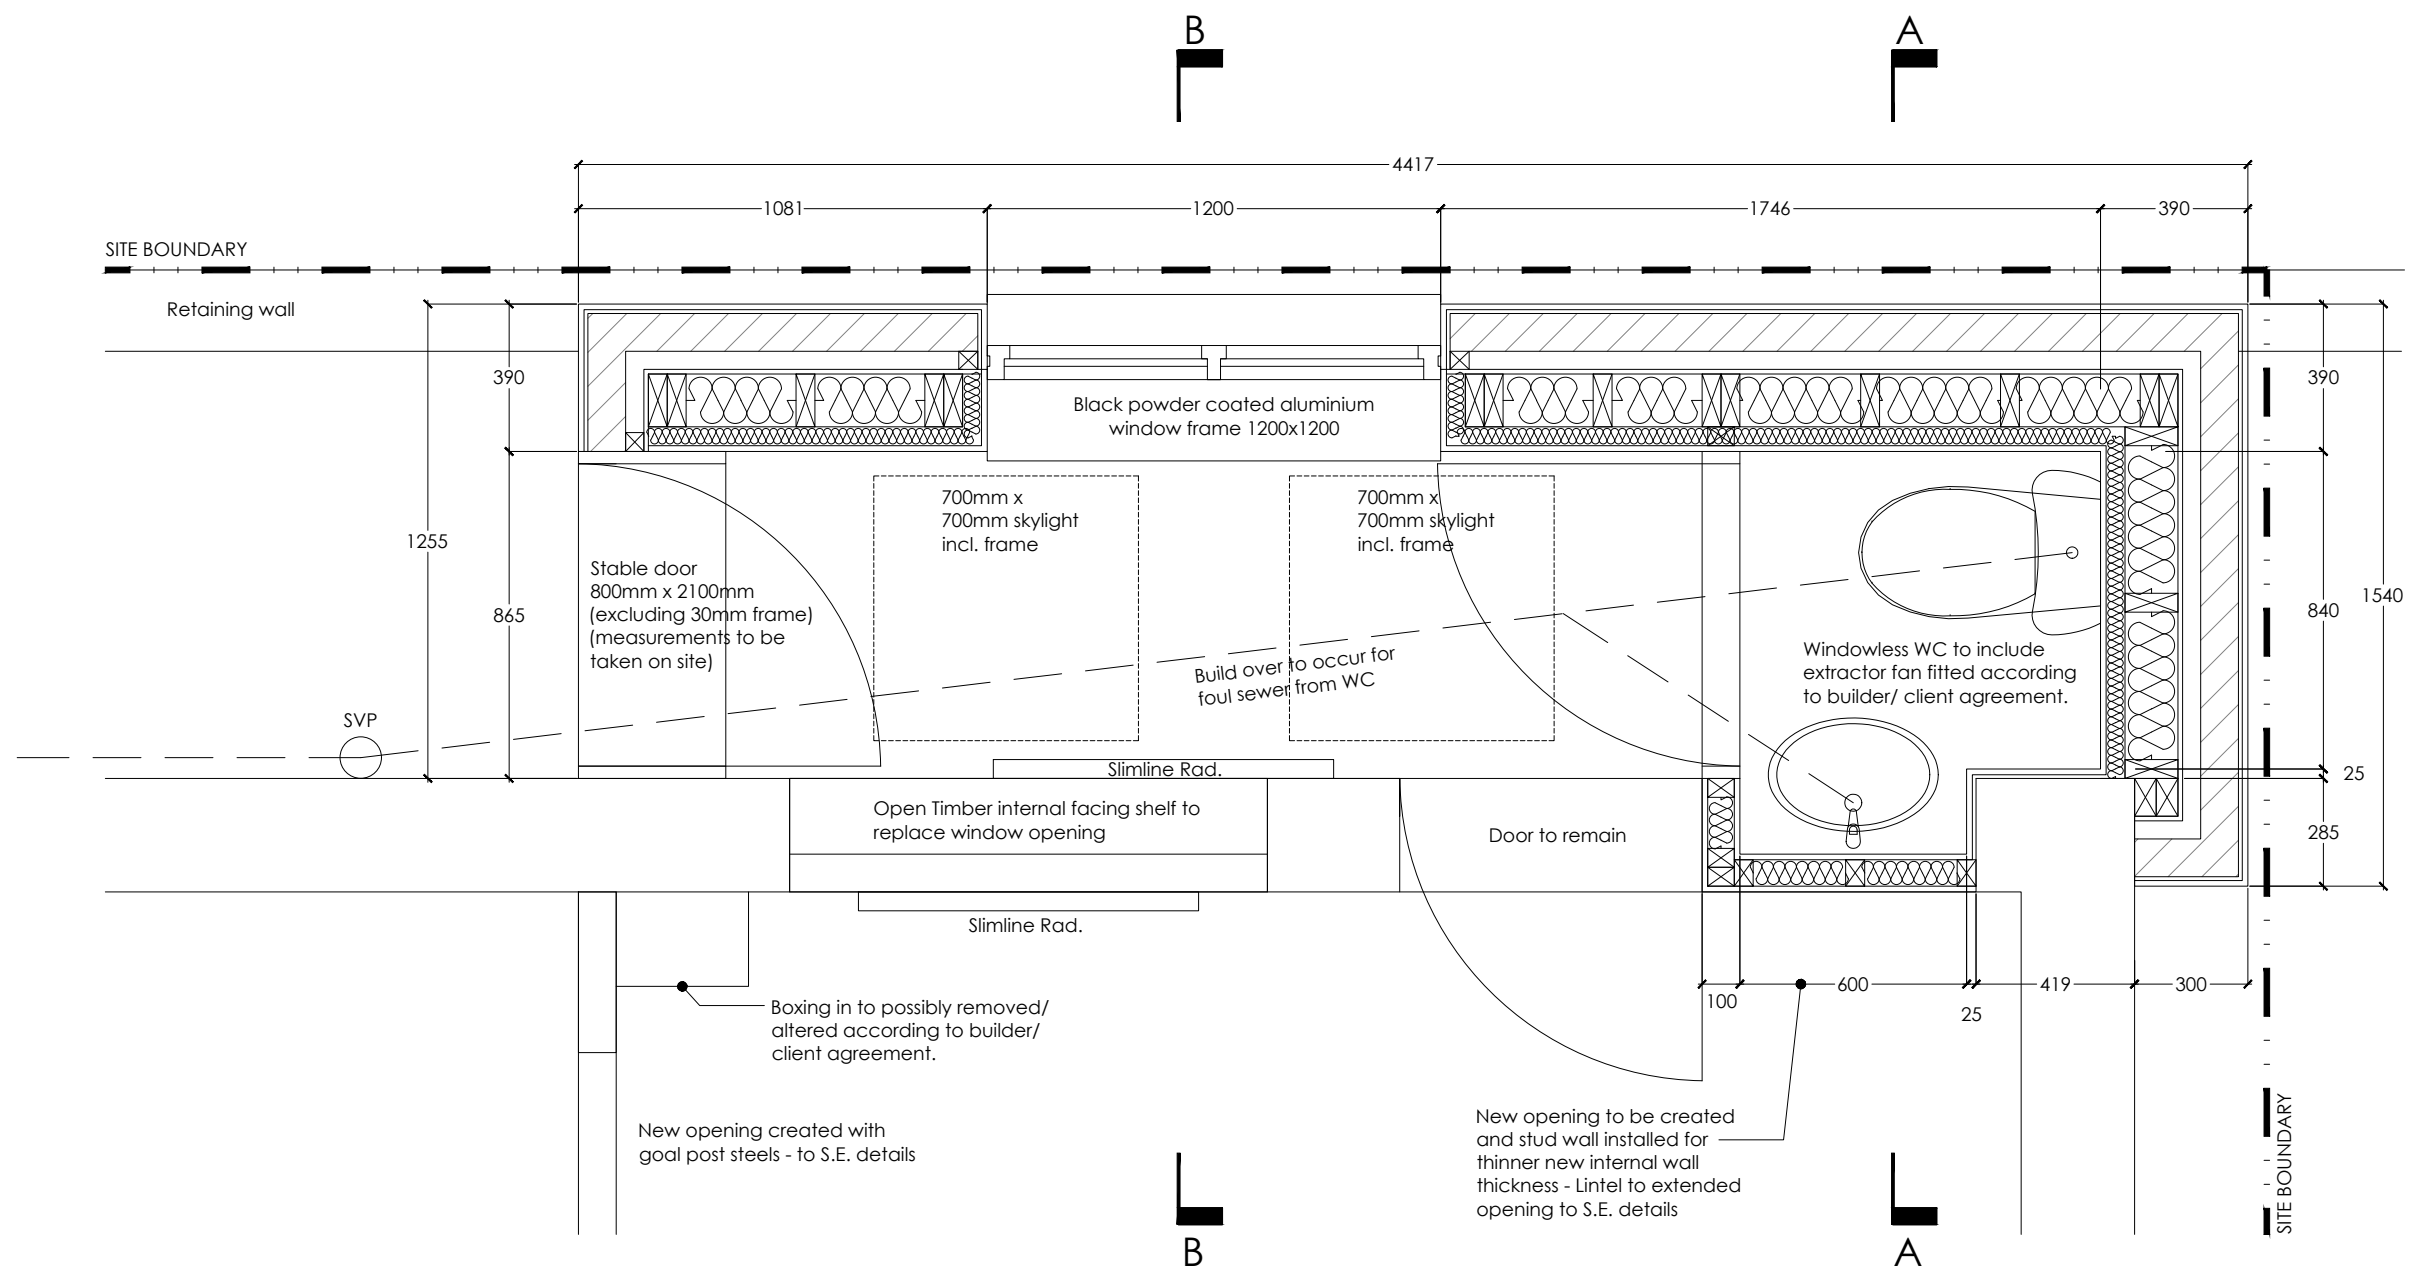

DETAILED PLAN OF EXTENSION
SCALE 1:20

PROPOSED DETAILED PLAN
SCALE 1:20

Scale 1:20



SITE: SUNLEA	D13		8-2025	20.05.26	DGSM Architecture & Timber Frame Design Telephone: 07596 089604 Email: dan@dgsmarchitecture.com Website: www.dgsmarchitecture.com
	DRAWING NO.		PROJECT NO.	DATE.	
TITLE: PLANNING-BUILDING_CNTRL_DRAWINGS	1:20	PC	DS	1	
	SCALE AT A3.	DRAWN.	CHECKED.	REVISION.	

