


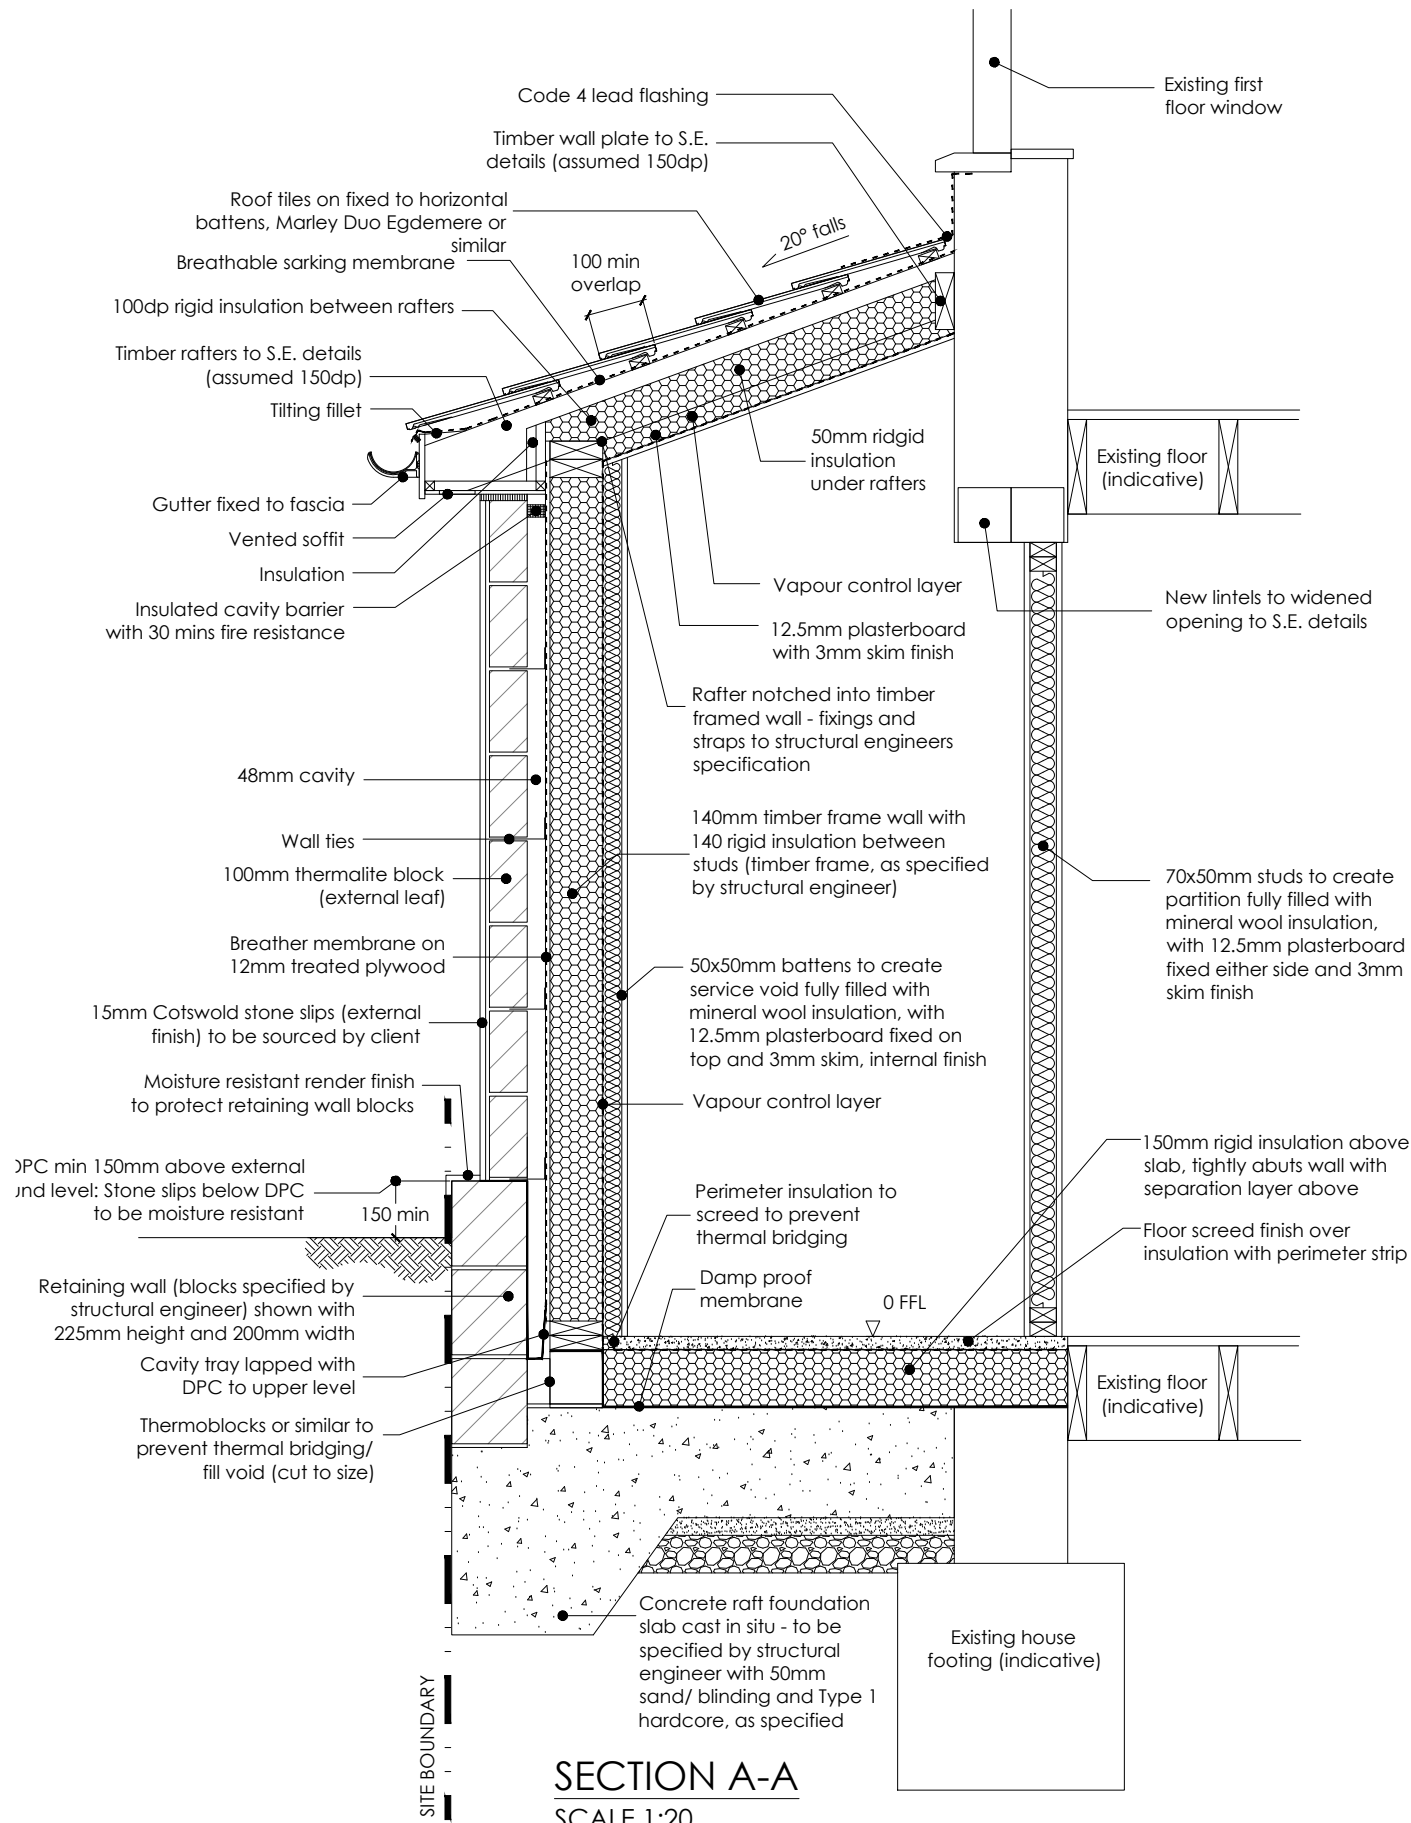


Insulation

Min. U values for relevant insulation products to comply with as follows for extensions in England/ what that means for this project:

Floor: 0.18 W/m²K:
150mm rigid insulation

Walls: 0.18 W/m²K:
140mm rigid insulation with additional 50mm


Roof: 0.15 W/m²K:
150mm rigid insulation

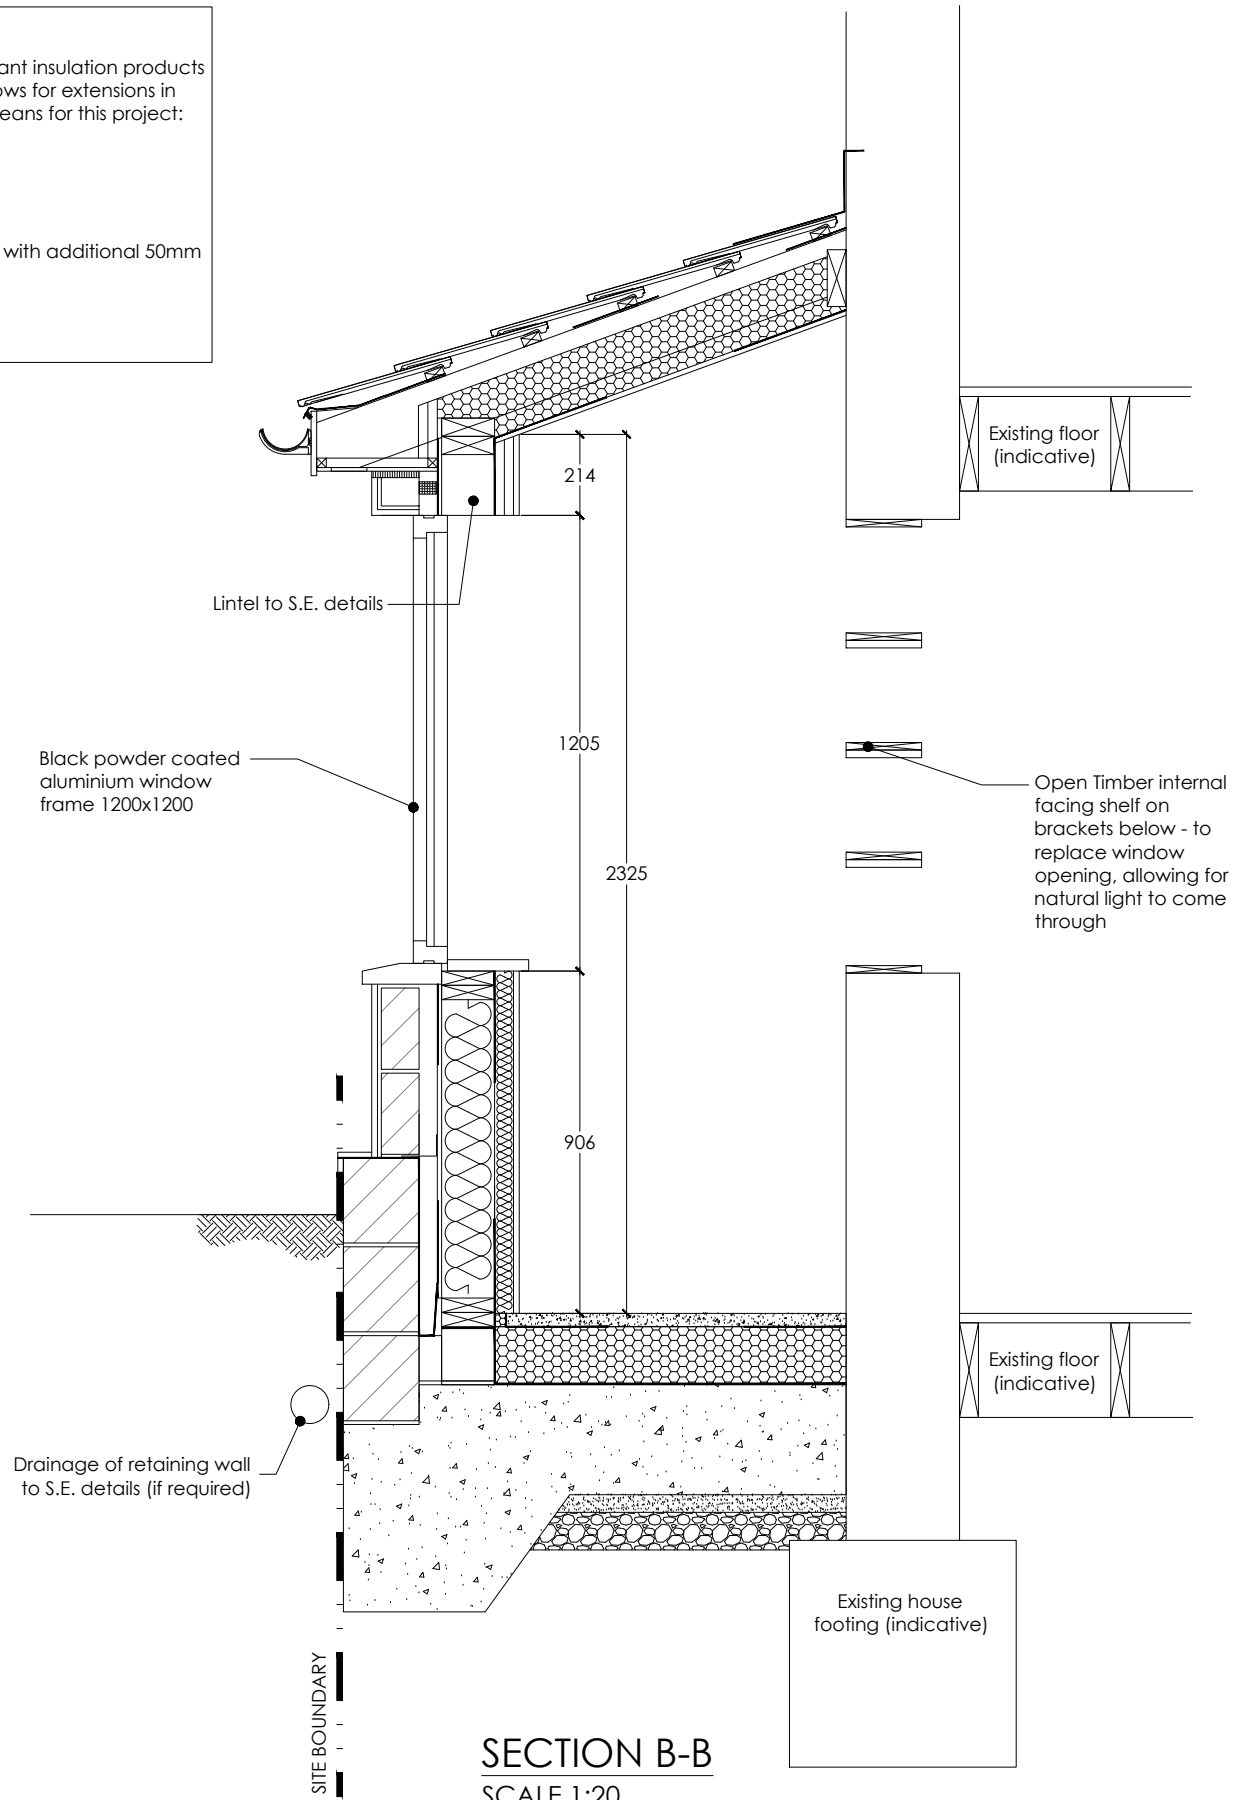

DETAILED SECTIONS

SCALE 1:20

Scale 1:20

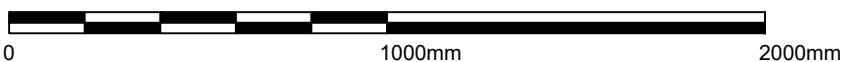

SITE:

SUNLEA

TITLE:

PLANNING-BUILDING_CNTRL_DRAWINGS

D14-D15
DRAWING NO.

1:20
SCALE AT A3.

PC
DRAWN.

8-2025
PROJECT NO.

DS
CHECKED.

20.05.26
DATE.

1
REVISION.

DGSM Architecture & Timber Frame Design

Telephone: 07596 089604

Email: dan@dgsmarchitecture.com

Website: www.dgsmarchitecture.com