


5 Lambourne Crescent, Melksham, SN12 7ND - Location Plan

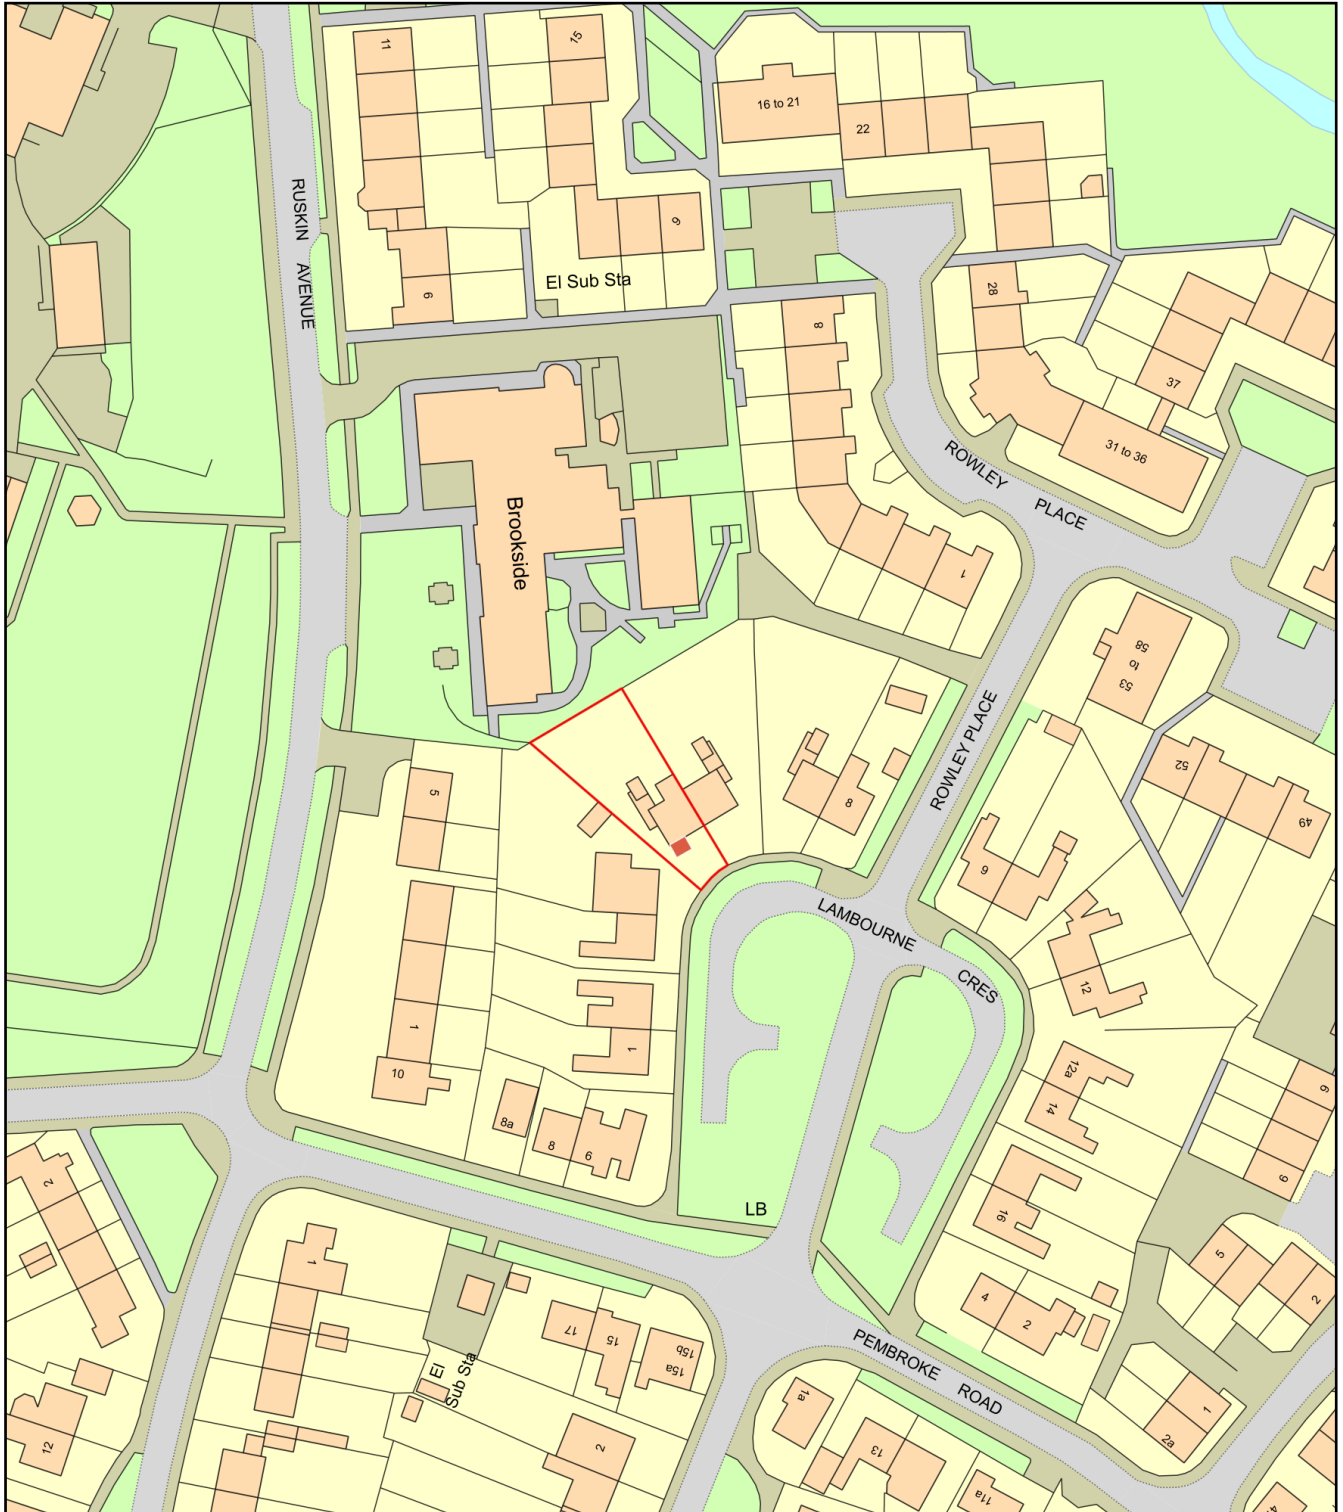

0 50
Metres



Plan Produced for: Jamie Doolan

Date Produced: 18 Sep 2026

Plan Reference Number: TQRQM26261101805361

Scale: 1:1250 @ A4