


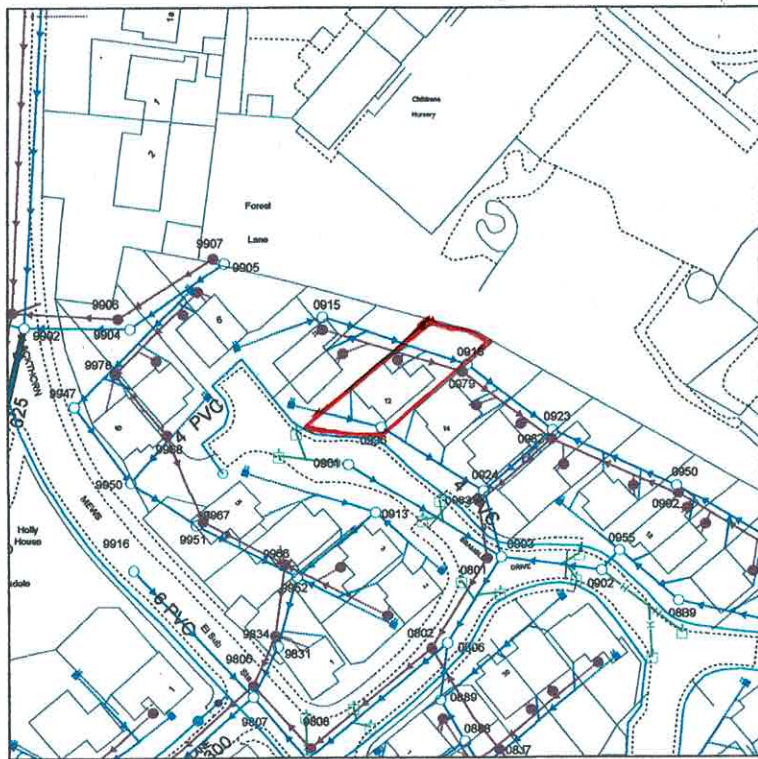


Location Plan 1:1250

 3 Potley Lane Corsham, Wilts SN13 9RY 01225811057	
Project 12 Bramble Drive Chippenham SN15 3PH	
Drawing Block & Location Plans	
Scale 1:1250	Drawing No 2639/1
Date Sept 26	Drawn CN



A4

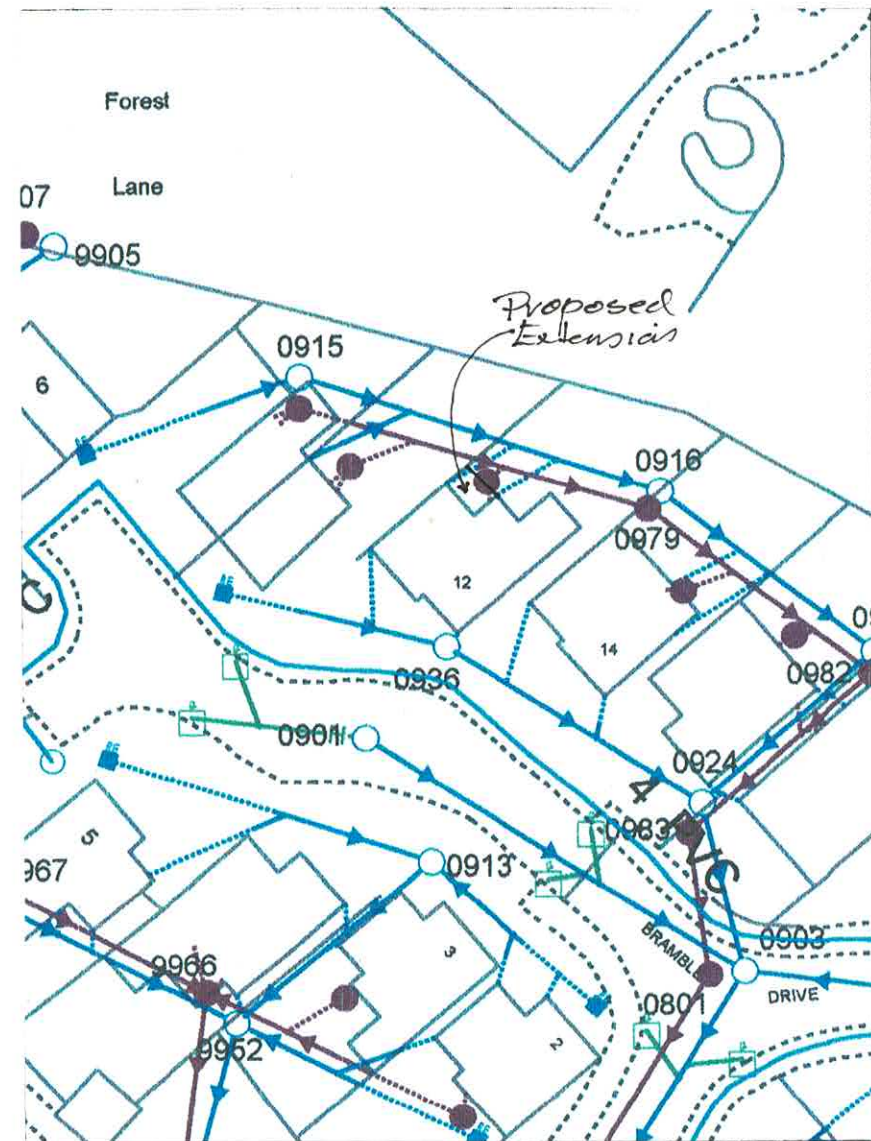

Block Plan 1:500