
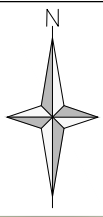


09/09/2026

\\slr-local\au\Offices\UK\Nottingham\Projects\BDWT\trading-04\03_066266\00001_01 W-71 Illustrative Landscape Masterplan.dwg

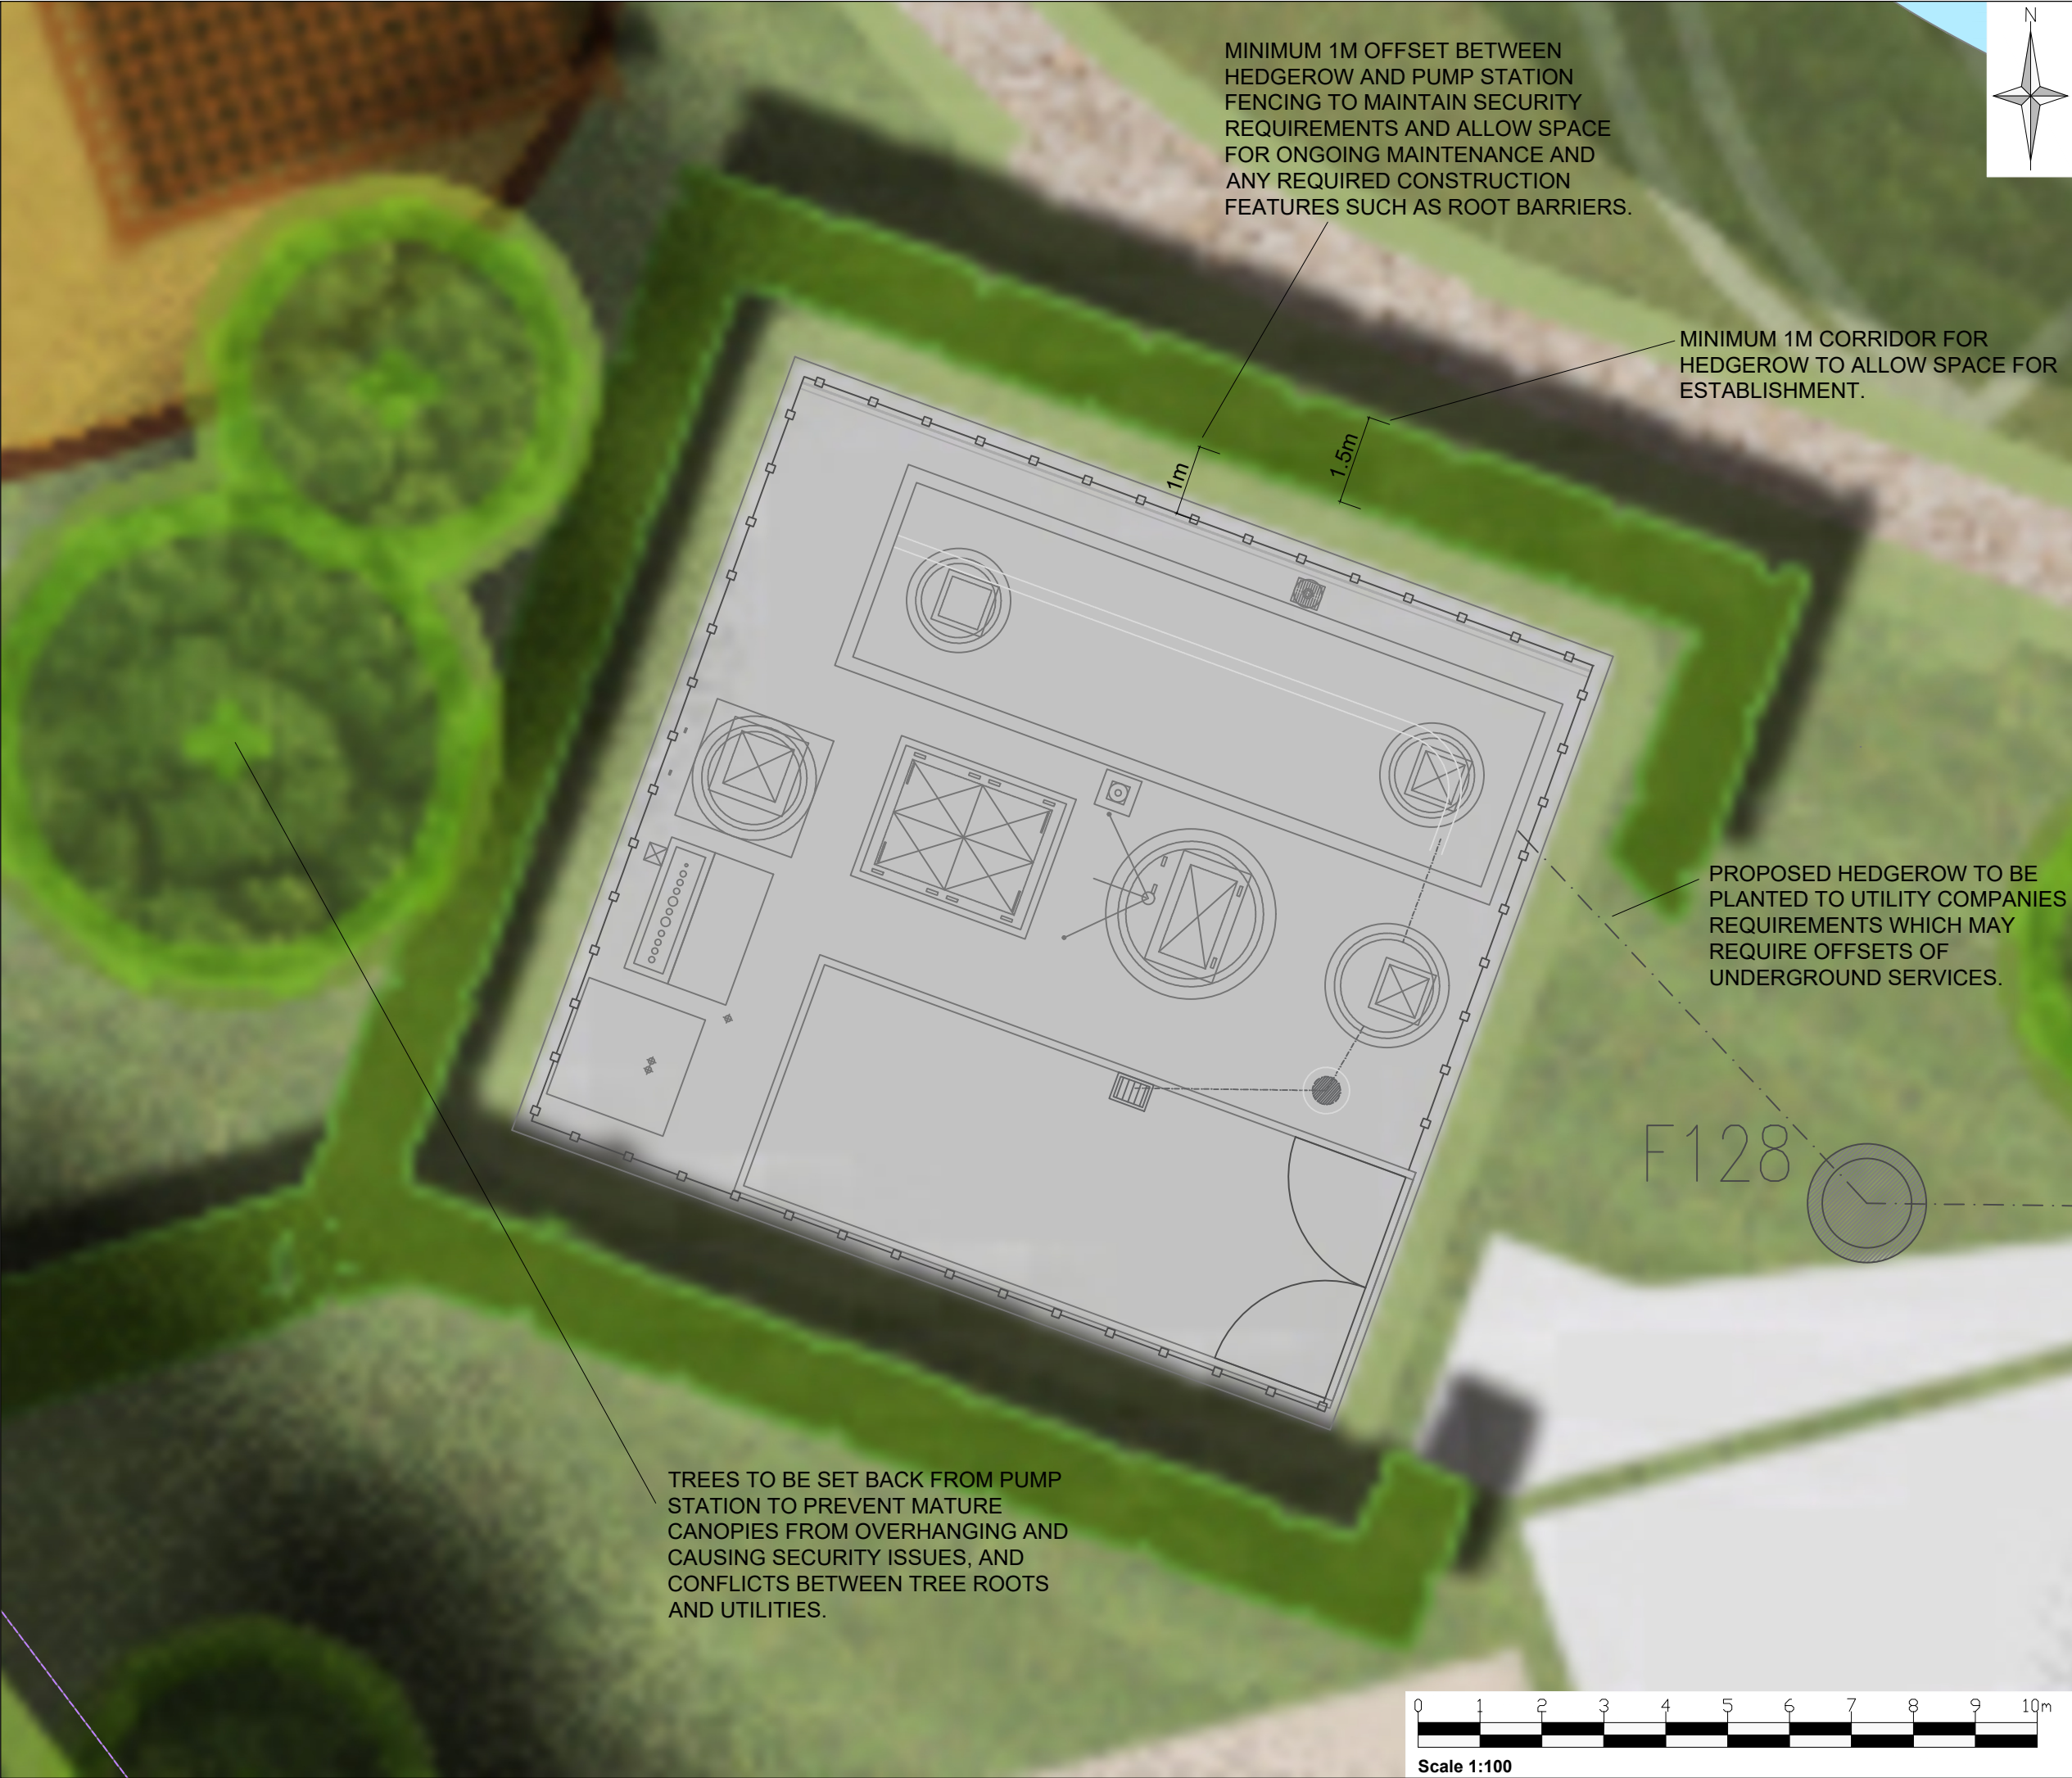

NOTES:

IT IS ANTICIPATED THAT THE PROPOSED HEDGEROW WOULD BE NATIVE, HOWEVER, EXACT SPECIES TO BE DETERMINED AT DETAILED DESIGN TO ADHERE TO UTILITY COMPANIES REQUIREMENTS.

SPECIFICATION OF TREES (INCLUDING CONSIDERATION OF THEIR MATURE CANOPIES SIZES, EXTENTS OF ROOTS AND TREE PIT DESIGN) TO BE DETERMINED AT DETAILED DESIGN.

IT IS ANTICIPATED THAT THE HEDGEROW WOULD BE PLANTED AS WHIPS TO GIVE THE BEST CHANCE OF ESTABLISHMENT, ON A DOUBLE STAGGERED ROW AT 5 PLANTS PER METRE.

IT IS ANTICIPATED THAT ONCE ESTABLISHED THE HEDGEROW WOULD BE MAINTAINED TO A HEIGHT OF 1.5-1.8M, CUT NO MORE THAN ANNUALLY, AND IDEALLY DURING EARLY SPRING OUTSIDE OF THE BIRD NESTING SEASON.

00	Pump Station Illustrative Detail	09/26	RP	RP	CR
Rev	Amendments	Date	By	Chk	Auth



www.slrconsulting.com

Client
BDW Trading Ltd.

Project
Land West of Westbury Road, Warminster, Wiltshire

Figure Title
Illustrative Pump Station Detail

Scale 1:100 @ A3		SLR Project No. 403.066266.00001	
Designed RP	Drawn RP	Checked RP	Authorised CR
Date 09/26	Date 09/26	Date 09/26	Date 09/26
Figure Number W-S2			Rev. 00

