

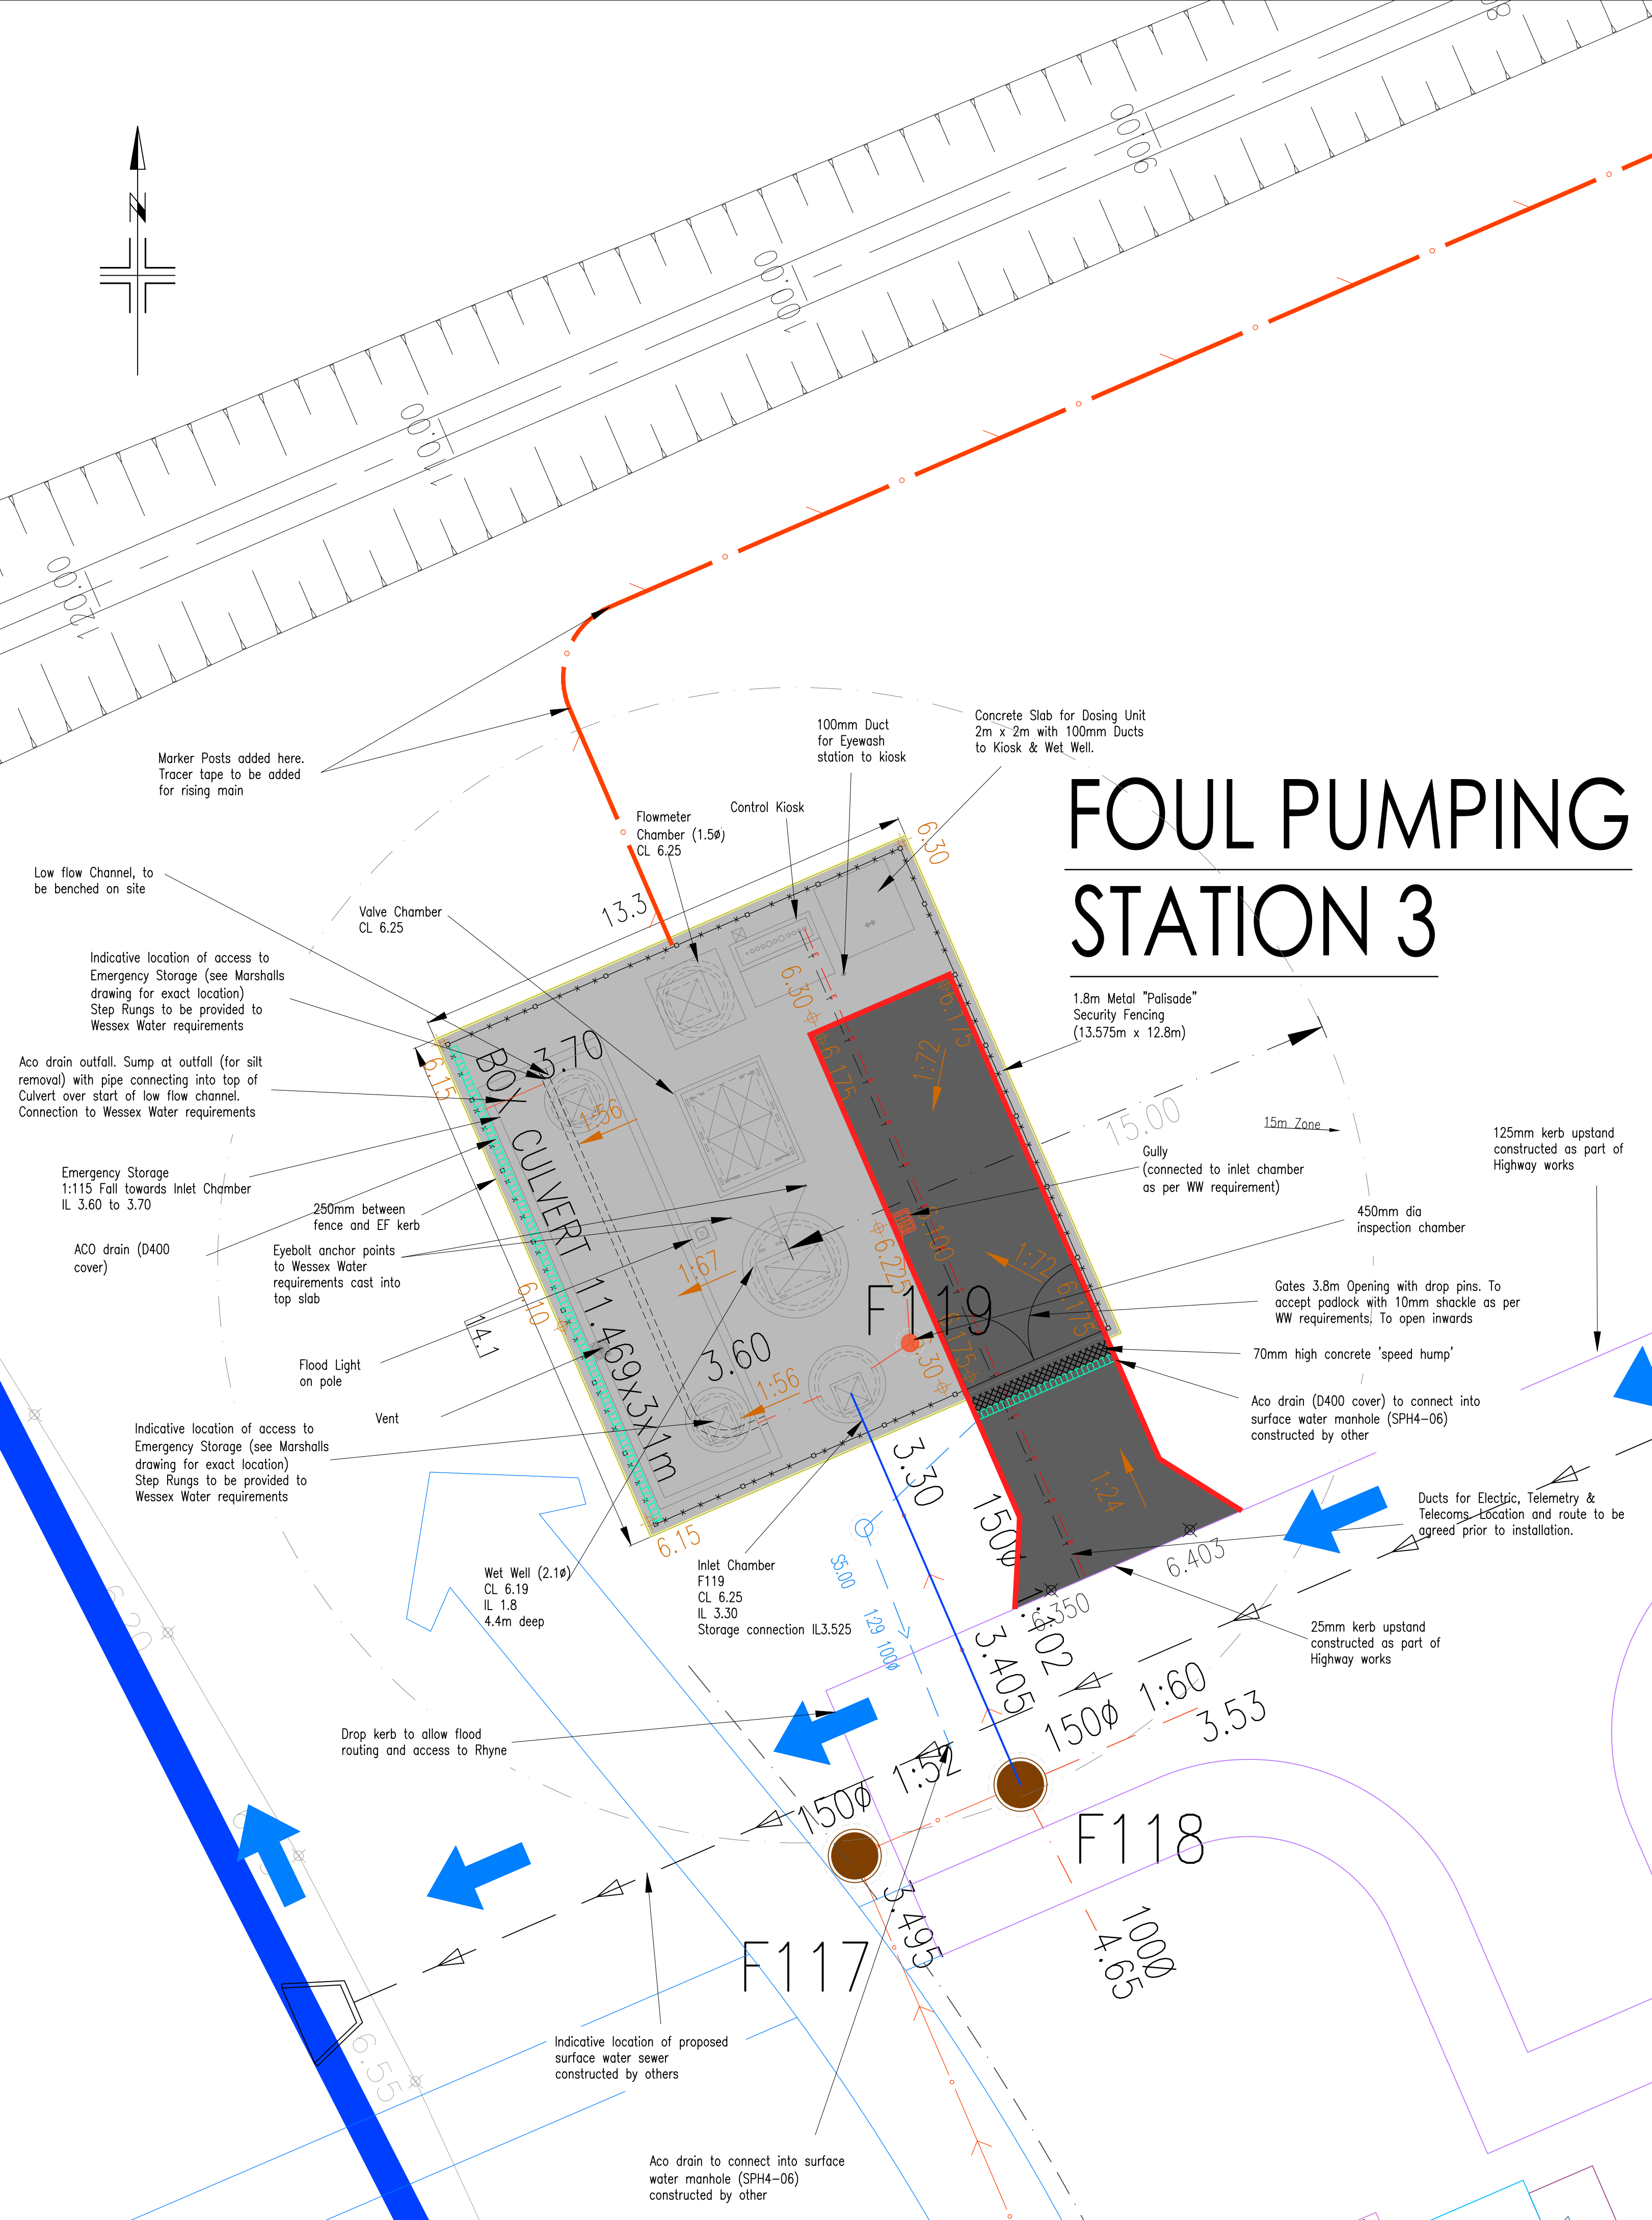
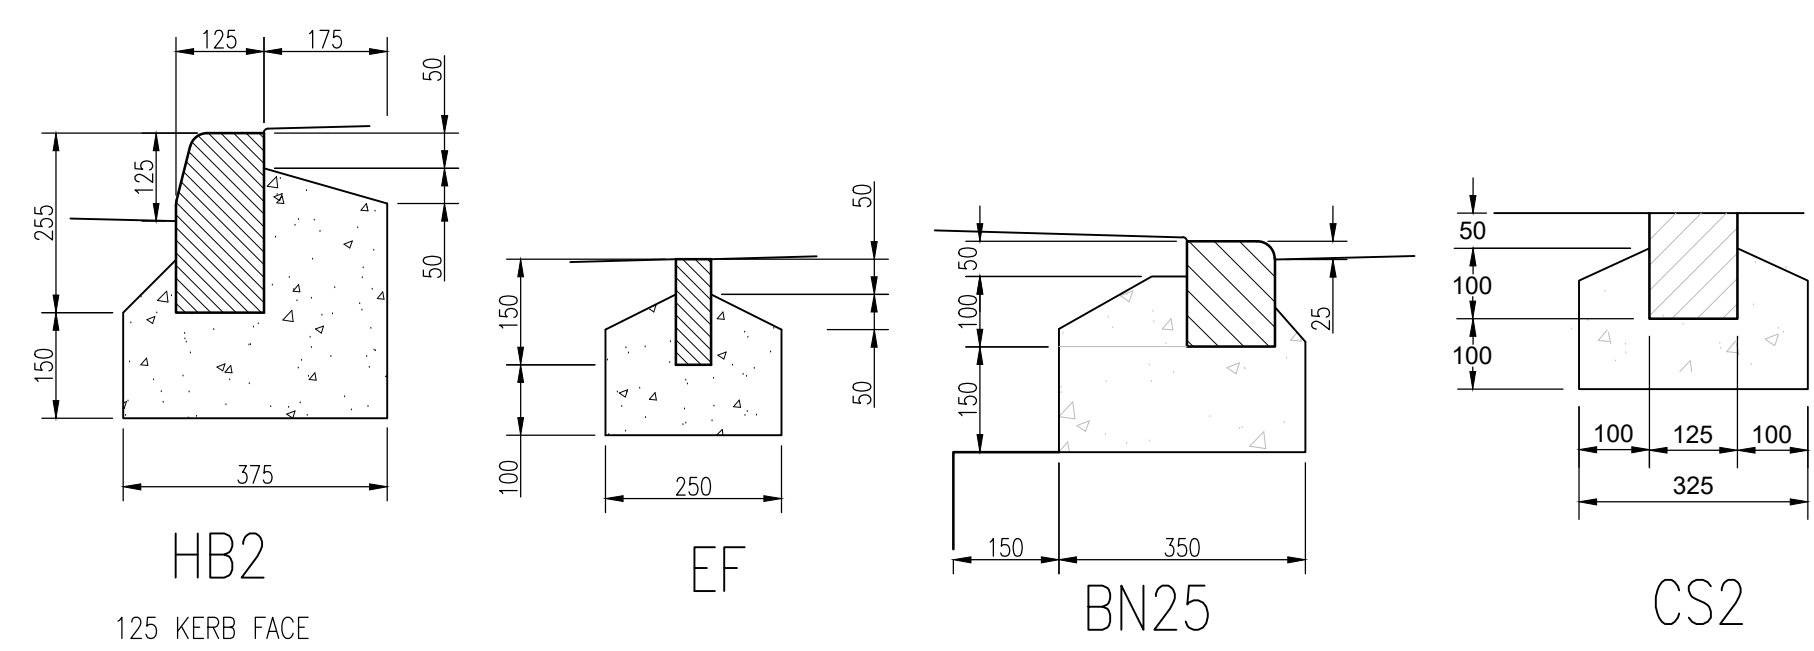


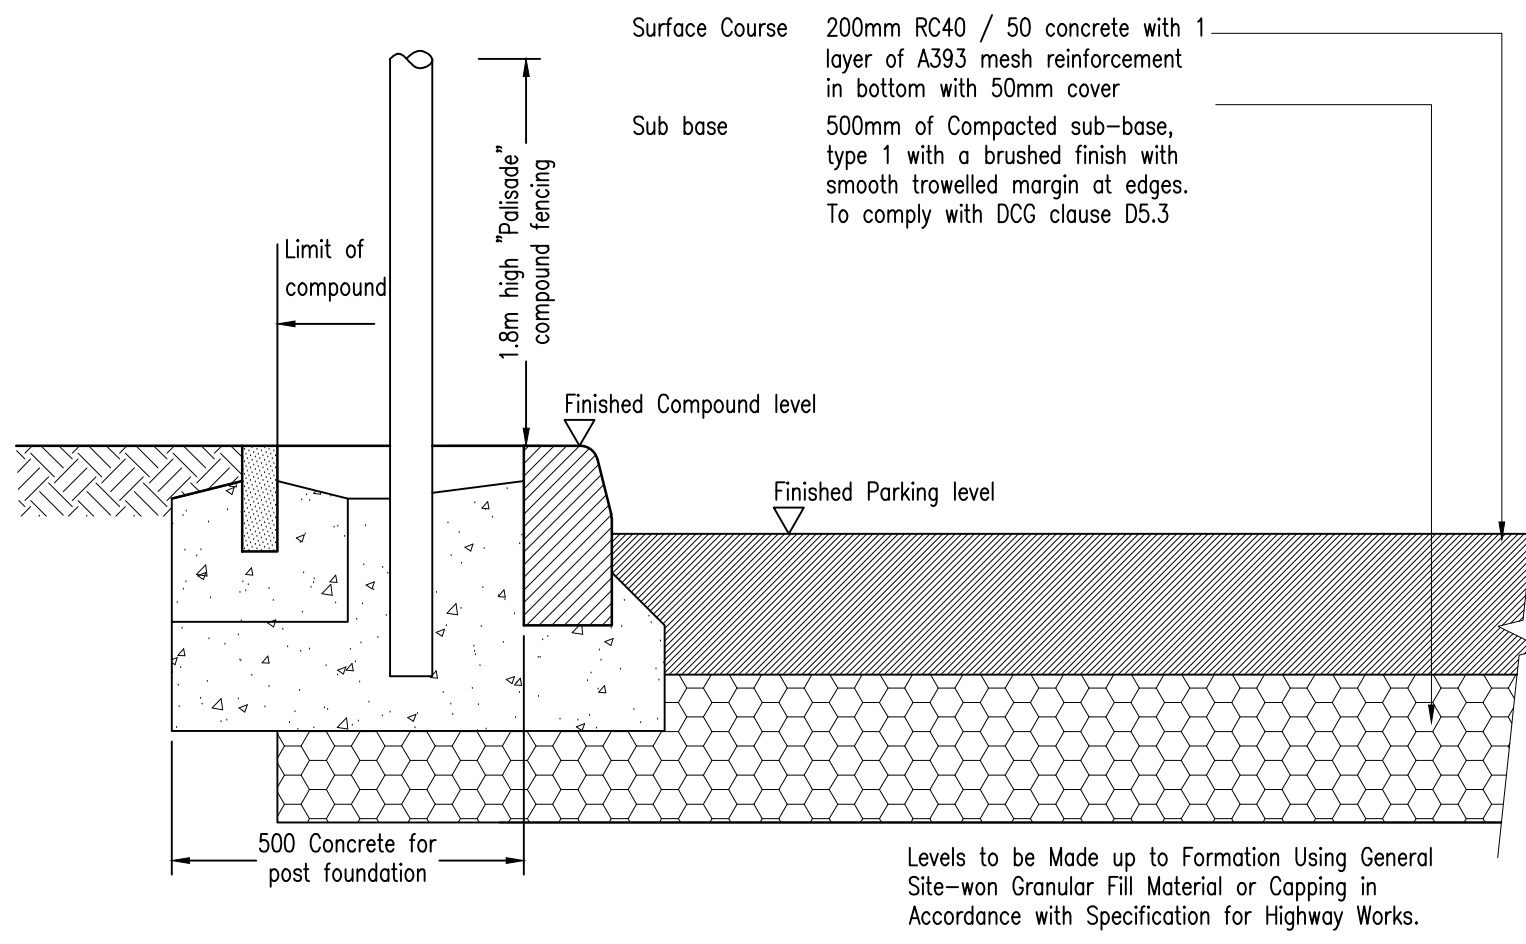

FOUL PUMPING STATION 3

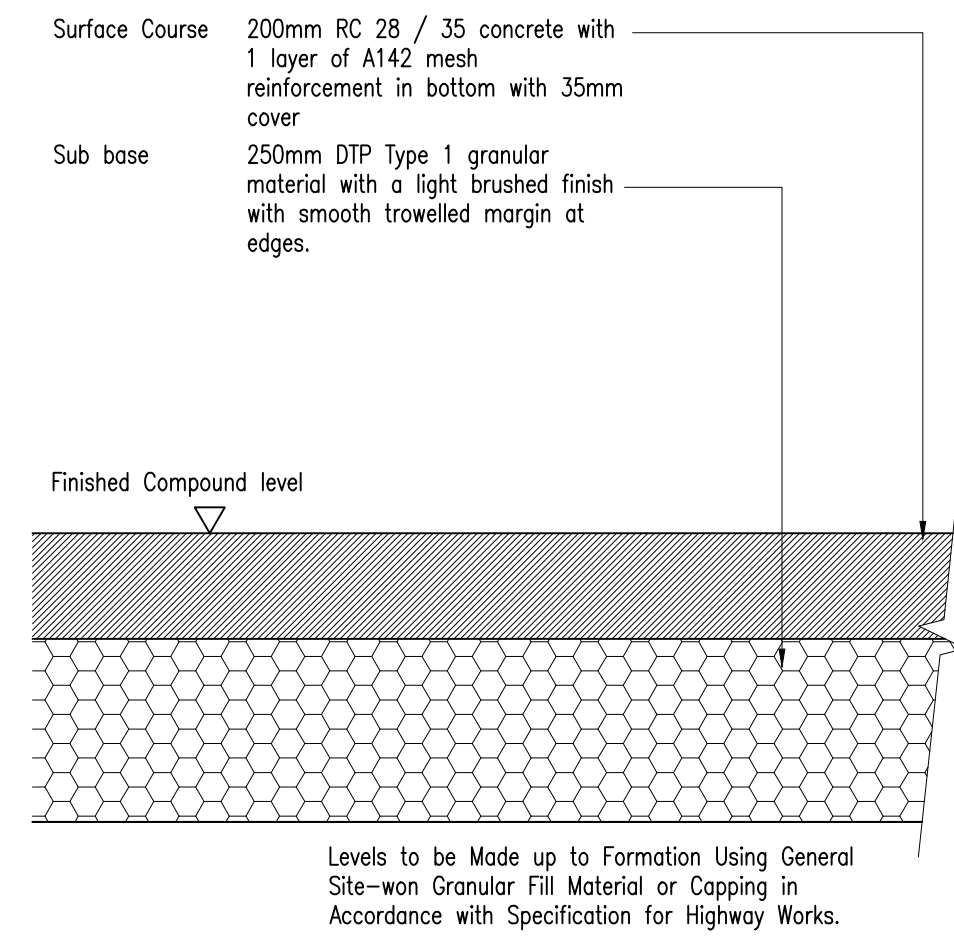

- PUMP STATION KEY**
- Proposed Foul Sewer and Manhole
 - Proposed Surface Water Sewer and Manhole
 - Proposed rising main
 - Proposed HB2 kerb
 - Proposed EF kerb
 - Proposed BN25 kerb
 - Proposed CS2 Kerb
 - Proposed Compound Construction
 - Proposed Tanker Hardstanding Construction
 - Indicative Flood Exceedance Route