
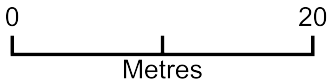


5 Lambourne Crescent, Melksham, SN12 7ND

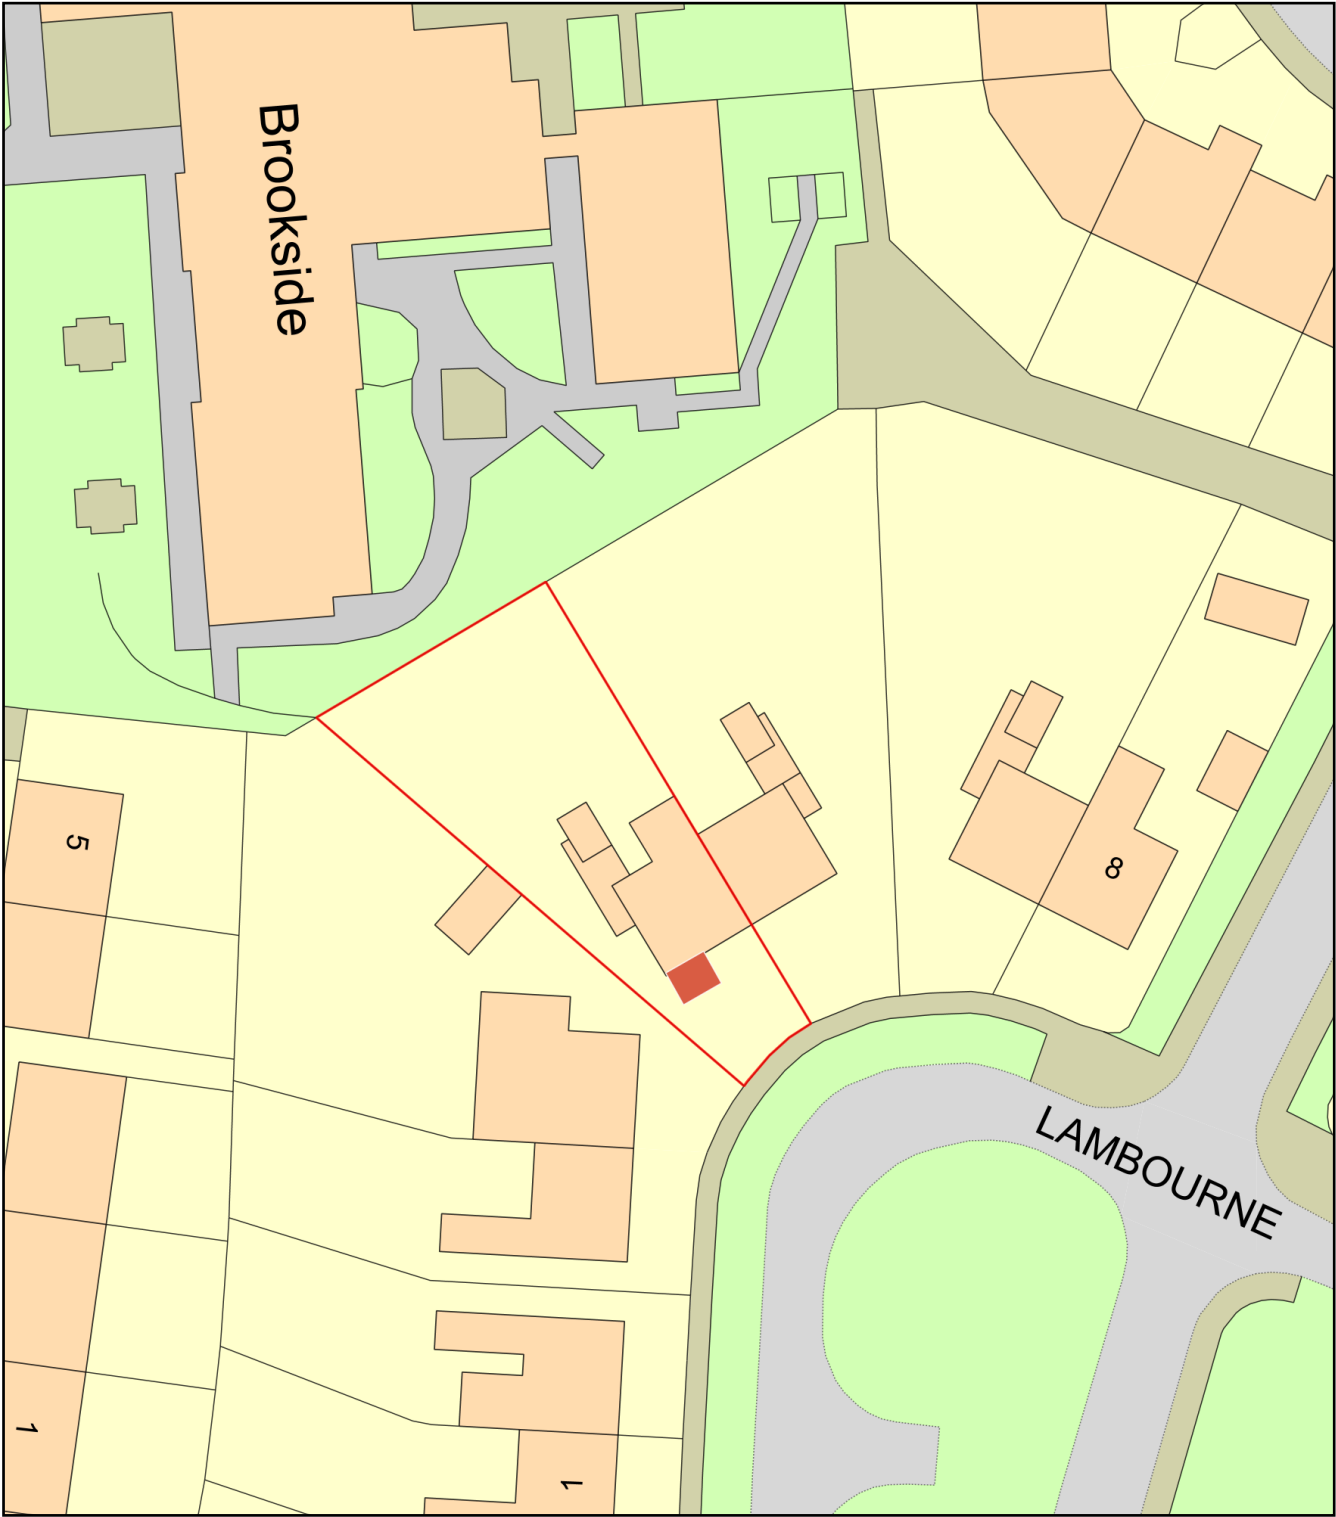

Plan Produced for: Jamie Doolan
Date Produced: 18 Sep 2026
Plan Reference Number: TQRQM26261100009428
Scale: 1:500 @ A4