

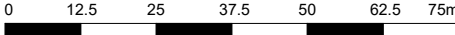


NOTES:
This drawing is copyright of the Architects and must not be used without their permission. All dimensions to be checked on site. Discrepancies and omissions to be reported immediately to the Architect.

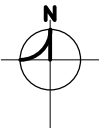

Scale 1:625 @ A1 - 1:1250 @ A3

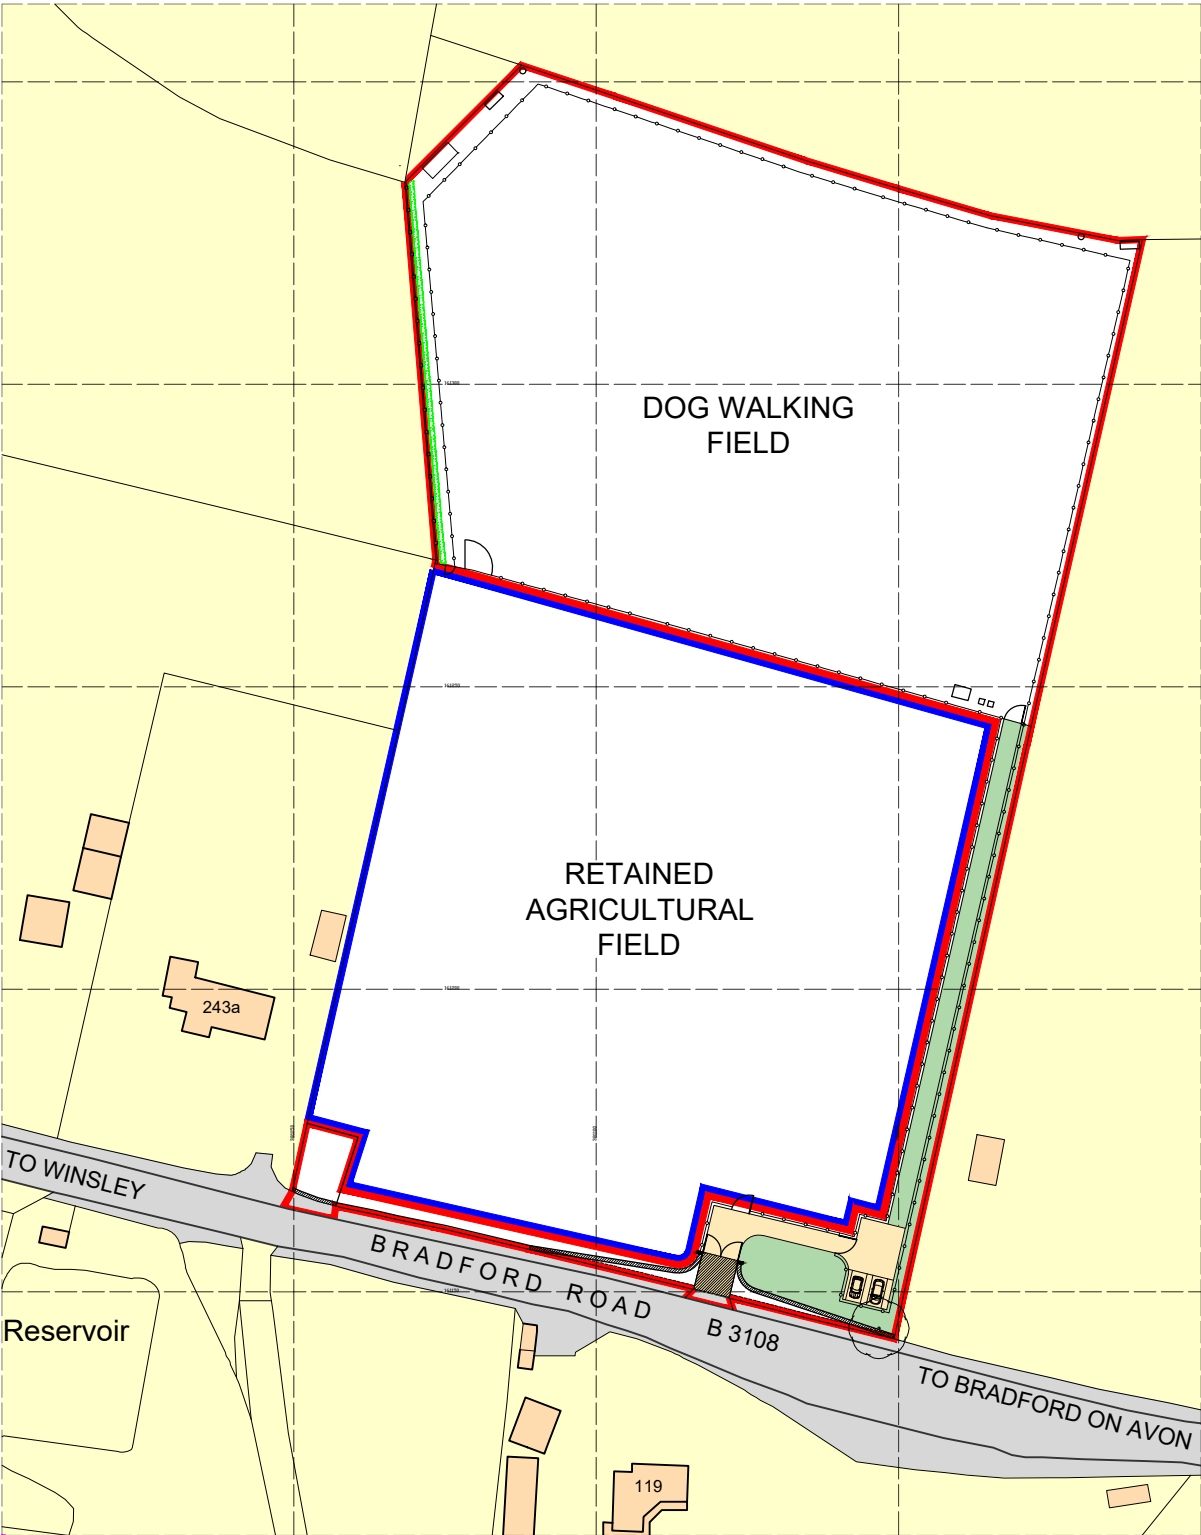

Ordnance Survey, (c) Crown Copyright 2025. All rights reserved. Licence number 100022432

Block Plan
1:625 @ A1 (1:1250 @ A3)

A	Red line adjusted.	08.09.26
Rev	Revision	Date



Macey's Architectural Design & Development Ltd
15 Craybourne Road, Melksham, Wiltshire, SN12 7DH
Email: benmacey@maddltd.co.uk Tel: 07867417112

Title: Block Plan

Project: Land at Winsley Road,
Bradford-On-Avon, BA15 2HL

Client: Sarah Dustan
Drawing Scale: 1:625 @ A1 (1:1250 @ A3)
Drawing Date: August 2026

Drawing Number: 26/1139/BLK1 A