


NOTES:
This drawing is copyright of the Architects and must not be used without their permission. All dimensions to be checked on site. Discrepancies and omissions to be reported immediately to the Architect.

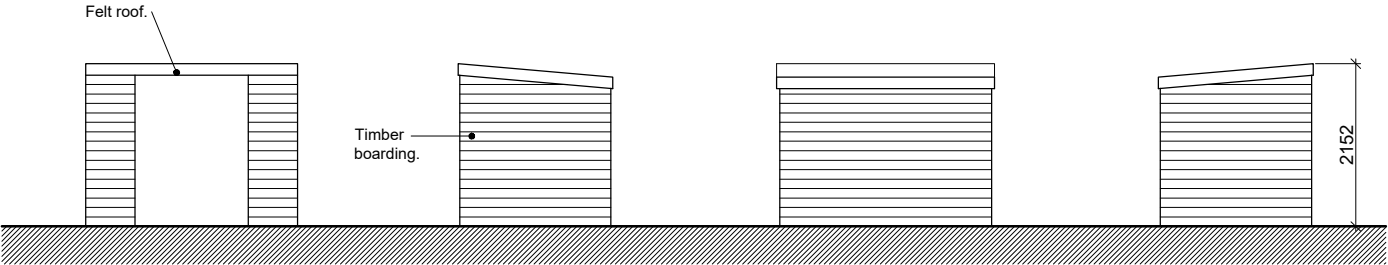


Proposed NE Elevation
1:50 @ A1 (1:100 @ A3)


Proposed NW Elevation
1:50 @ A1 (1:100 @ A3)

Proposed SW Elevation
1:50 @ A1 (1:100 @ A3)


Proposed SE Elevation
1:50 @ A1 (1:100 @ A3)

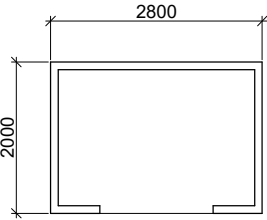


Proposed Plan
1:50 @ A1 (1:100 @ A3)

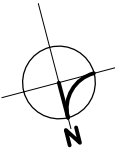

OPEN FRONTED TIMBER SHELTER

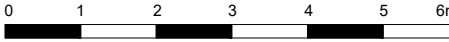


Scale 1:50 @ A1 - 1:100 @ A3

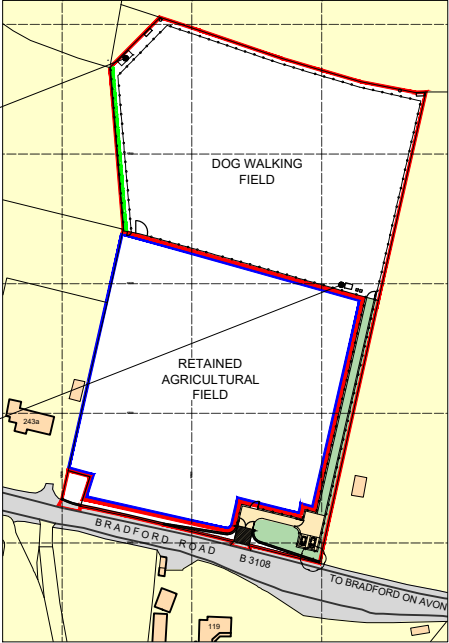

TIMBER CLAD GREEN STORAGE CONTAINER


OPEN FRONTED TIMBER SHELTER

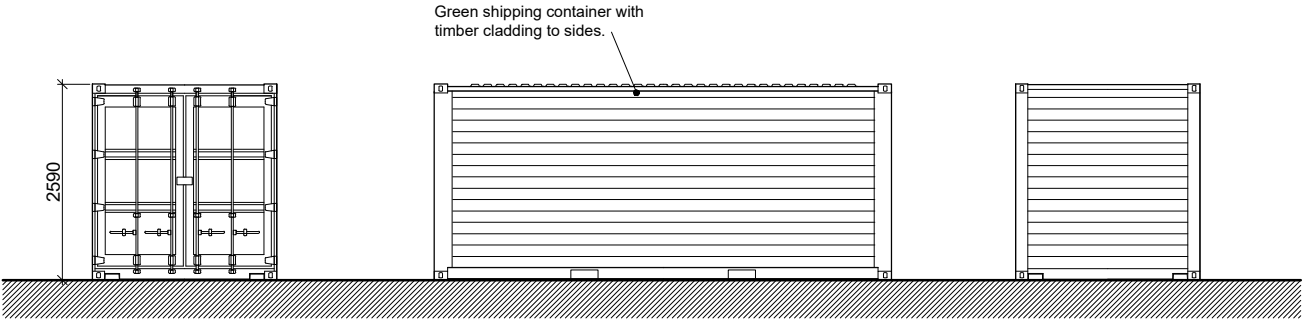

Proposed SW Elevation
1:50 @ A1 (1:100 @ A3)

Proposed SE and NW Elevations
1:50 @ A1 (1:100 @ A3)

Proposed NE Elevation
1:50 @ A1 (1:100 @ A3)

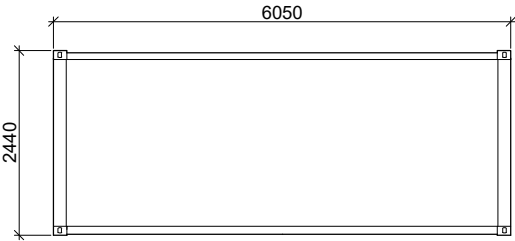

Proposed Plan
1:50 @ A1 (1:100 @ A3)



TIMBER CLAD GREEN STORAGE CONTAINER

A	Red line adjusted.	08.09.26
Rev	Revision	Date



Macey's Architectural Design & Development Ltd
15 Craybourne Road, Melksham, Wiltshire, SN12 7DH
Email: benmacey@maddltd.co.uk Tel: 07867417112

Title: Proposed Shelter and Store Plans and Elevations
Project: Land at Winsley Road, Bradford-On-Avon, BA15 2HL
Client: Sarah Dustan
Drawing Scale: 1:50 @ A1 (1:100 @ A3)
Drawing Date: August 2026

Drawing Number: 26/1139/201 A