
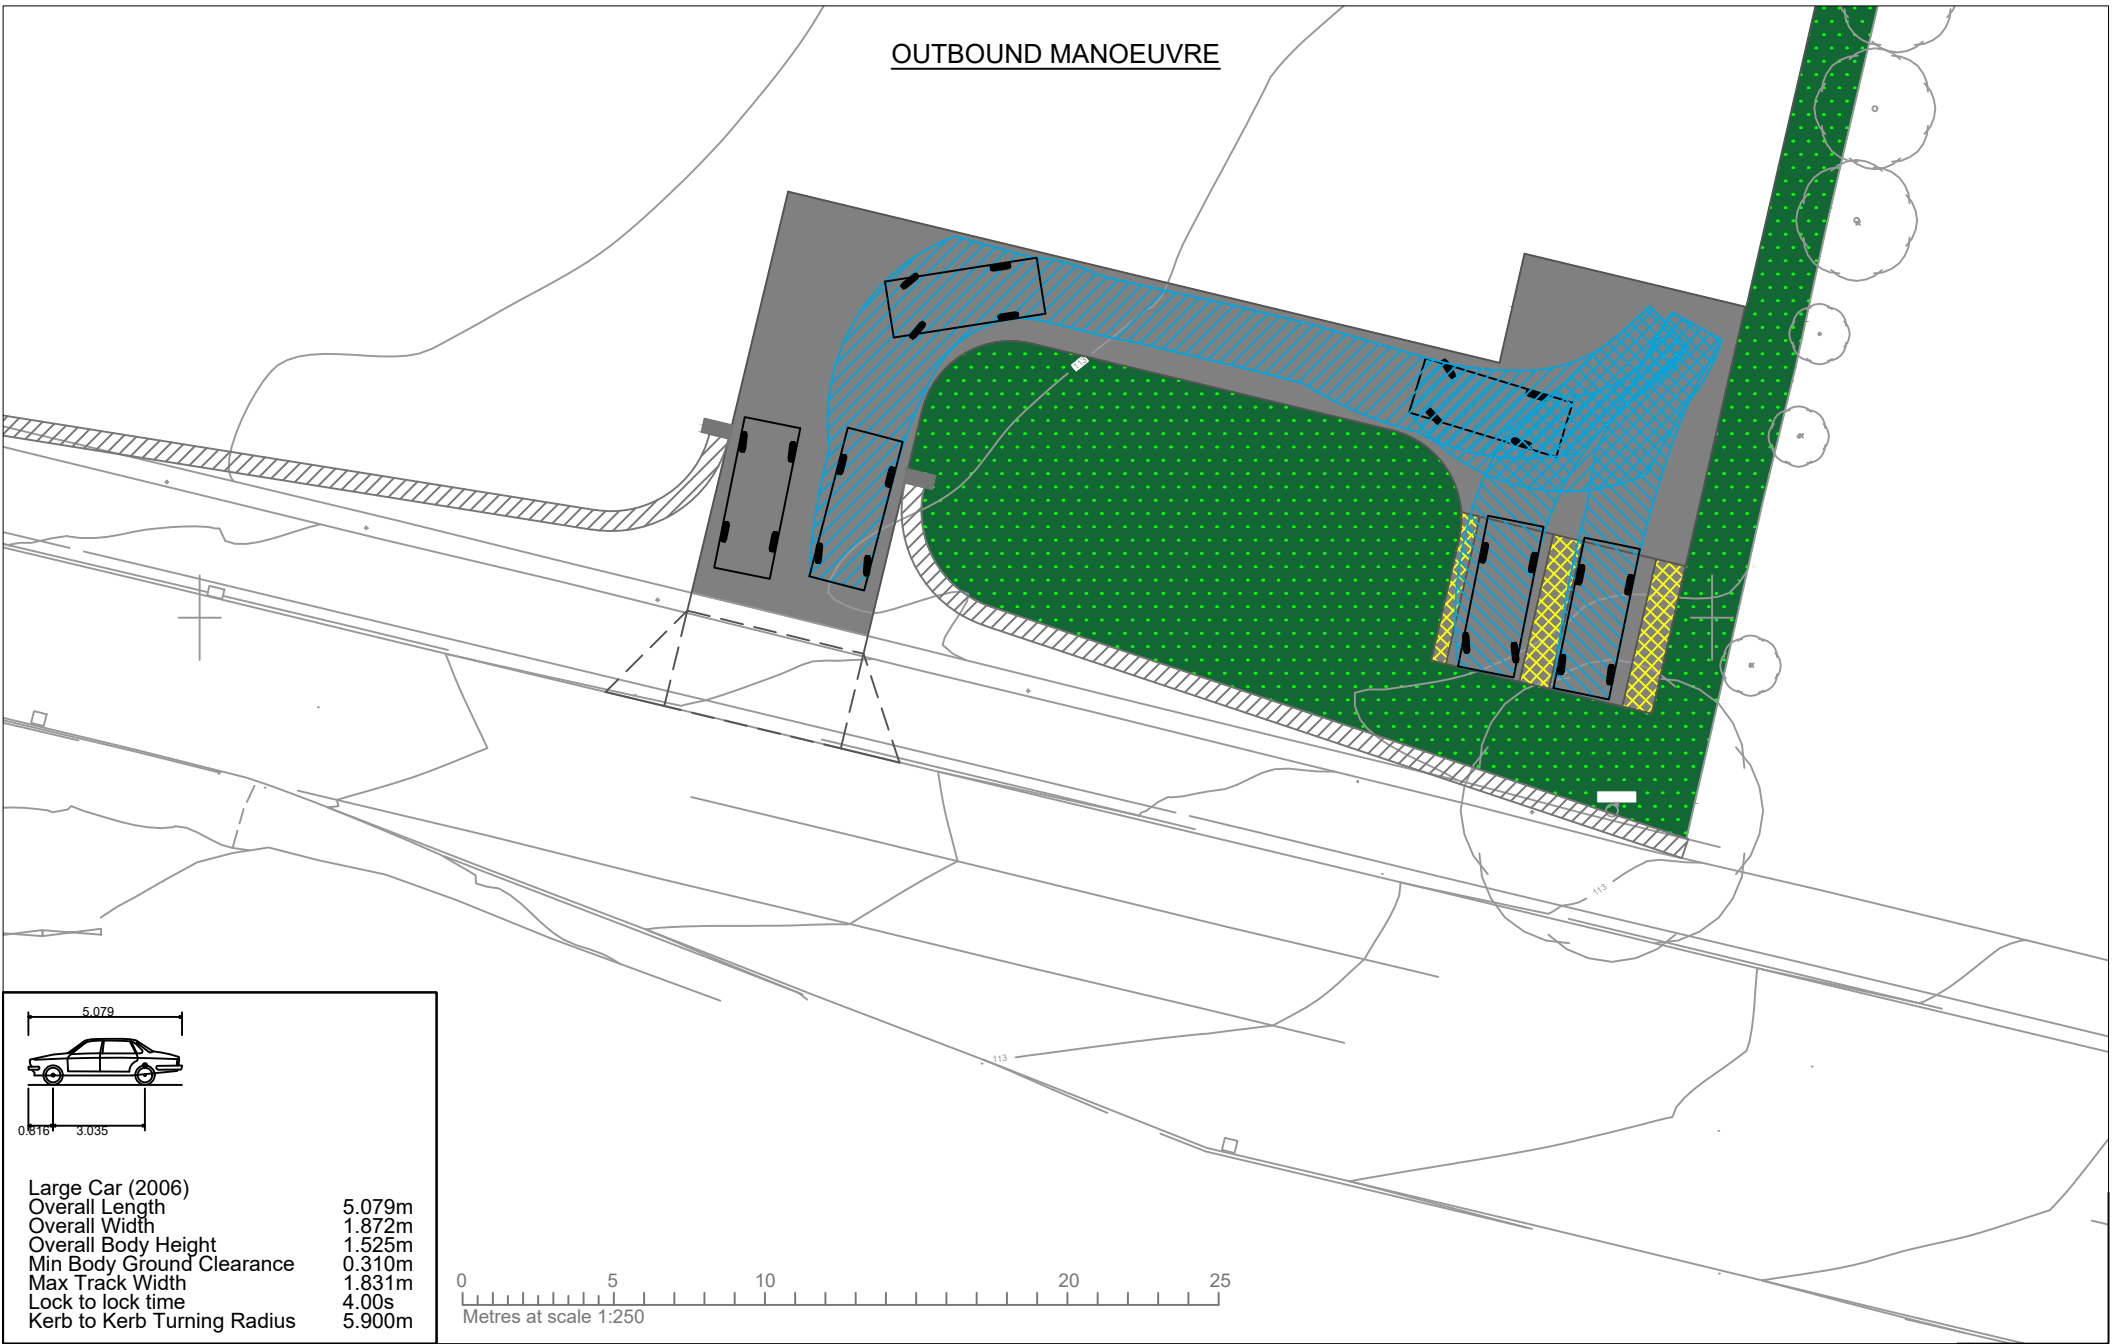


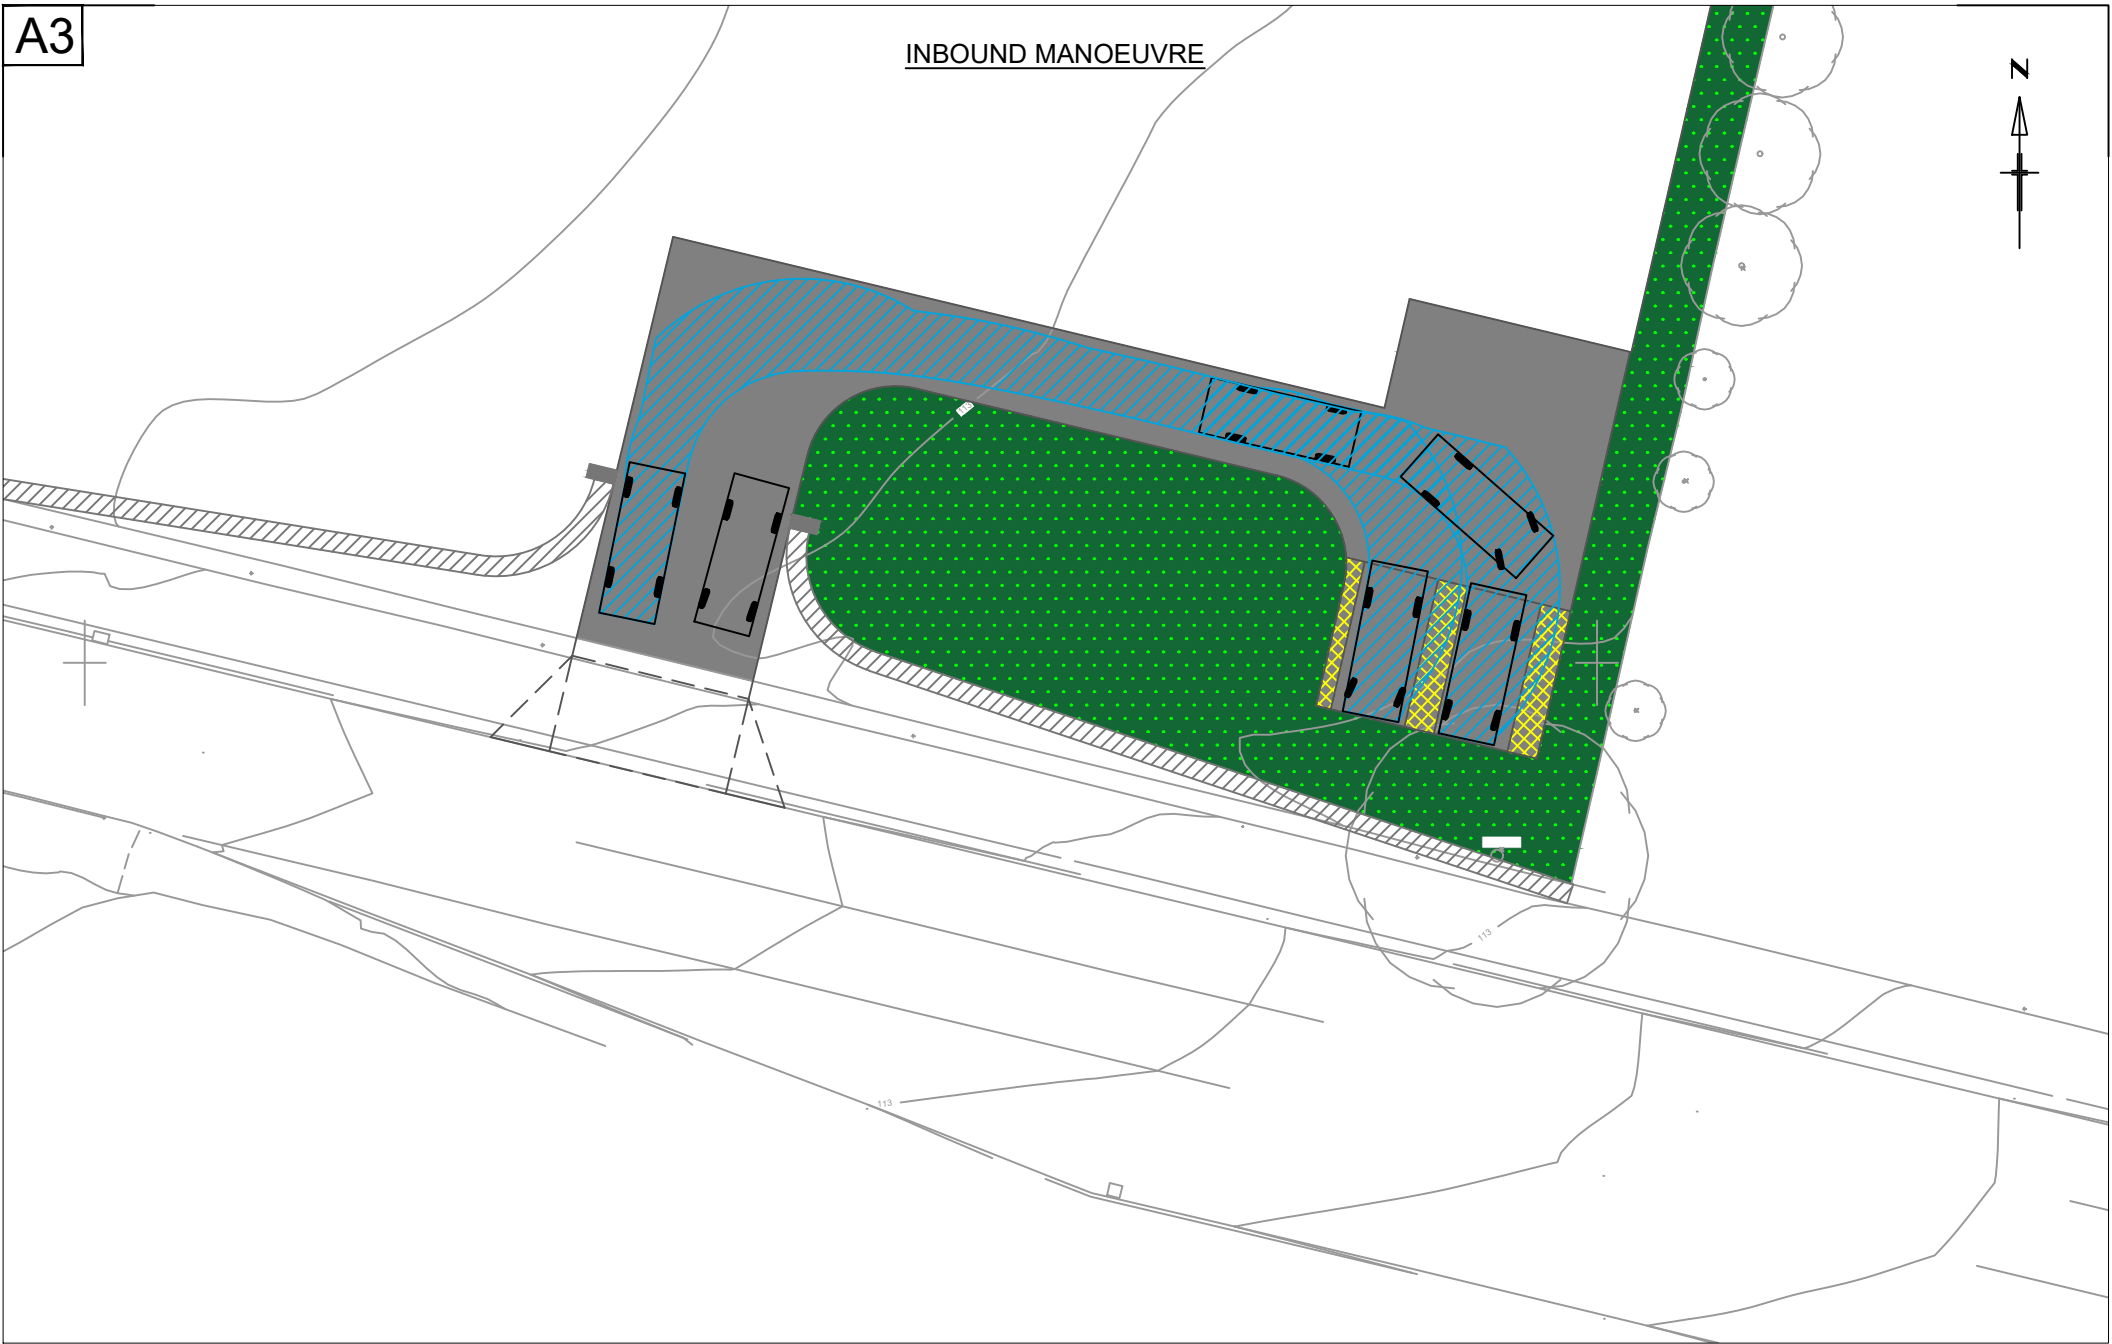

5.079
3.035
0.616

Large Car (2006)
Overall Length 5.079m
Overall Width 1.872m
Overall Body Height 1.525m
Min Body Ground Clearance 0.310m
Max Track Width 1.831m
Lock to lock time 4.00s
Kerb to Kerb Turning Radius 5.900m

Reproduced from Ordnance Survey material by permission of Ordnance Survey on behalf of the Controller of His Majesty's Stationery Office © Crown copyright. Unauthorised reproduction infringes Crown copyright and may lead to prosecution or civil proceedings. Connect Consultants Ltd Licence number: 100022432

connect CONSULTANTS CONNECT CONSULTANTS LTD, 78 BROAD STREET, CHIPPING SODBURY, BRISTOL. BS37 6AG Tel: 01454 320 220 Web: www.connect-consultants.com Fax: 01454 320 099 Email: bristol@connect-consultants.com	safecontractor APPROVED bsi UKAS MANUFACTURING SYSTEMS QUALITY MANAGEMENT SYSTEM ISO 9001 : 2015 FS 594947	client MRS DUSTAN	scale 1:250	date JULY 2026
		project PROPOSED DEVELOPMENT BRADFORD ON AVON, WINSLEY ROAD	drawn by F.R	checked by T.B
		title SWEPT PATH ANALYSIS LARGE CAR MANOEUVRE	drawing number 250772-TR001-C	
			status PLANNING	rev.