



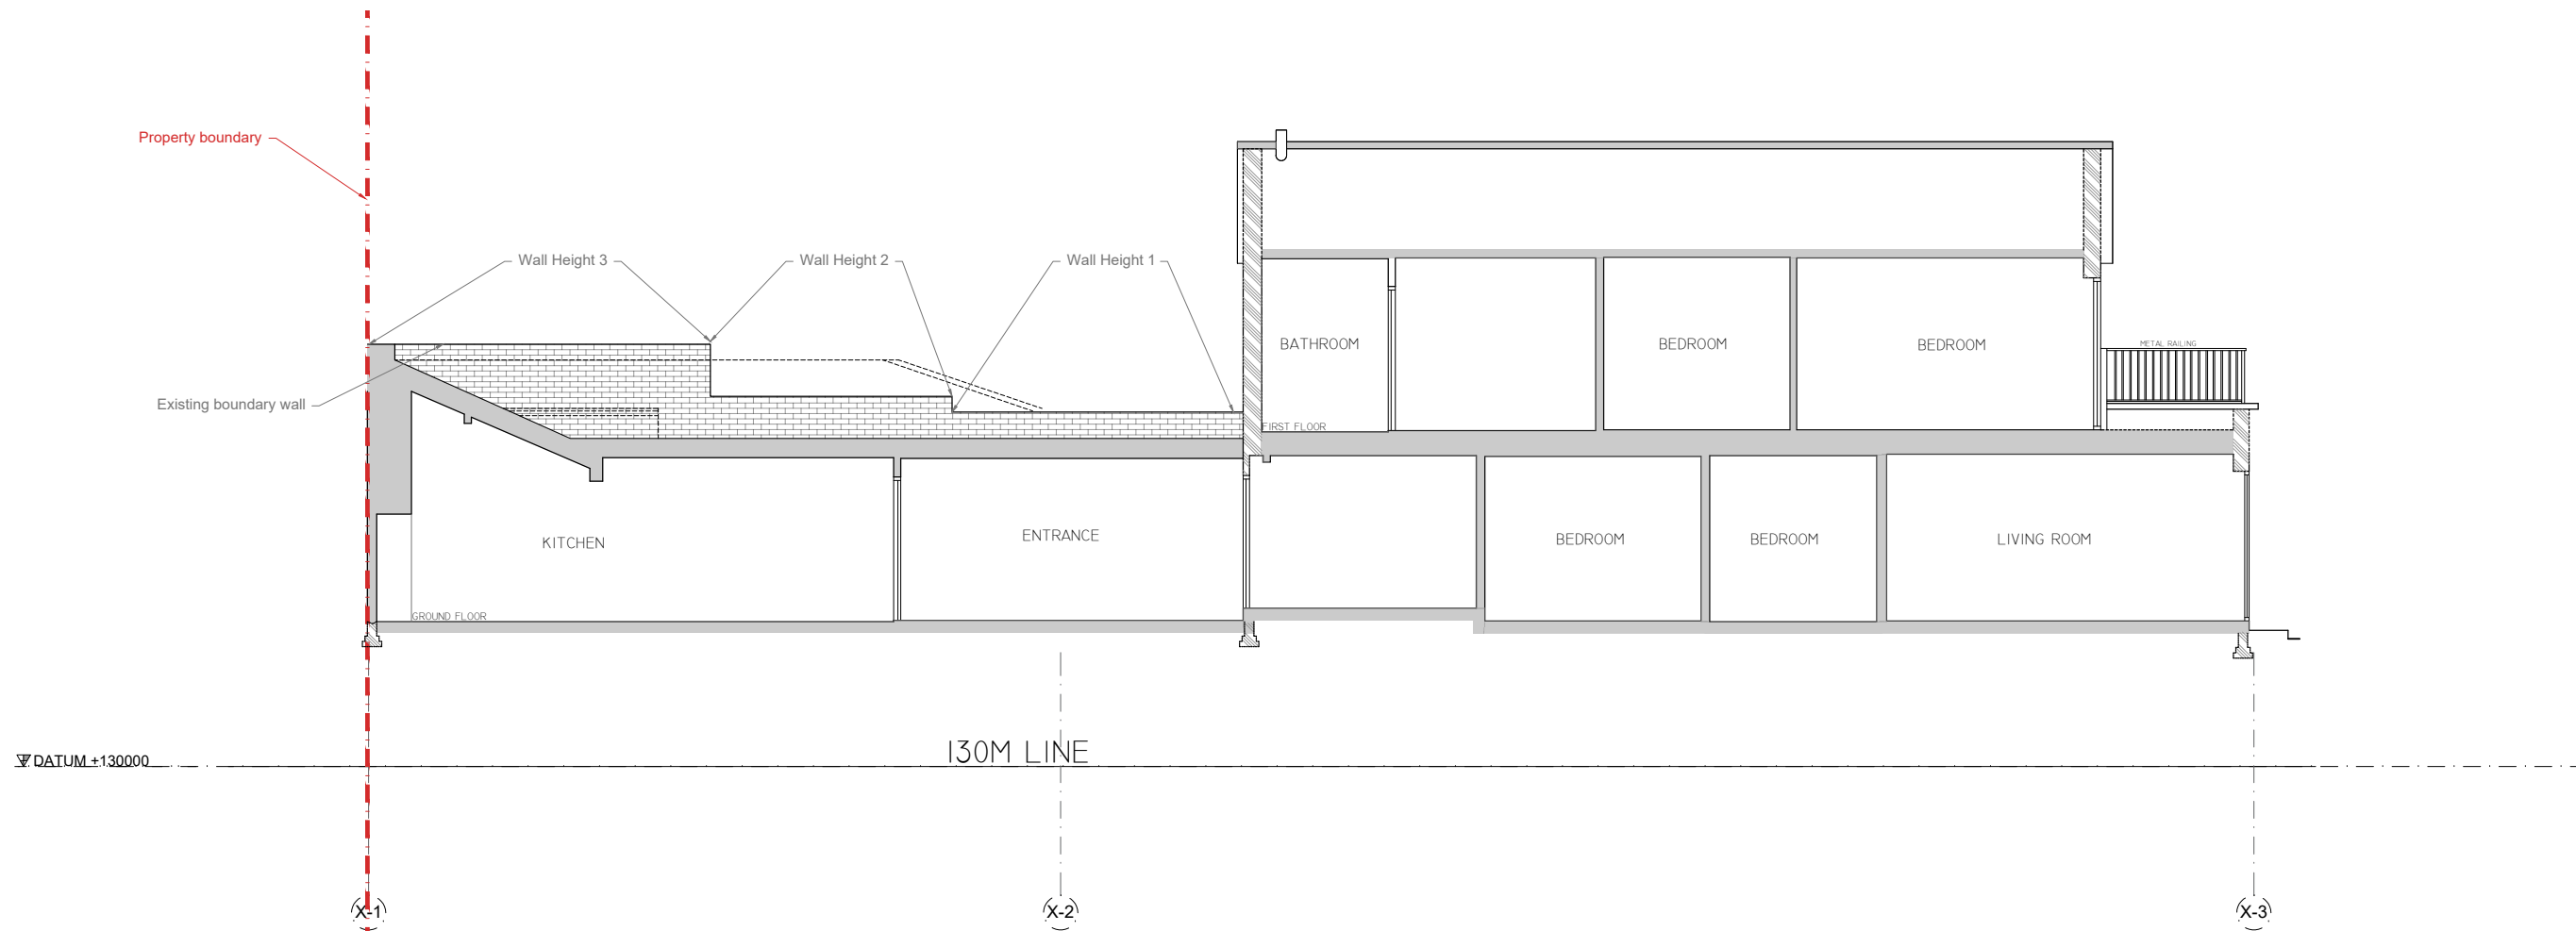

Existing Section A-A - 1:50(A1) - 1:100(A3)

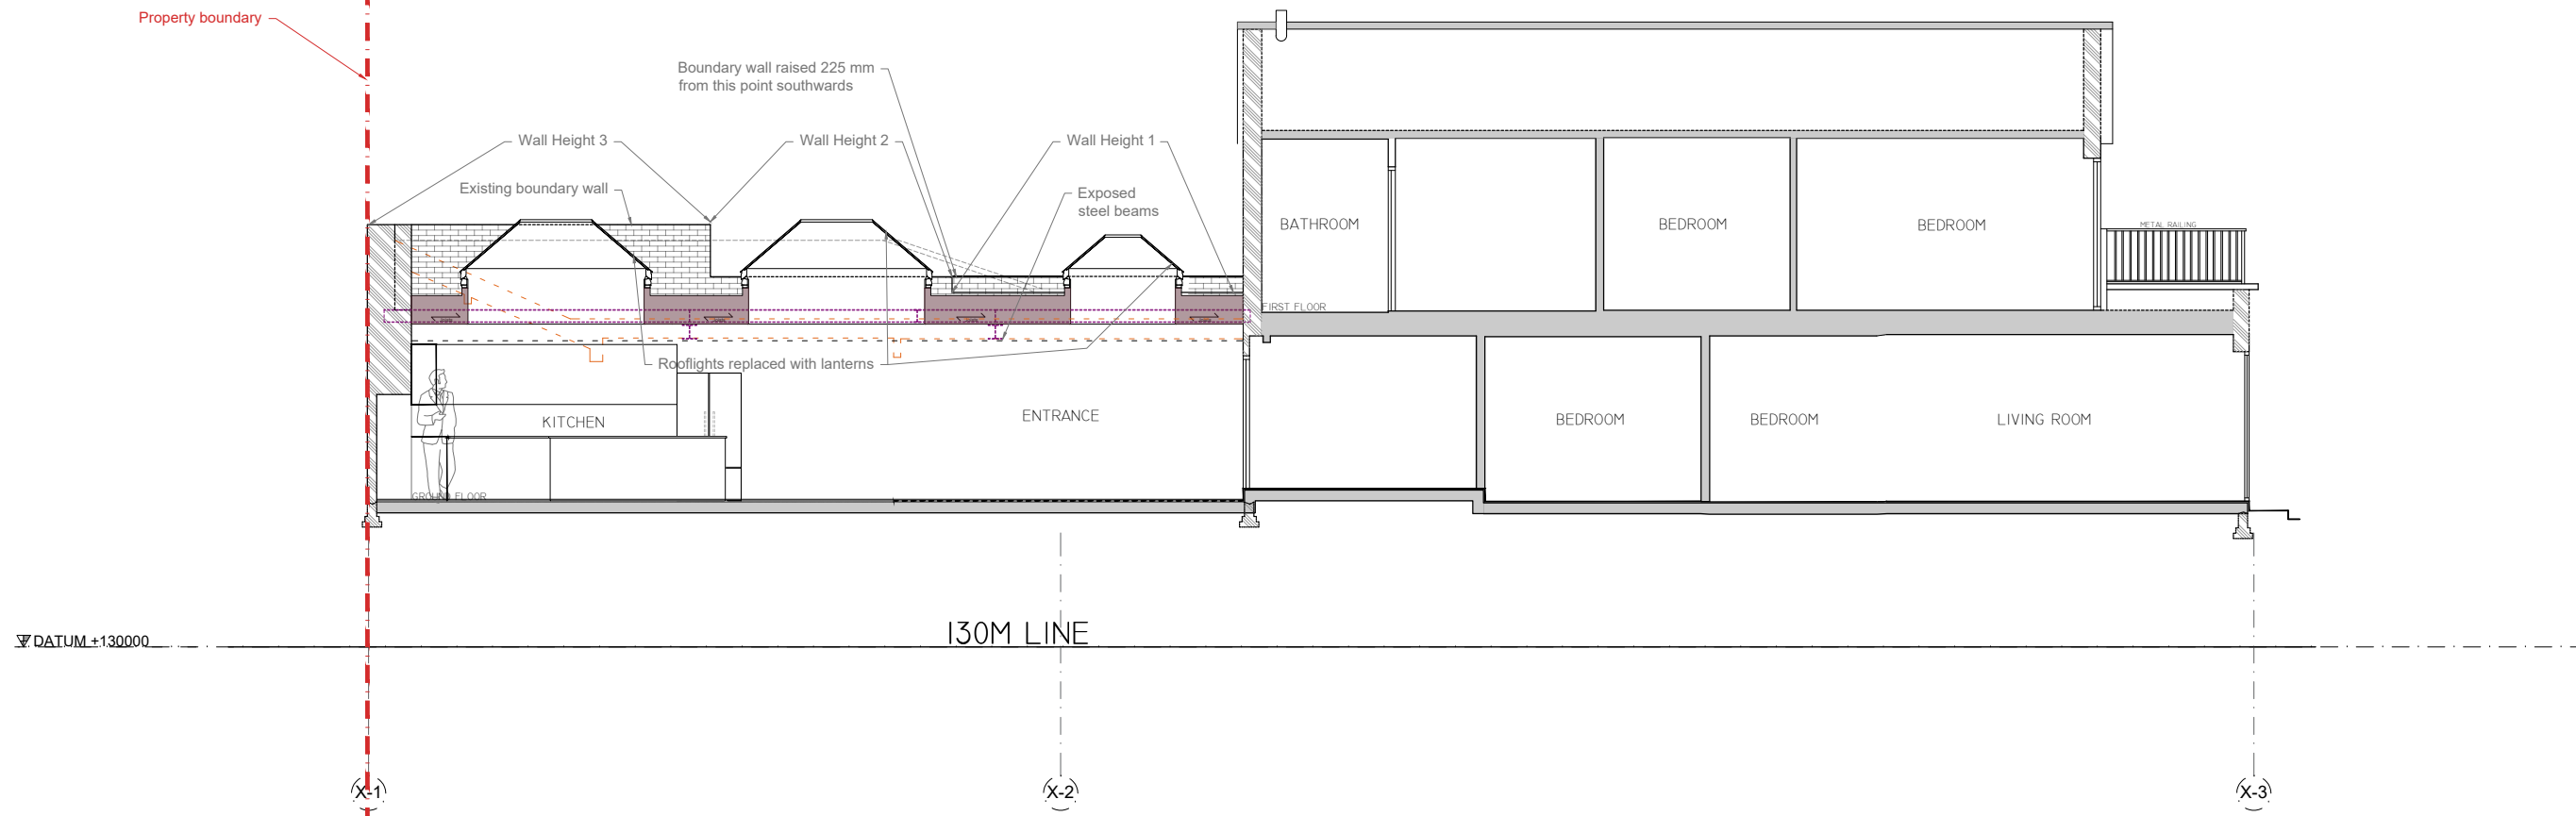

Proposed Section A-A - 1:50(A1) - 1:100(A3)

c:\users\peter\source\peter\goodall\122\wrench\122 base drawing\plans\wrench\122.g - Printed - 14/07/2026 14:44:56 by: Peter B

#### NOTES

Do not scale. Contractor or subcontractor to check all dimensions on site before building or manufacture. Any discrepancies between site, drawing or specification to be reported to the architect immediately.

The measurements for neighboring properties are not (unless noted otherwise) part of the measured survey but have been drawn with some approximation based on OS or other information available.



|            |                    |             |
|------------|--------------------|-------------|
| 14/07/2026 | 150-R00_PR SEC A-A | First Issue |
| DATE       |                    |             |

**Cruice Goodall**  
Architecture & Design

THE BUTTS, MANNINGFORD ABBOTS, PEWSEY, WILTS, SN9 6HZ  
T: 020 3795 7222 E: mail@cruicegoodallarchitecture.com

Wrench

SITE

Melbourne House  
SN10 2AB

DRAWING

Existing & Proposed  
Section A-A

|               |          |       |
|---------------|----------|-------|
| SCALE @ A1/A3 | DATE     | DRAWN |
| 1:50/1:100    | Dec 2025 | BCG   |

|              |          |          |
|--------------|----------|----------|
| JOB No.      | DWG. No. | REVISION |
| 122-P150-R00 |          |          |