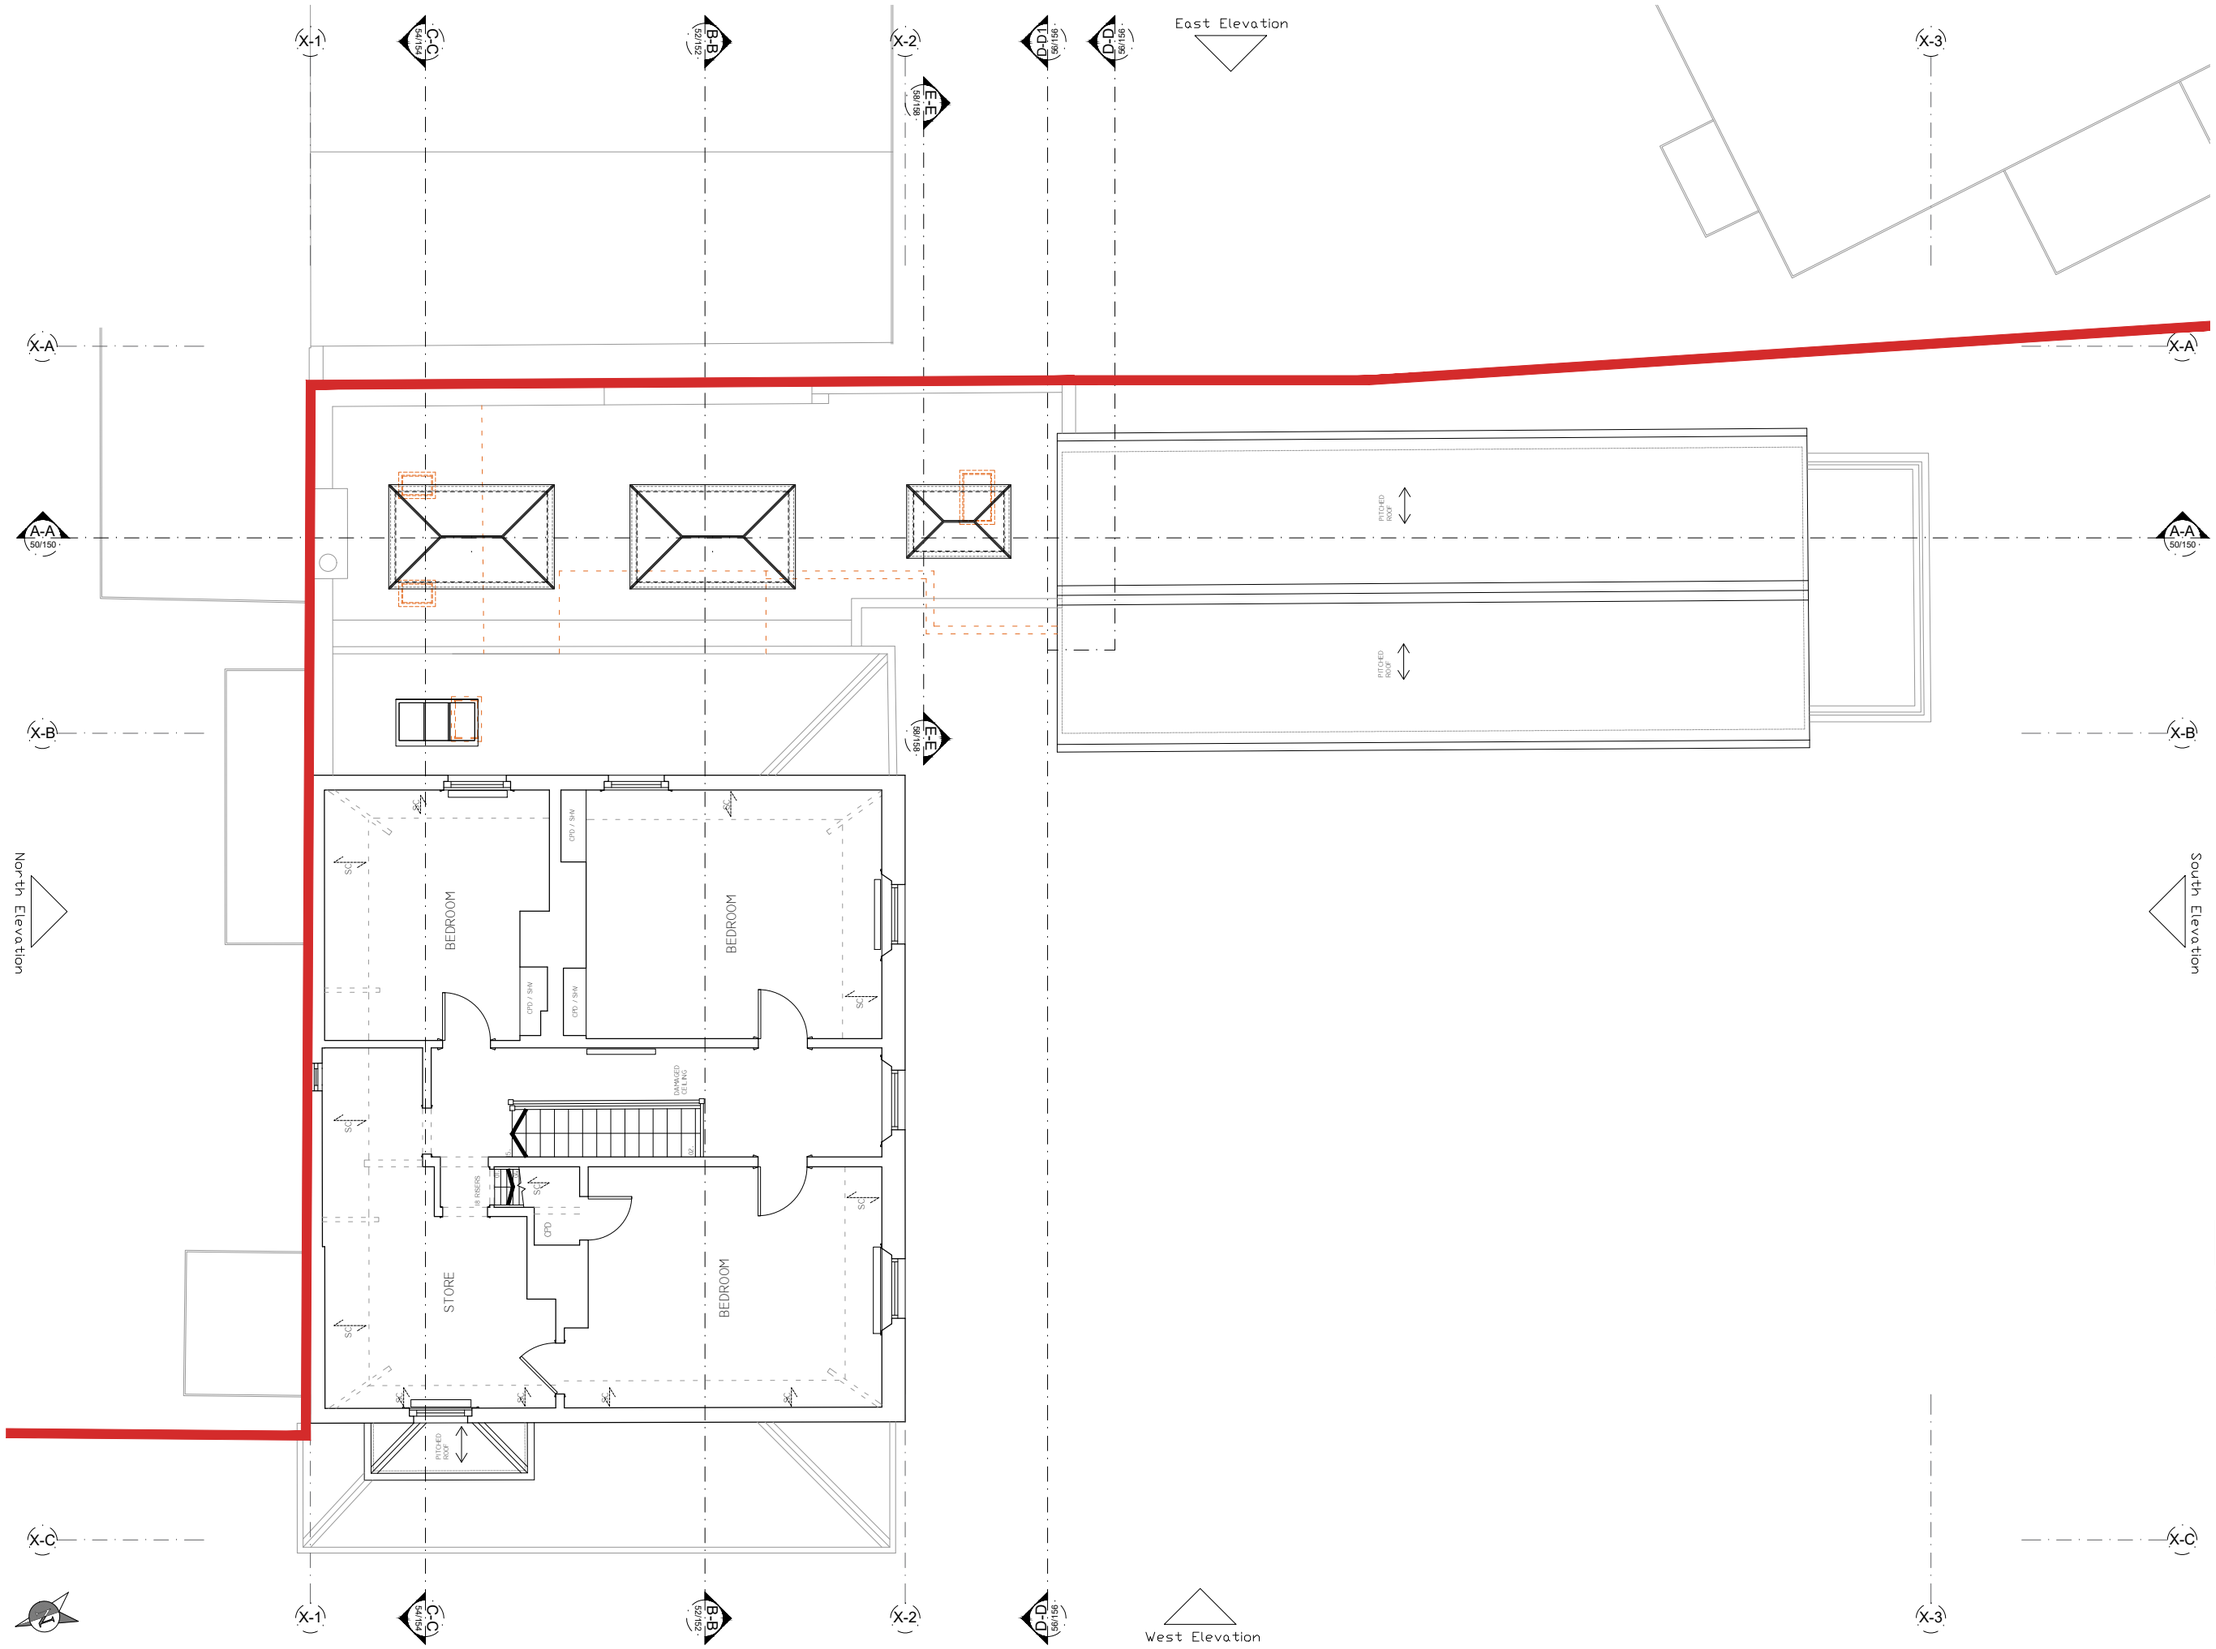


**Proposed Second Floor Plan - 1:50(A1) - 1:100(A3)**

c:\users\peterscotney\dropbox\cgad\03 projects\122 wmh - wrench\02 base drawings\planning\wmh-122-p - Printed - 14/07/2026 14:44:49 by: Peter S

## NOTES

Do not scale. Contractor or subcontractor to check all dimensions on site before building or manufacture.
Any discrepancies between site, drawing or specification to be reported to the architect immediately.

The measurements for neighboring properties are not (unless noted otherwise) part of the measured survey but have been drawn with some approximation based on OS or other information available.

0
1m
2m
3m
4m
5m
10m
Scale Bar

| DATE | | |
|---|---|---|
| 14/07/2026 | 112-R00_PR SF PL | First Issue |

Cruice Goodall
Architecture & Design
THE BUTTS, MANNINGFORD ABBOTS, PEWSEY, WILTS, SN9 6HZ
T: 020 3795 7222 E: mail@cruicegoodallarchitecture.com

Wrench

SITE
Melbourne House
SN10 2AB

DRAWING
Proposed
Second Floor Plan

| SCALE @ A1/A3 | DATE | DRAWN |
|---|---|---|
| 1:50/1:100 | Dec 2025 | BCG |

| JOB No. | DWG. No. | REVISION |
|---|---|---|
| 122 | P112 | R00 |