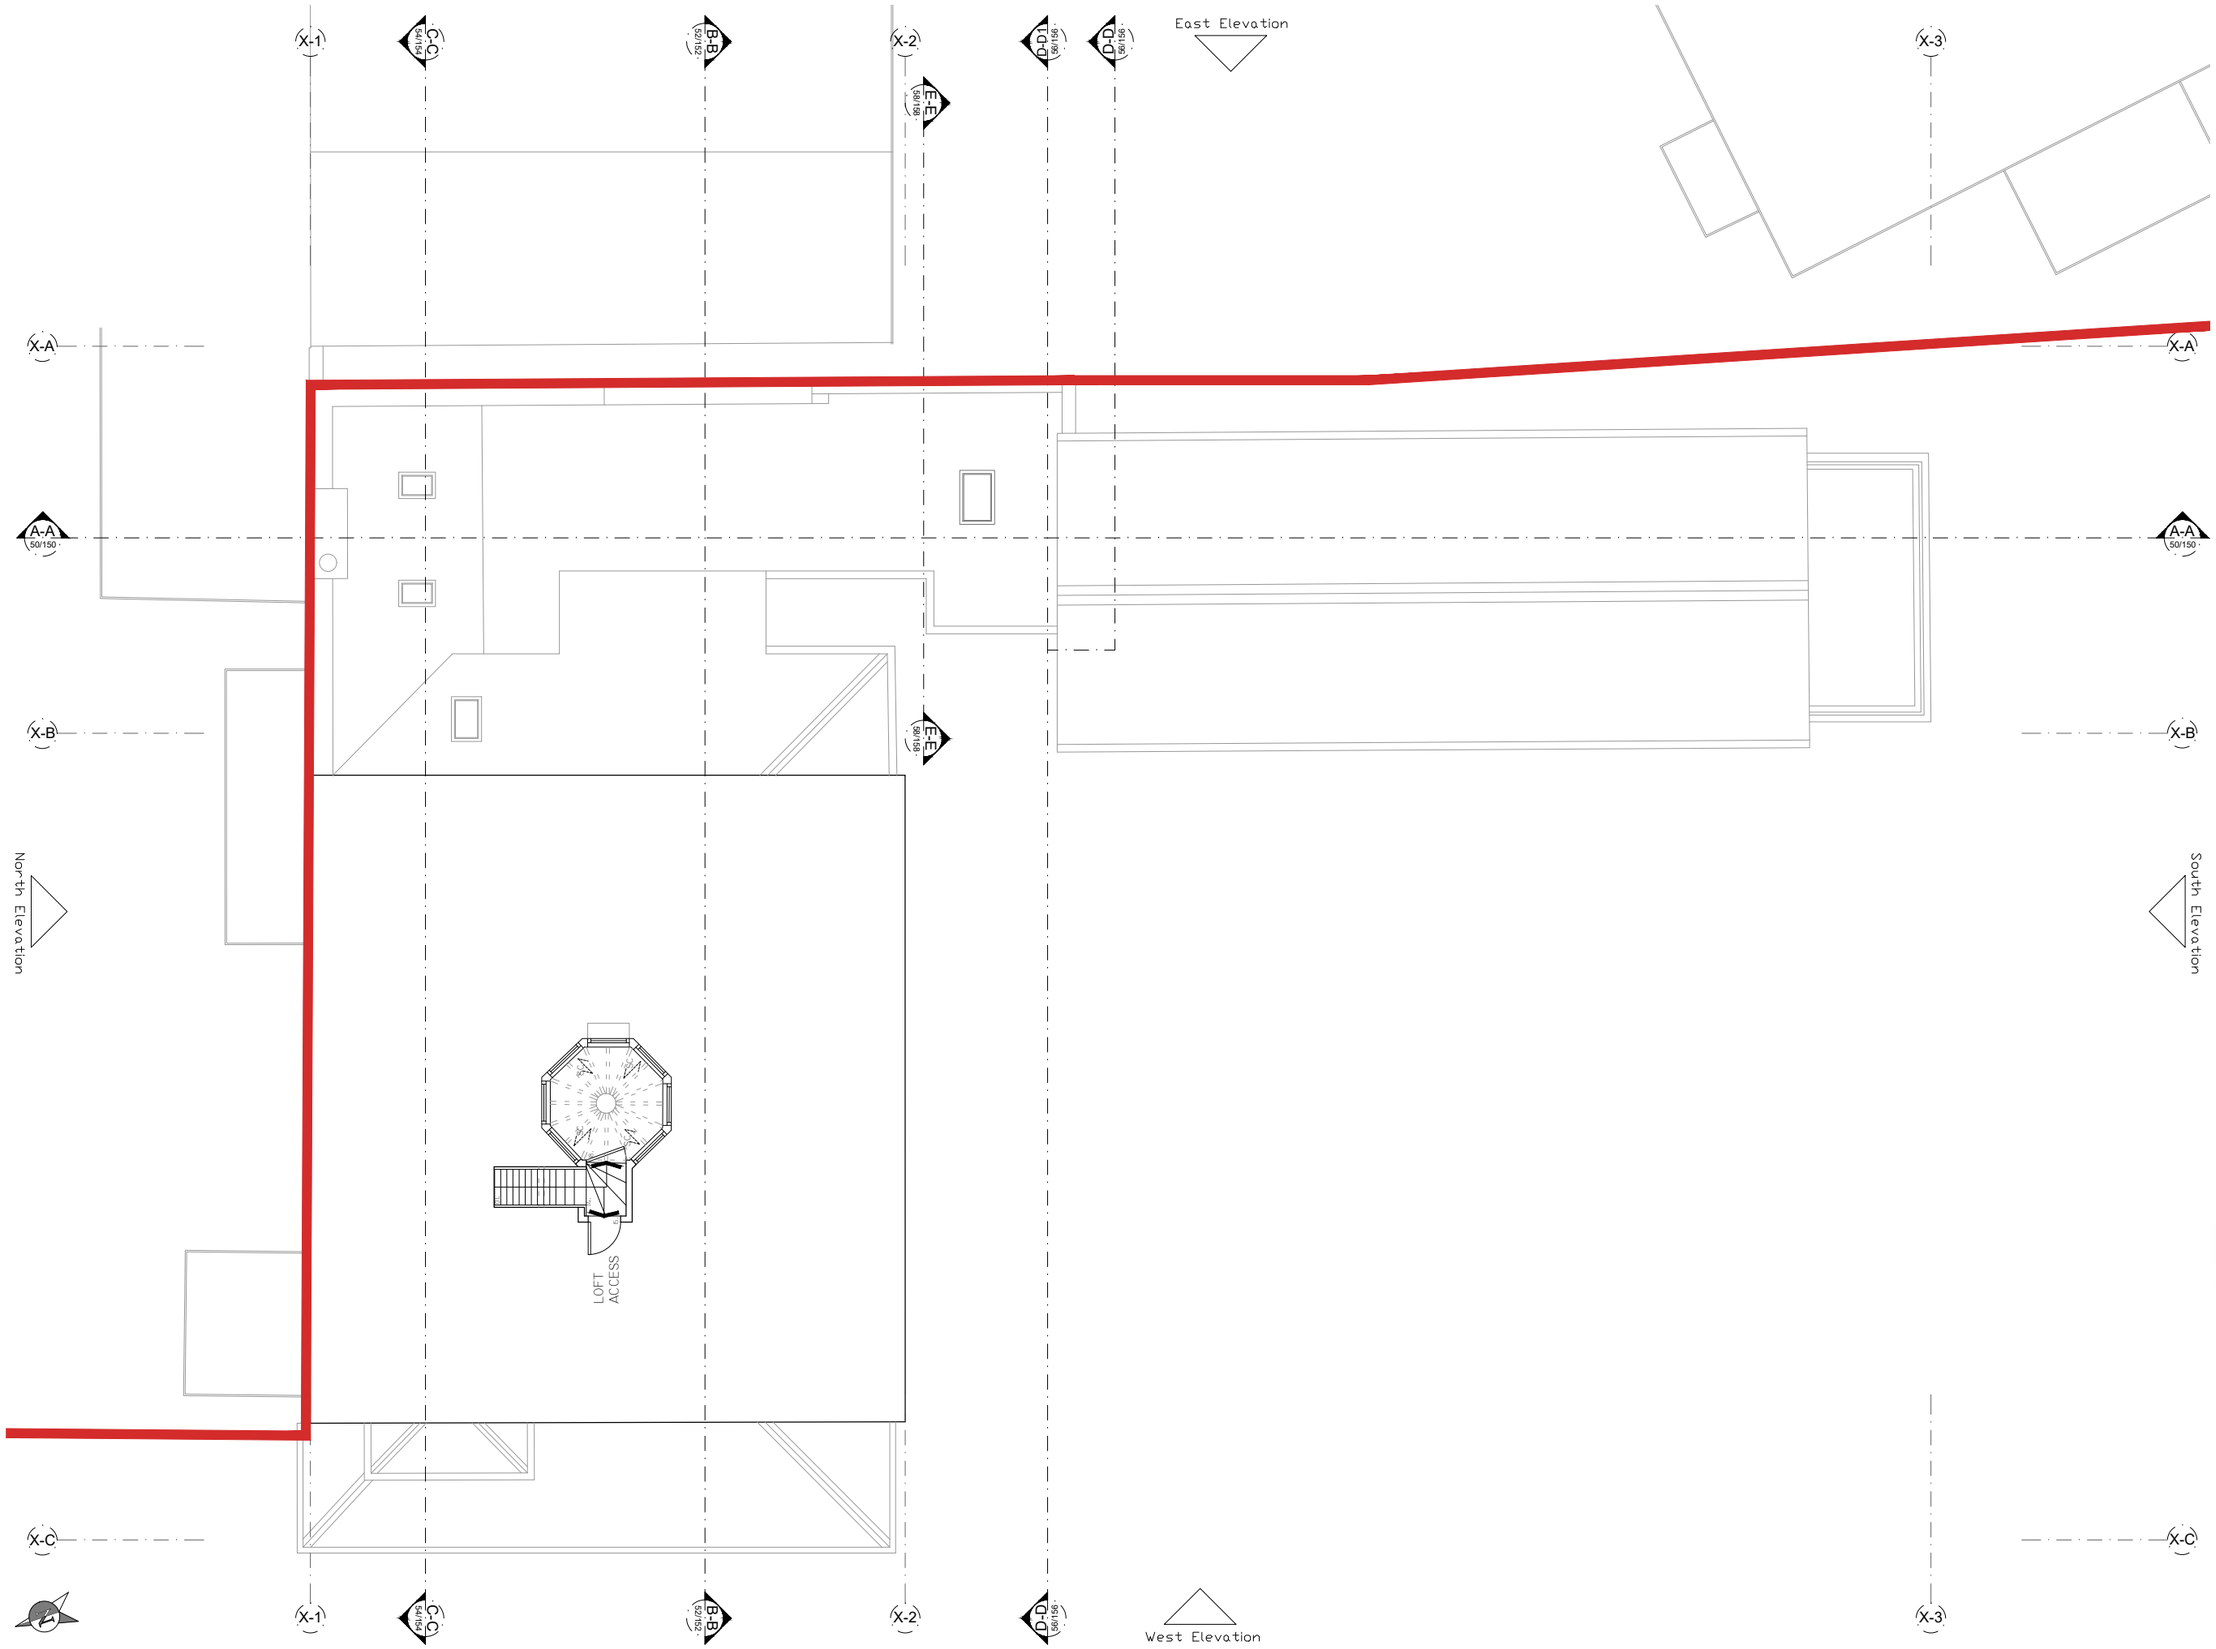

NOTES

Do not scale. Contractor or subcontractor to check all dimensions on site before building or manufacture.
Any discrepancies between site, drawing or specification to be reported to the architect immediately.

The measurements for neighboring properties are not (unless noted otherwise) part of the measured survey but have been drawn with some approximation based on OS or other information available.

0
1m
2m
3m
4m
5m
10m
Scale Bar

DATE		
14/07/2026	013-R00_EX TF PL	First Issue

Cruice Goodall
Architecture & Design
THE BUTTS, MANNINGFORD ABBOTS, PEWSEY, WILTS, SN9 6HZ
T: 020 3795 7222 E: mail@cruicegoodallarchitecture.com

Wrench

SITE
Melbourne House
SN10 2AB

DRAWING
Existing
Third Floor Plan

SCALE @ A1/A3	DATE	DRAWN
1:50/1:100	Dec 2025	BCG

JOB No.	DWG. No.	REVISION
122	P013	R00

Existing Third Floor Plan - 1:50(A1) - 1:100(A3)

c:\users\peterscotney\dropbox\gadl\03 projects\122 wmh - wrench\02 base drawings\planning\wmh-122-p - Printed - 14/07/2026 13:35:51 by: Peter S