



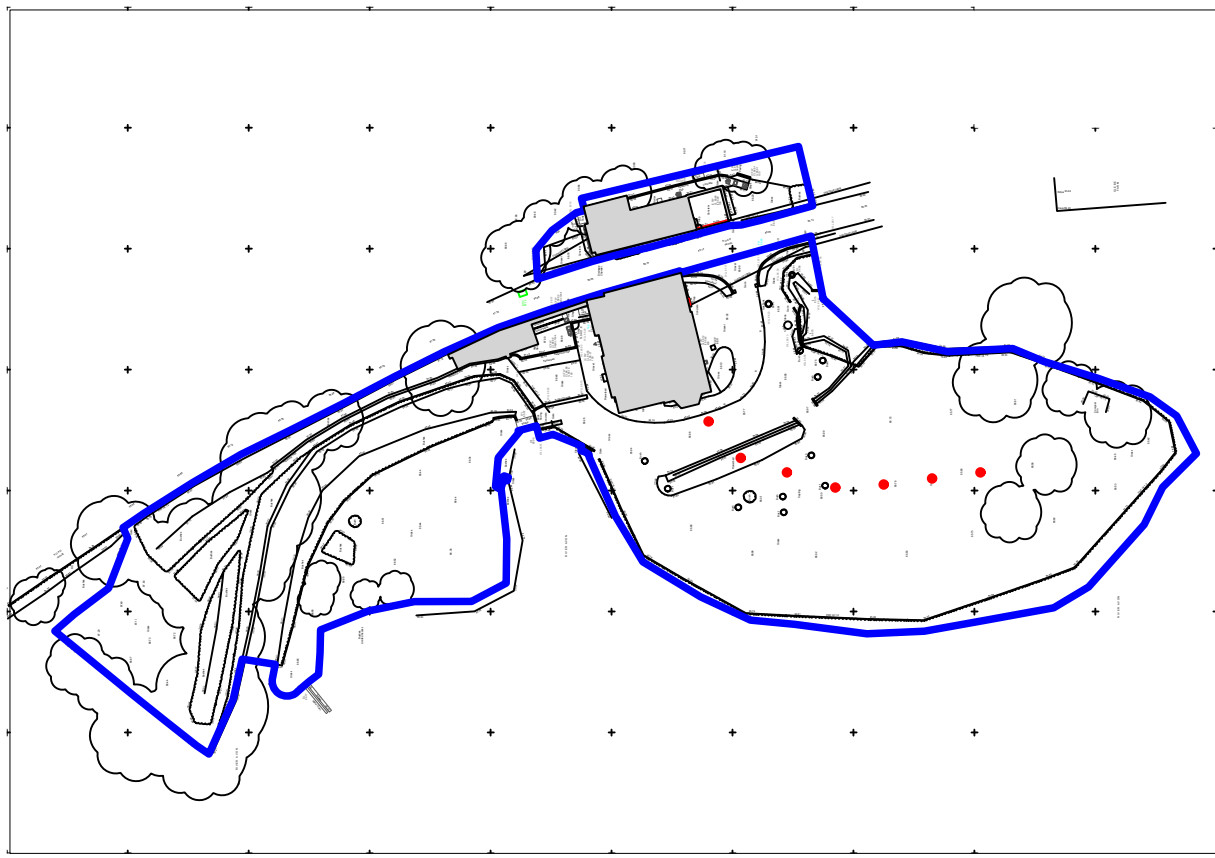

SITE LOCATION

1:1250 @ A1

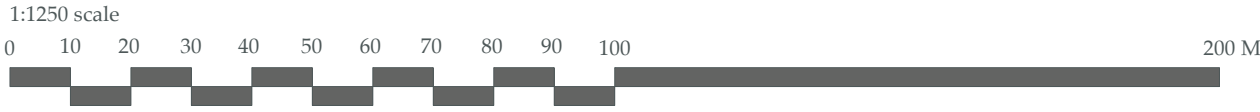


KEY:	
—	Site boundary line (GSHP boreholes)
—	Client site ownership line
●	Proposed borehole position
—	8m Radius from borehole
—	20m Radius from borehole

Borehole proposal:

The current proposal is based on 7 boreholes at 120m deep.

A typical drilling range for GSHP systems is room-200m deep.

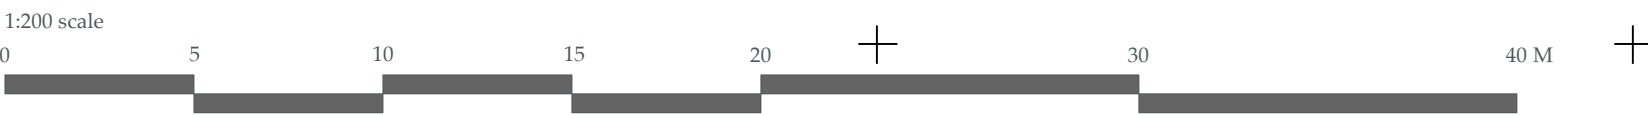

NOTES:		
Notwithstanding the representations on this drawing, if used as Construction stage drawings, ALL foundations and structural members to be designed to comply in all respects with the appropriate Construction and Building Acts, and all their amendments. This drawing is subject to advice from a structural engineer before implementation. Fleming Architects & Partners cannot be responsible for drawing inaccuracy if issued from any location other than their offices.		
It is the obligation of both Client and Contractor to study these drawings carefully before works commence (all drawings, notes, details and dimensions are to be checked) and to report any discrepancy immediately to the Architect. This is especially true if there is no architectural presence on site. If IN DOUBT, ASK. All attempts will be made to allocate the necessary resource to promptly resolve any such discrepancy. Immediate response cannot be guaranteed.		
The Architect cannot take liability for unreported discrepancies occurring within the duration of the project. Fleming Architects & Partners (c)		
drawing	revisions	
C	03/09/2025	Updated with revised borehole layout
B	July 2025	Updated annotation
A	July 2025	Planning issue
rev	date	description

Leygore Farm Barn
Turkdean
Northleach
Gloucestershire
GL54 3NY

+44 (0) 1451 861044
hello@flemingarchitects.co.uk
www.flemingarchitects.co.uk

FLEMING
ARCHITECTS
& Partners

title	Mill House _ Borehole Site Plan
project	Littlecott Mill
client	David House & George Holt
scale	1:200 @ A1
date	July 2026
drawn	AH
checked	CRP

status **TENDER**

392-T-150 /C