


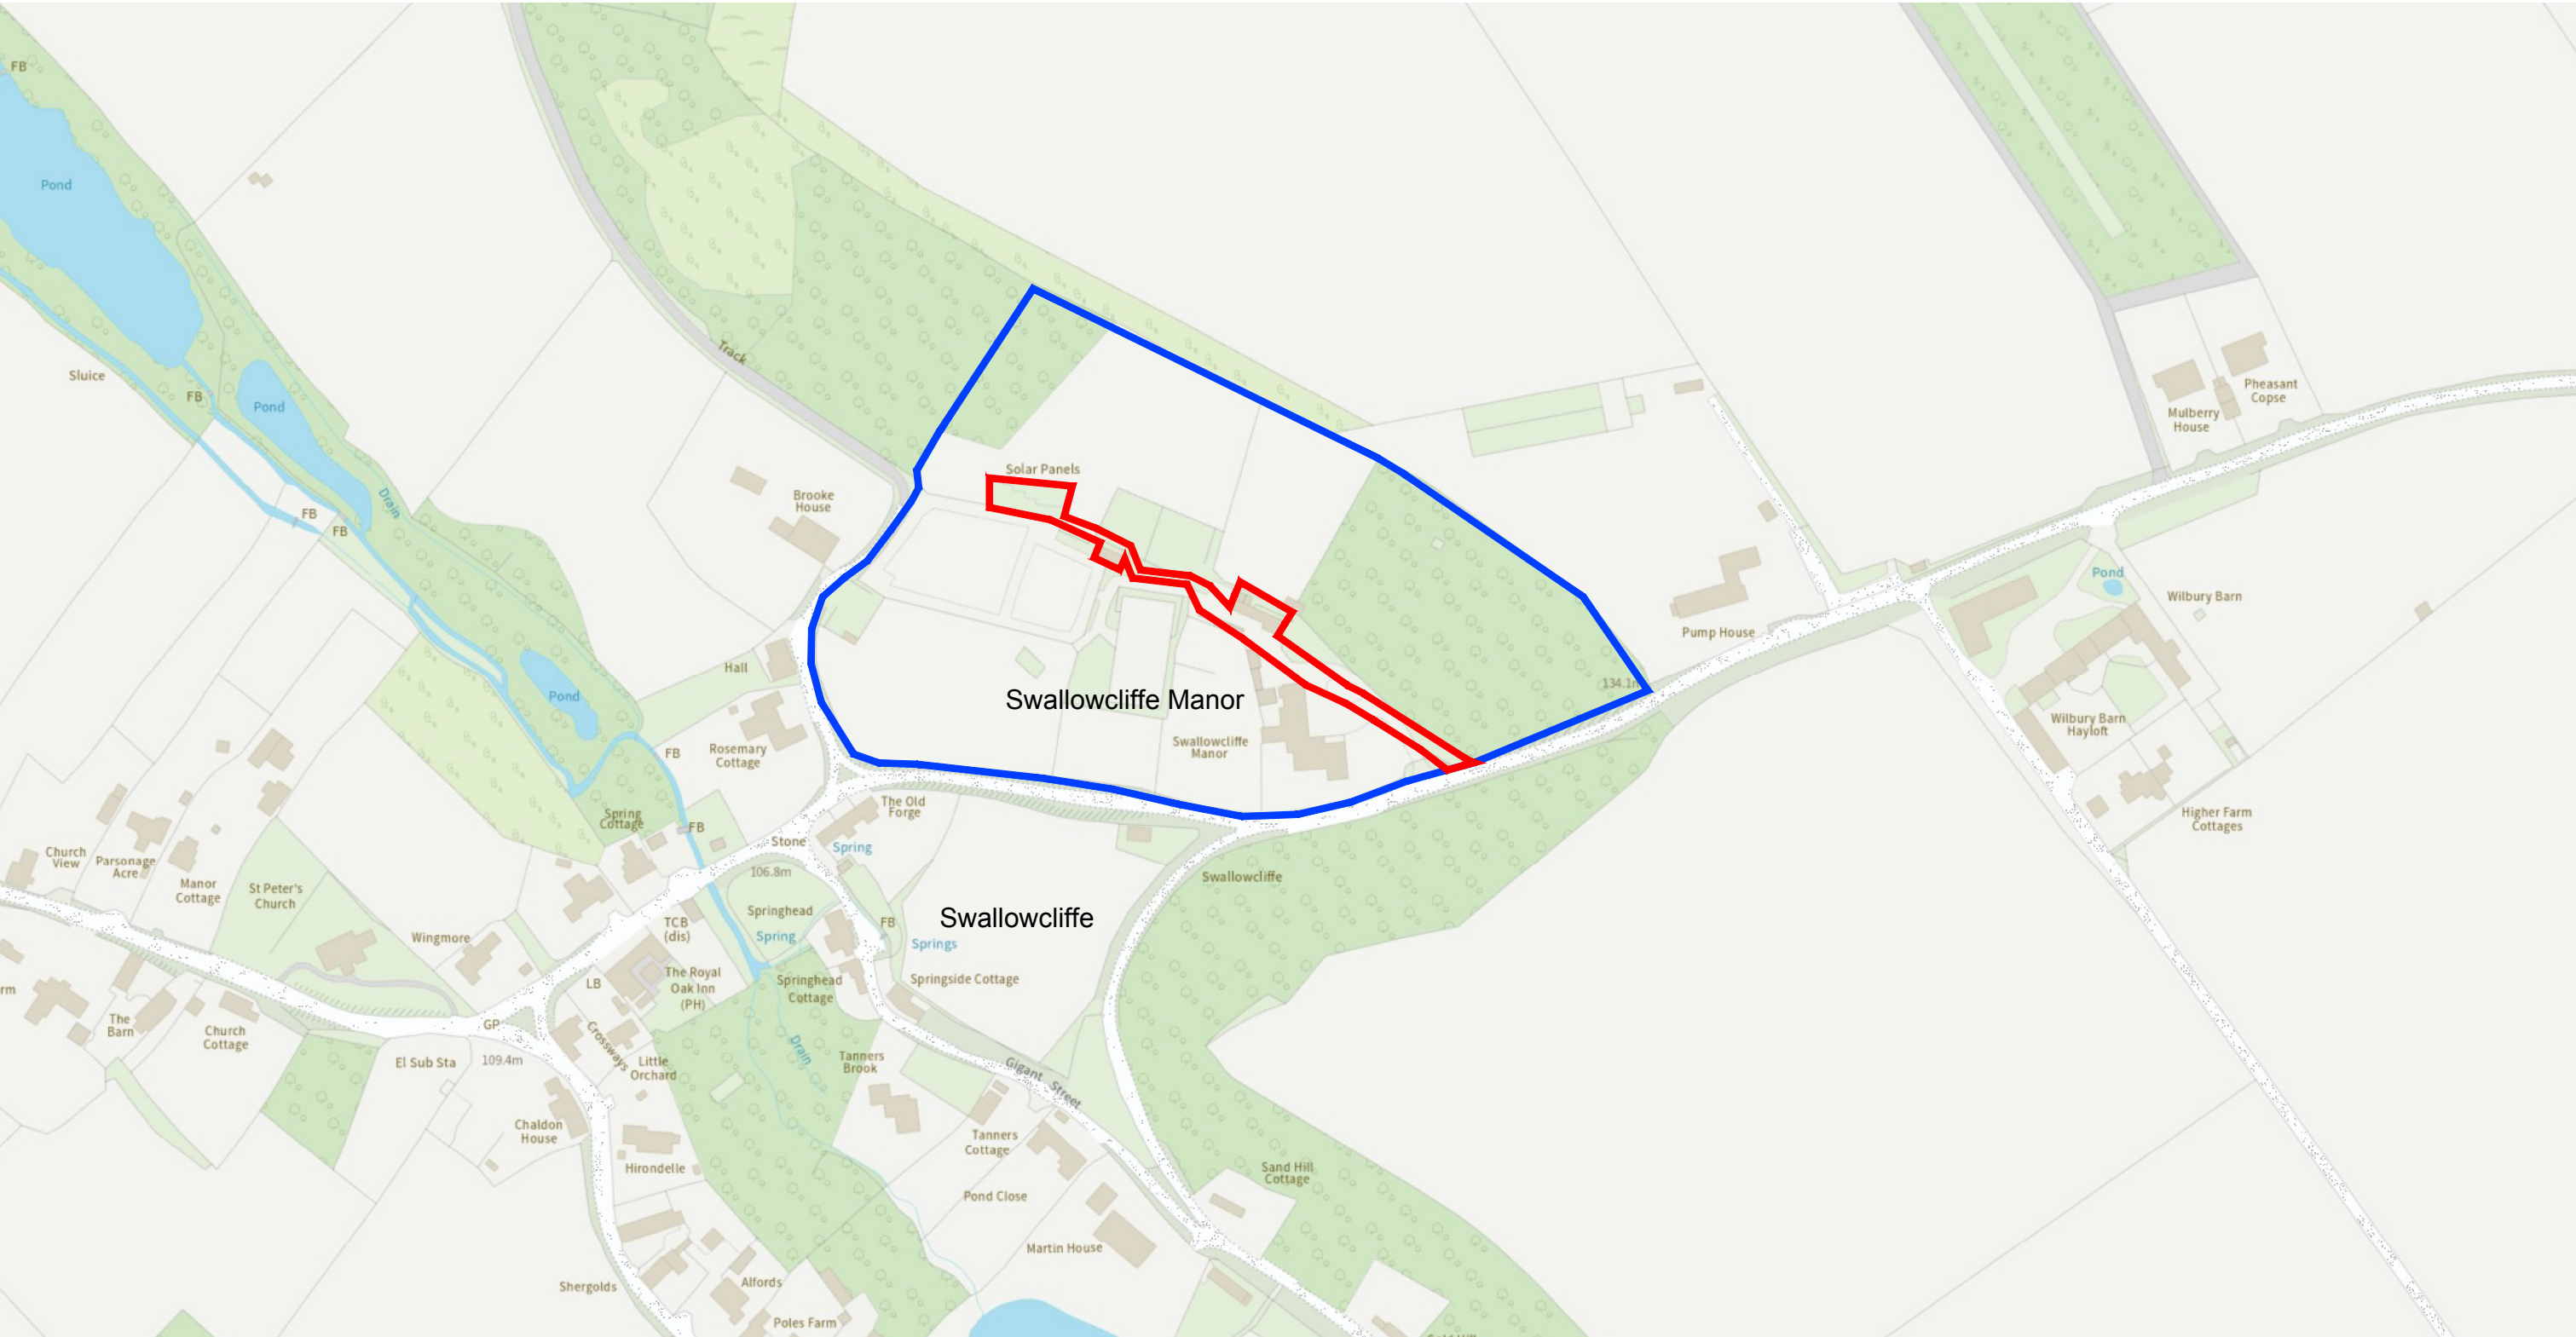

Location Plan



SPASE
ARCHITECTS & SURVEYORS

- Site Boundary
- Property Boundary

Property Ordnance Survey © Crown copyright 2025.
All rights reserved. Licence number AC0000830671

b	Updated boundaries for application	IC	SP	19.08.26
a	Updated issue for planning	IC	SP	08.05.26
-	Initial issue	IC	SP	20.02.25
REV	AMENDMENT	BY	CHECK	DATE



Planning S-1761-005

Title: Location Plan - ASHPs & PVs Application
Project: Swallowcliffe Manor, Swallowcliffe, Wiltshire, SP3 5PB
Client: Mr & Mrs Borton
Scale: 1:1250 @ A3 Date: Jan 2025 Drawn By: IC

+44 (0)1305 301302 / office@spase.co.uk / www.spase.co.uk

This drawing and design is for use solely in connection with the project described below. The drawing and design is the property of Spase Ltd and must not be reissued, loaned or copied without written consent. All dimensions and setting out to be checked on site before construction. Any apparent discrepancy is to be brought to the attention of the client.