NOTES:

These drawings are licensed representations for the purposes of planning or client concept stages. They do not form building or construction drawings.

The designs within this drawing are subject to copyright by Fleming Architects & Partners.

This drawing to be read in conjunction with accompanying planning documents and/ or scheduled specifications.

All drawings, notes, details and dimensions are to be checked. Any discrepancies are to be reported immediately to Fleming Architects & Partners.

IF IN DOUBT, ASK!

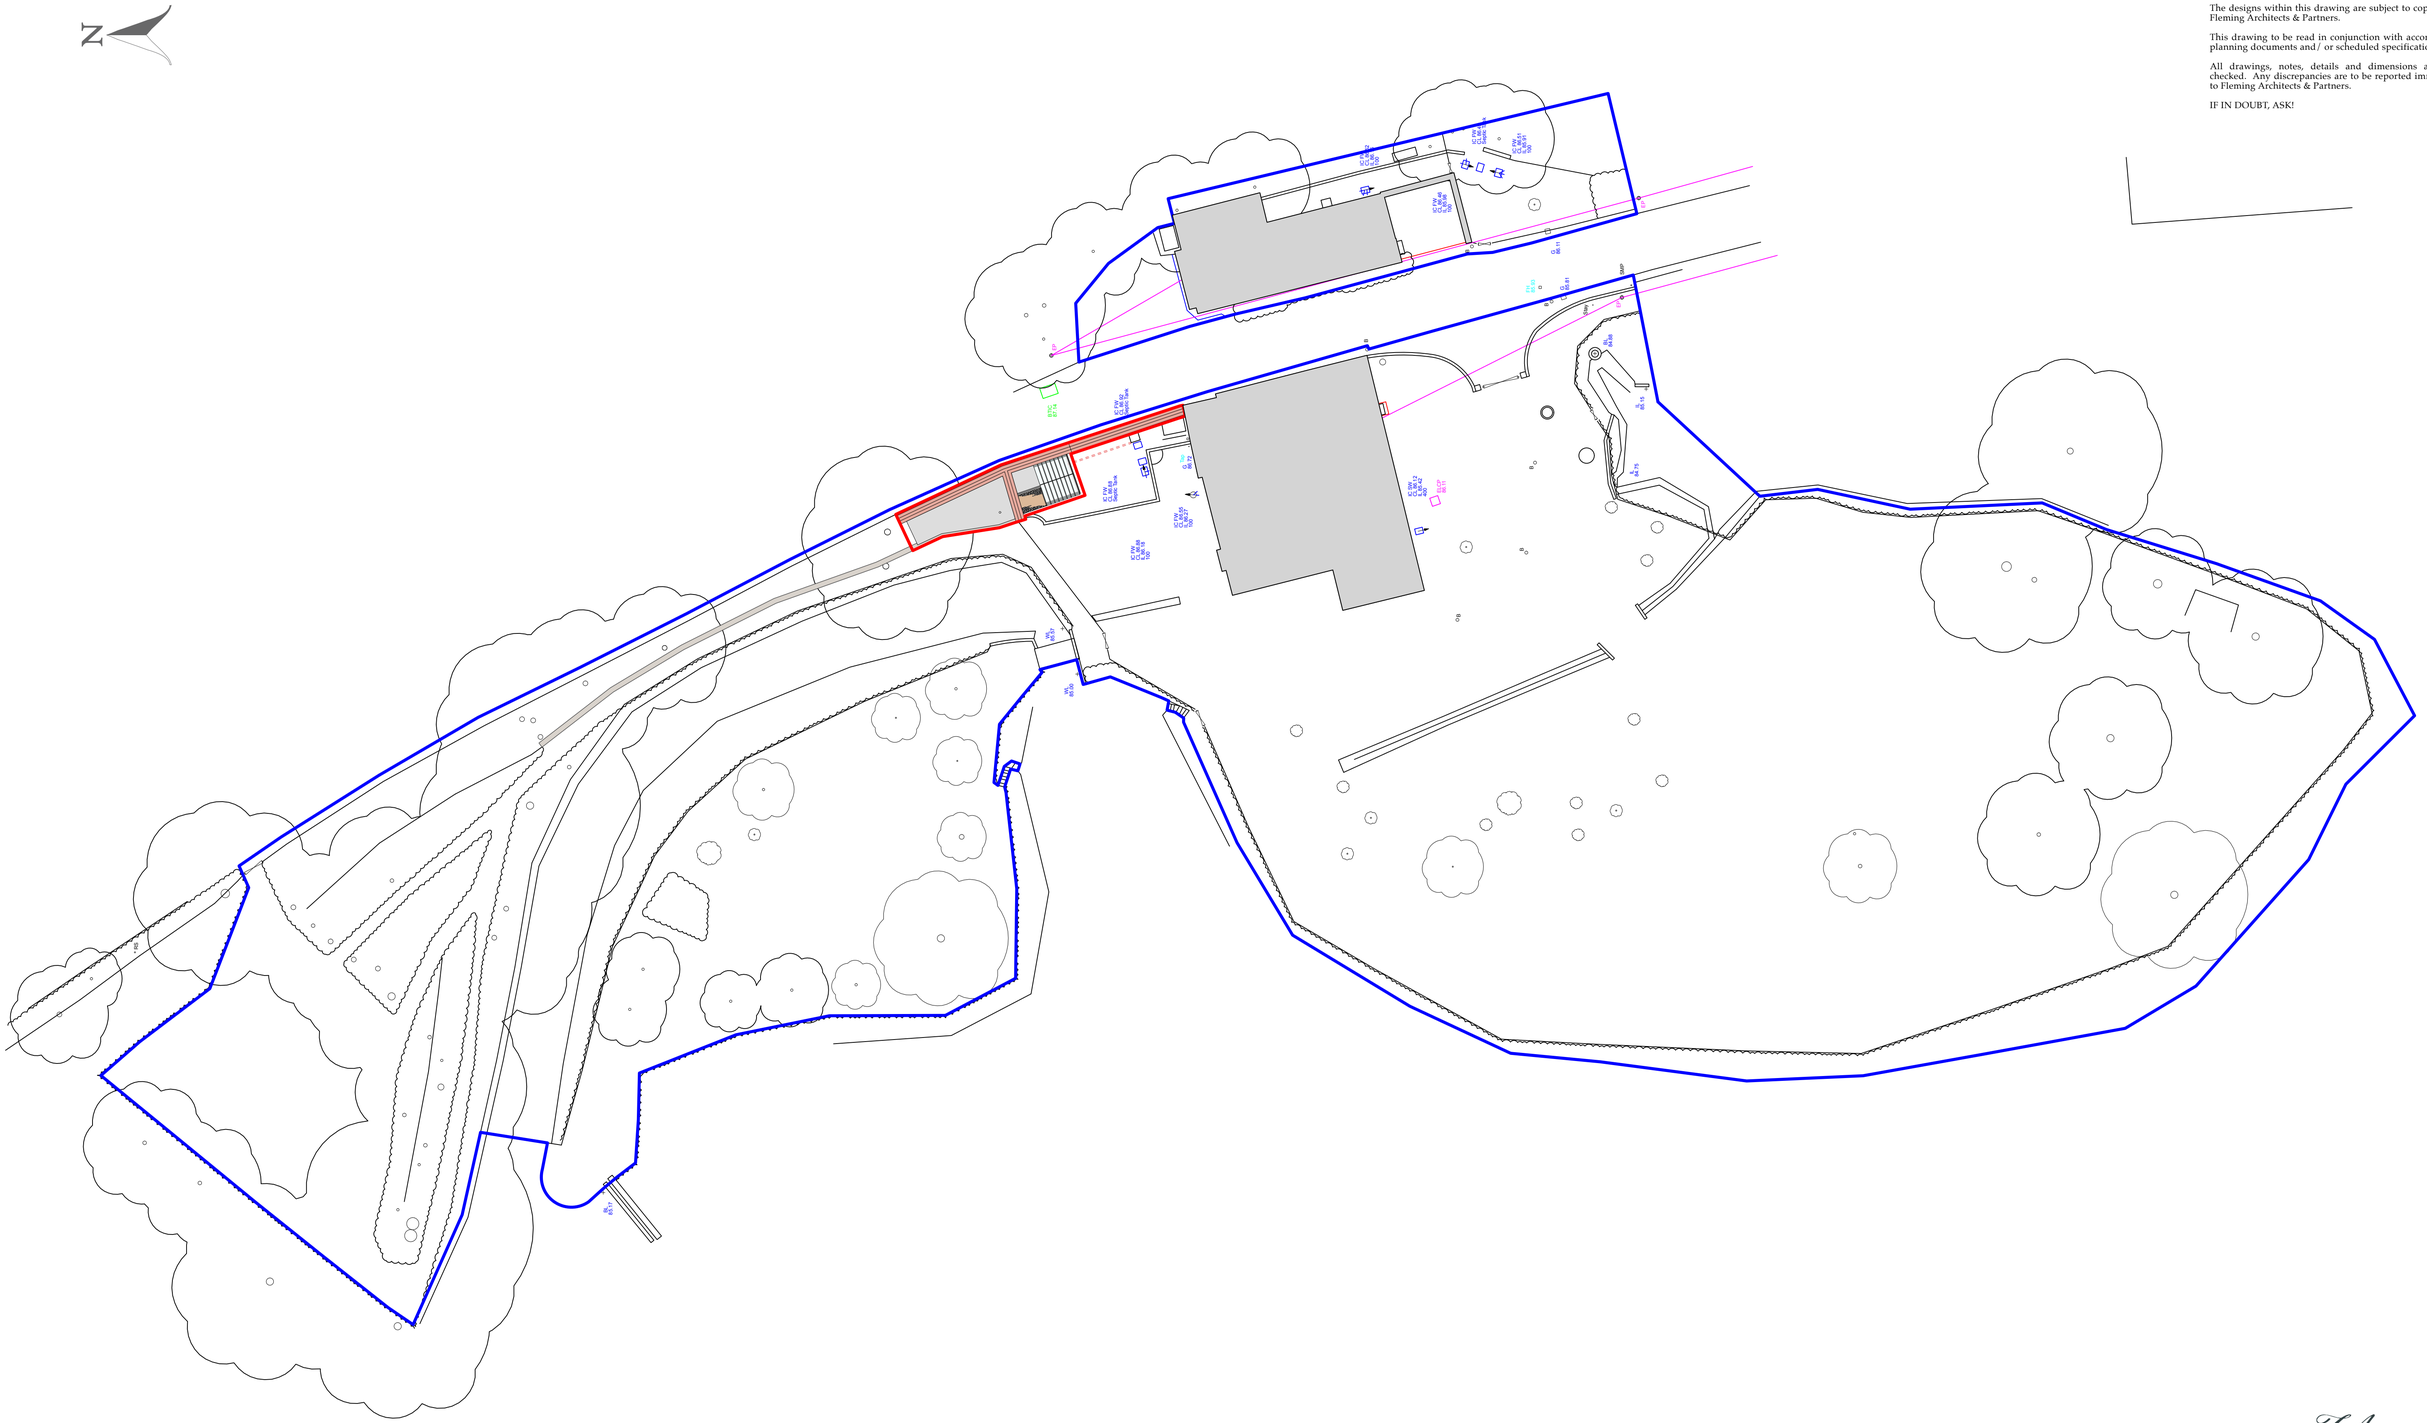

1:250 scale

0 5 10 15 20 30 40 50 M

drawing revisions

rev.	date	description

FA FLEMING ARCHITECTS & Partners

Leygore Farm
Barn
Turkdean
Gloucestershire
GL54 3NY

+44 (0) 1451 861044
hello@flemingarchitects.co.uk
www.flemingarchitects.co.uk

title Plant Room _ Proposed Site Plan

project	Littlecott Mill	date	January 2026
client	David House & George Holt	drawn	AH
scale	1:50 @ A1	checked	CRP

392-200