



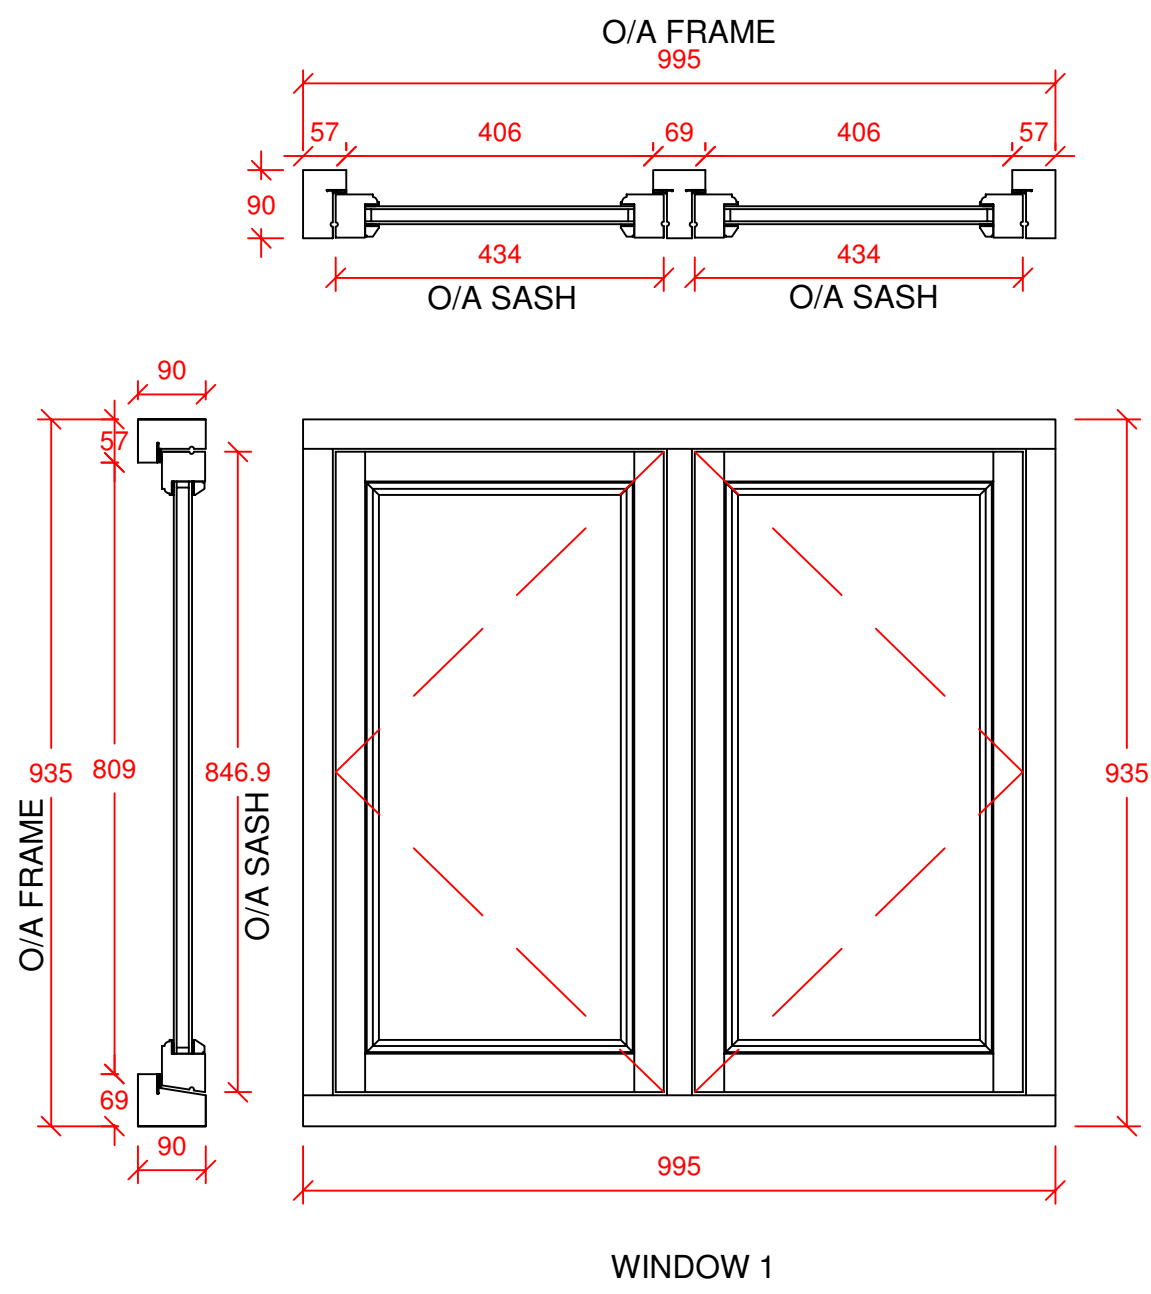

WINDOW 1

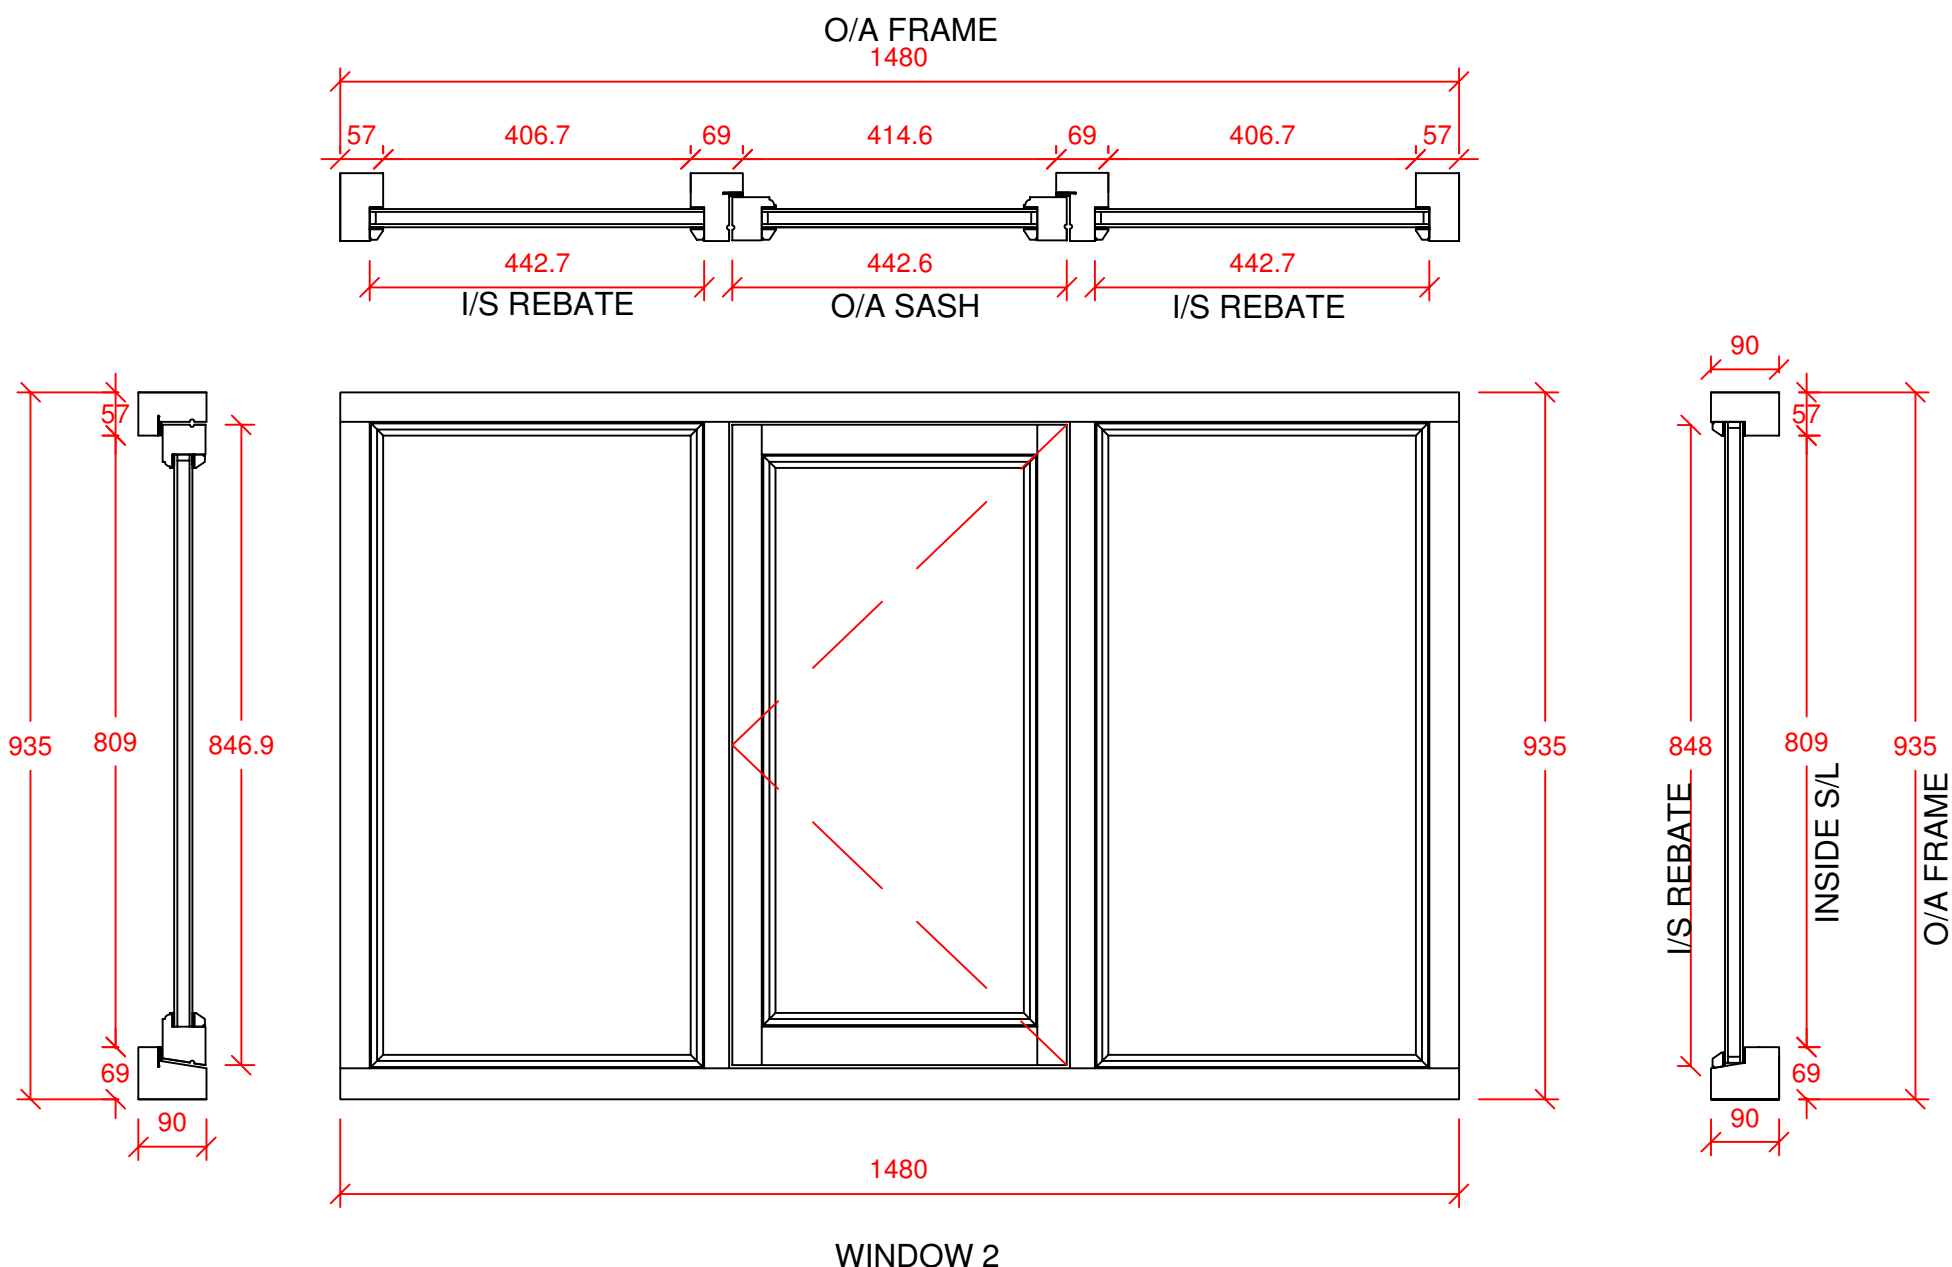

WINDOW 2

CONSTRUCTED IN SAPELE FOR PAINT.

GLASS TO LINE THROUGH ON DIRECT GLAZED AND LEAFS.

24MM TOUGHENED GLASS.


8MM OVULO DETAIL ON LEAFS.

FALSE TOP/BOT RAILS FOR DOOR.


WINDOW OPENERS TO HAVE TWO STAGE FASTNERS.

DOOR LEAF TO HAVE MULTIPOINT LOCK SYSTEM.


READ WITH DRAWINGS 02-04.

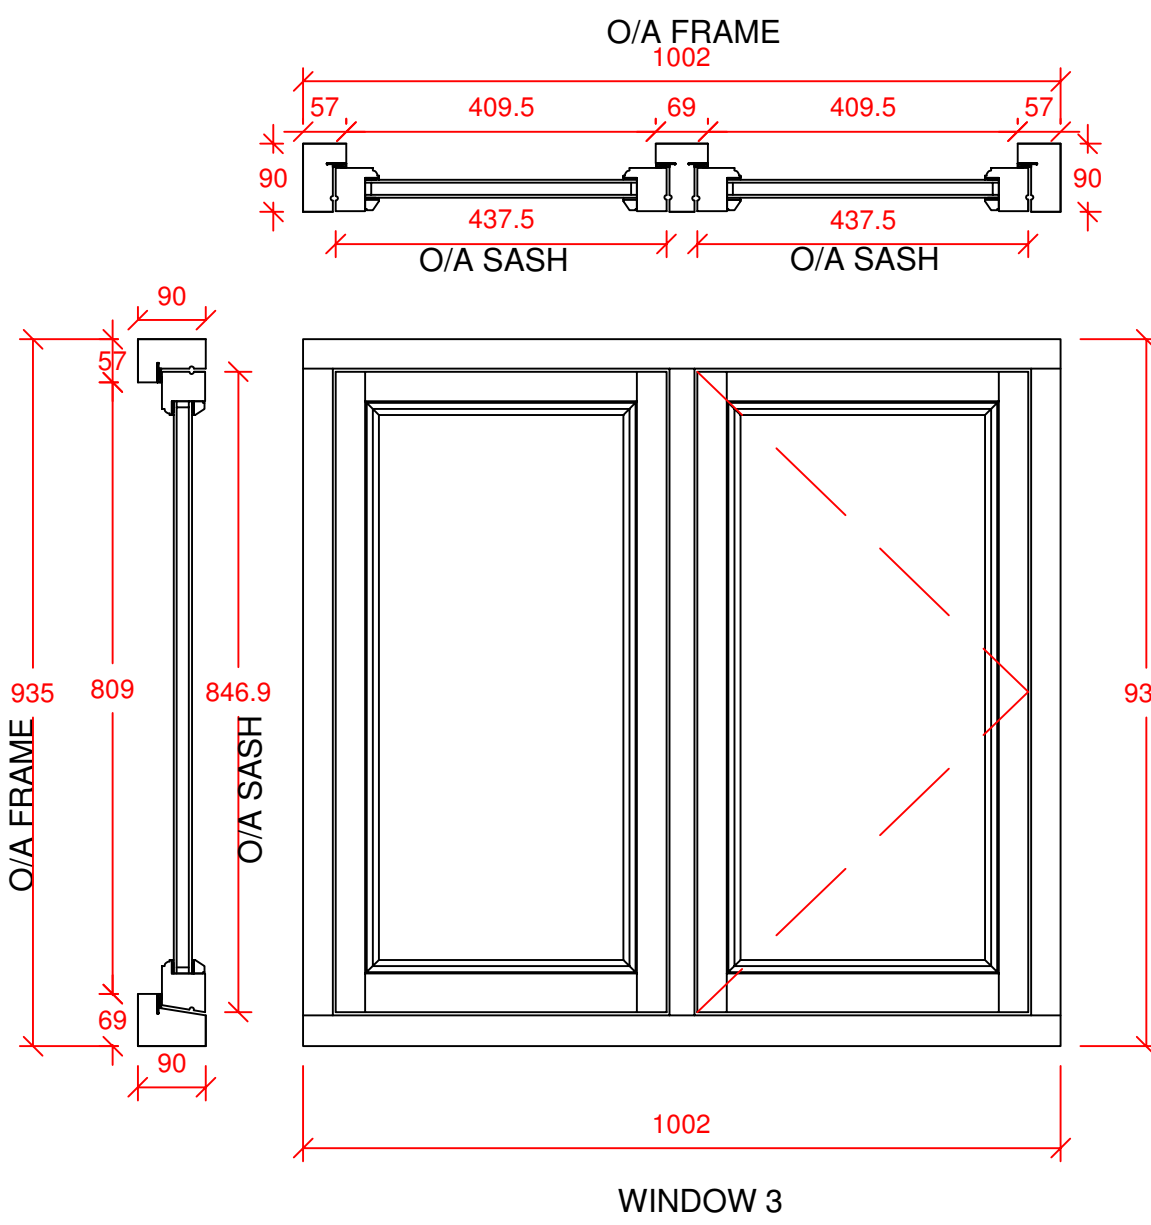

WINDOW 3

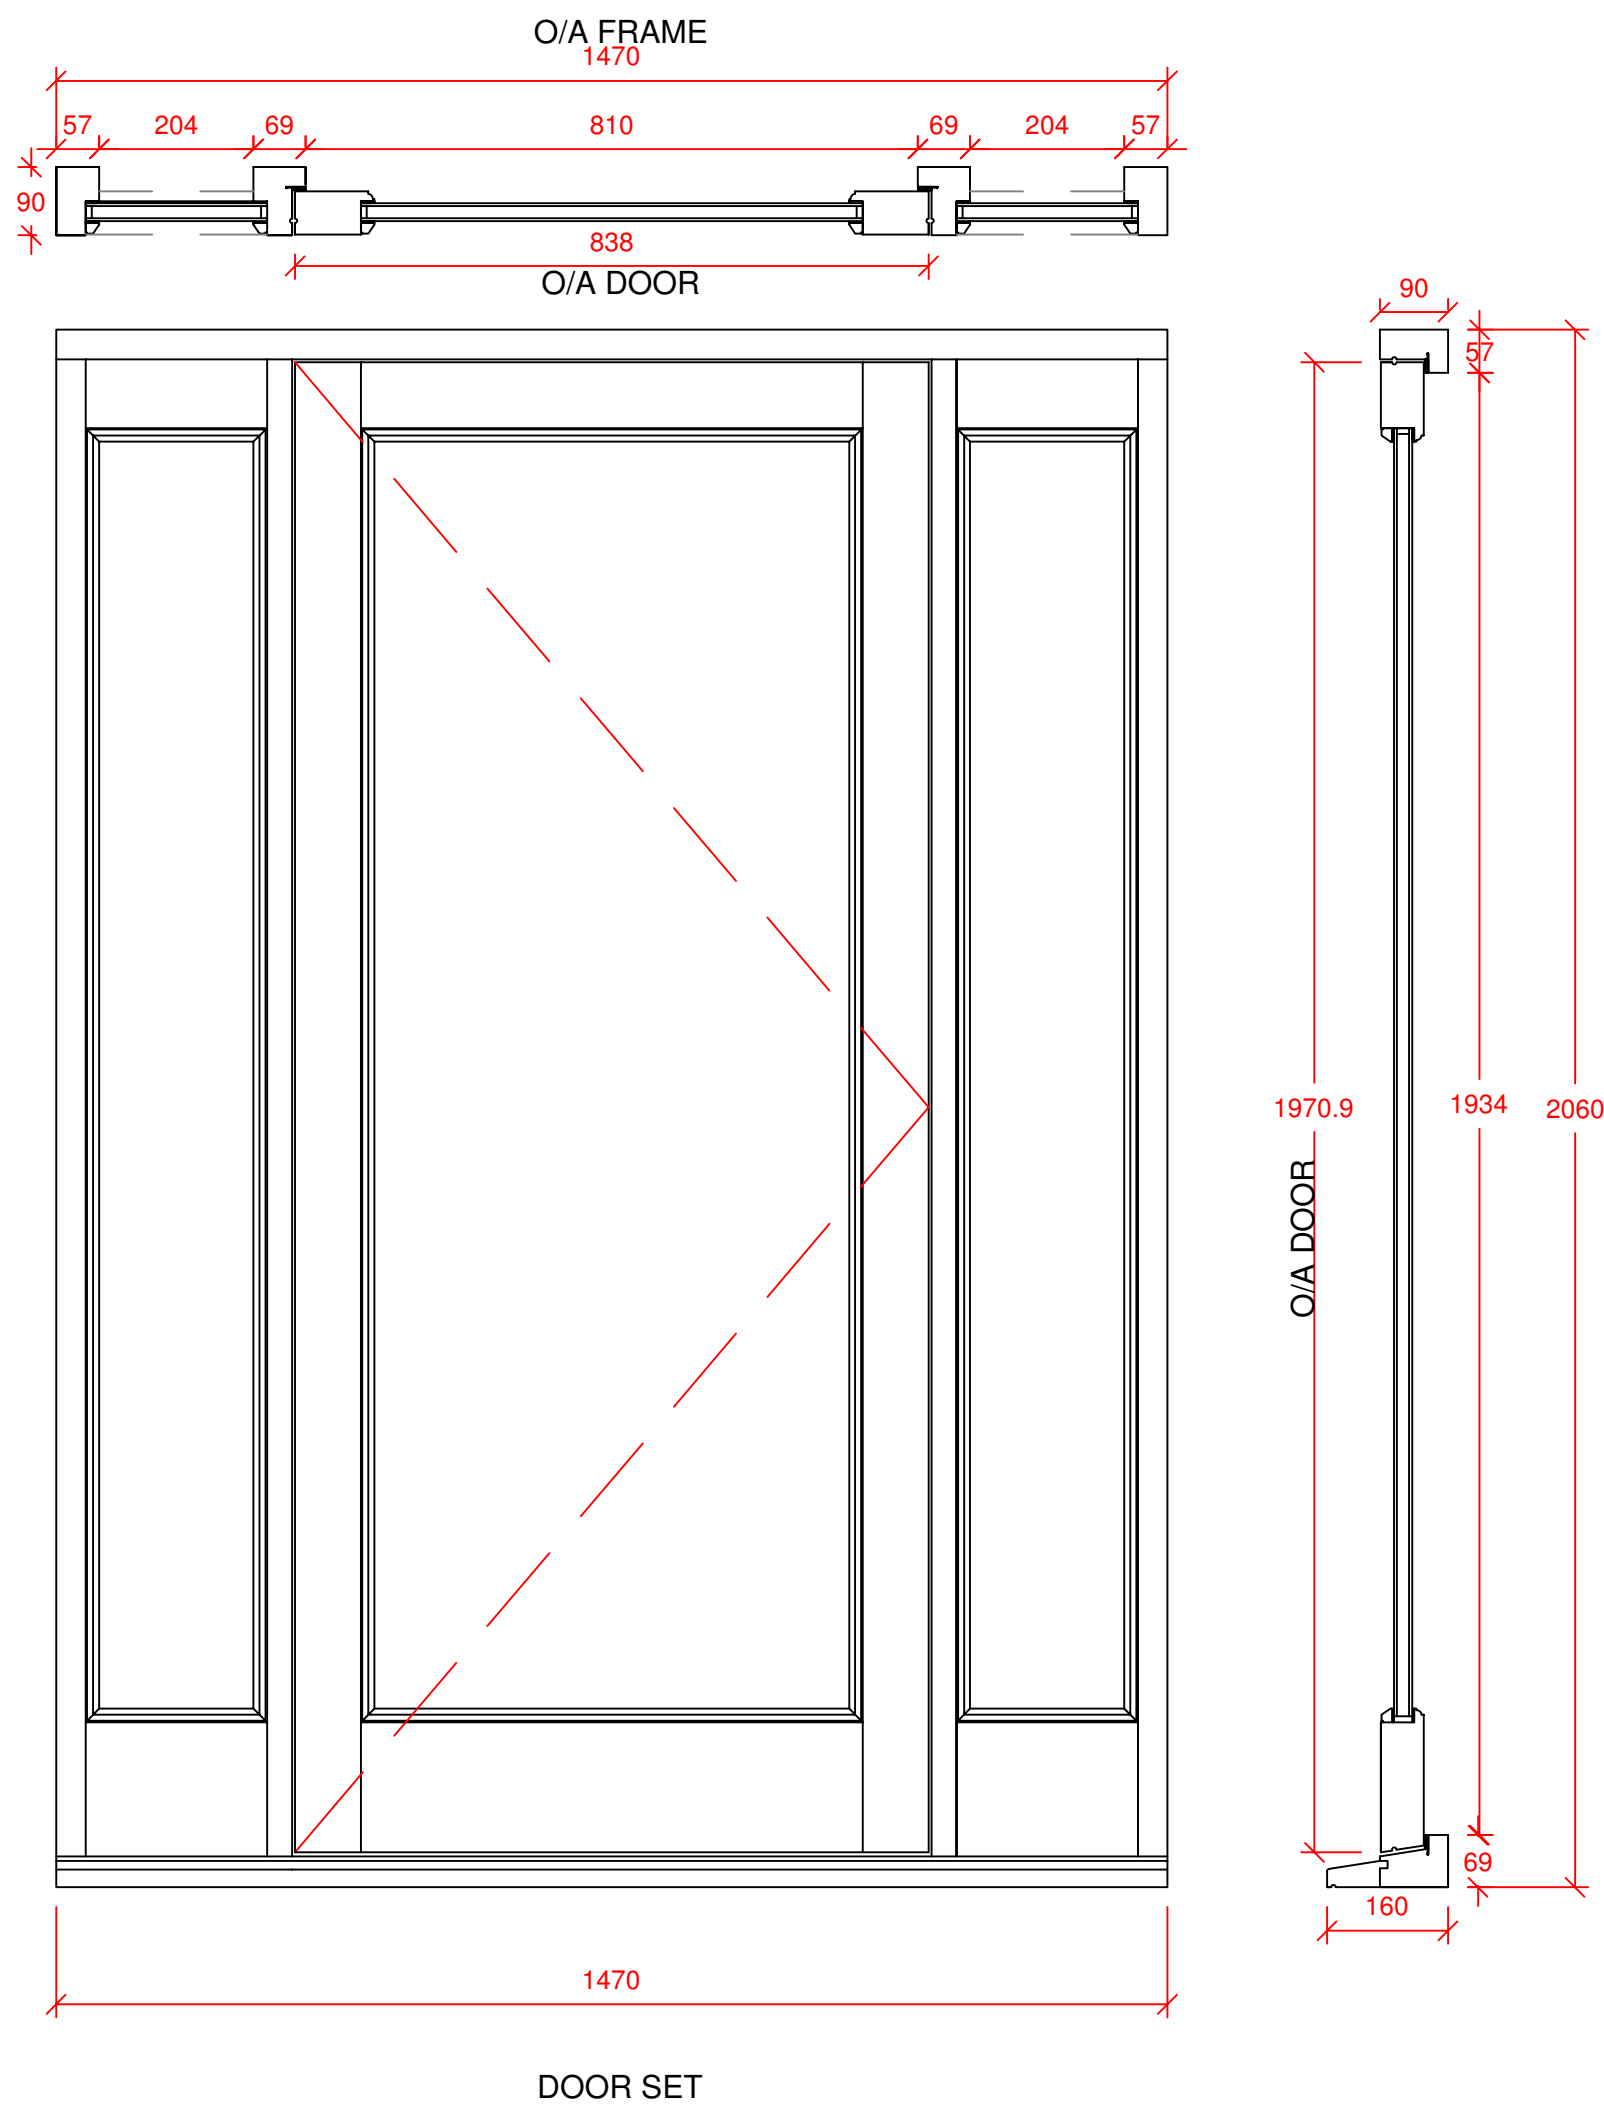

DOOR SET

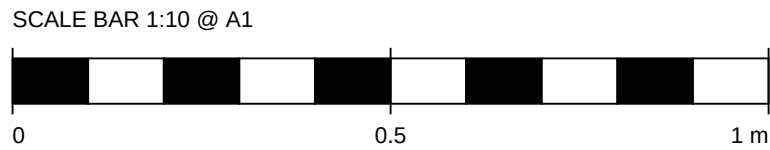

DO NOT SCALE THIS DRAWING
THIS DRAWING IS COPYRIGHT

OAKWRIGHTS
QUALITY BESPOKE JOINERY

UNITS 3/4/5
23 LEAFIELD INDUSTRIAL ESTATE
CORSHAM SN13 9RS
TEL: 01225 430 630
oakwrightsbath.co.uk

DRAWN TGD	CHKCD	SCALE 1:10 @A1	DATE 06/07/26
CONTRACT No C1000		JOB No J5053	
DRG No J5053-01			REV
CLIENT JOHN O'CALLAGHAN			
PROJECT MALTHOUSE, BIDDESTONE			
TITLE ELEVATIONS TO WINDOWS AND DOOR SET			
PAGE			OF