


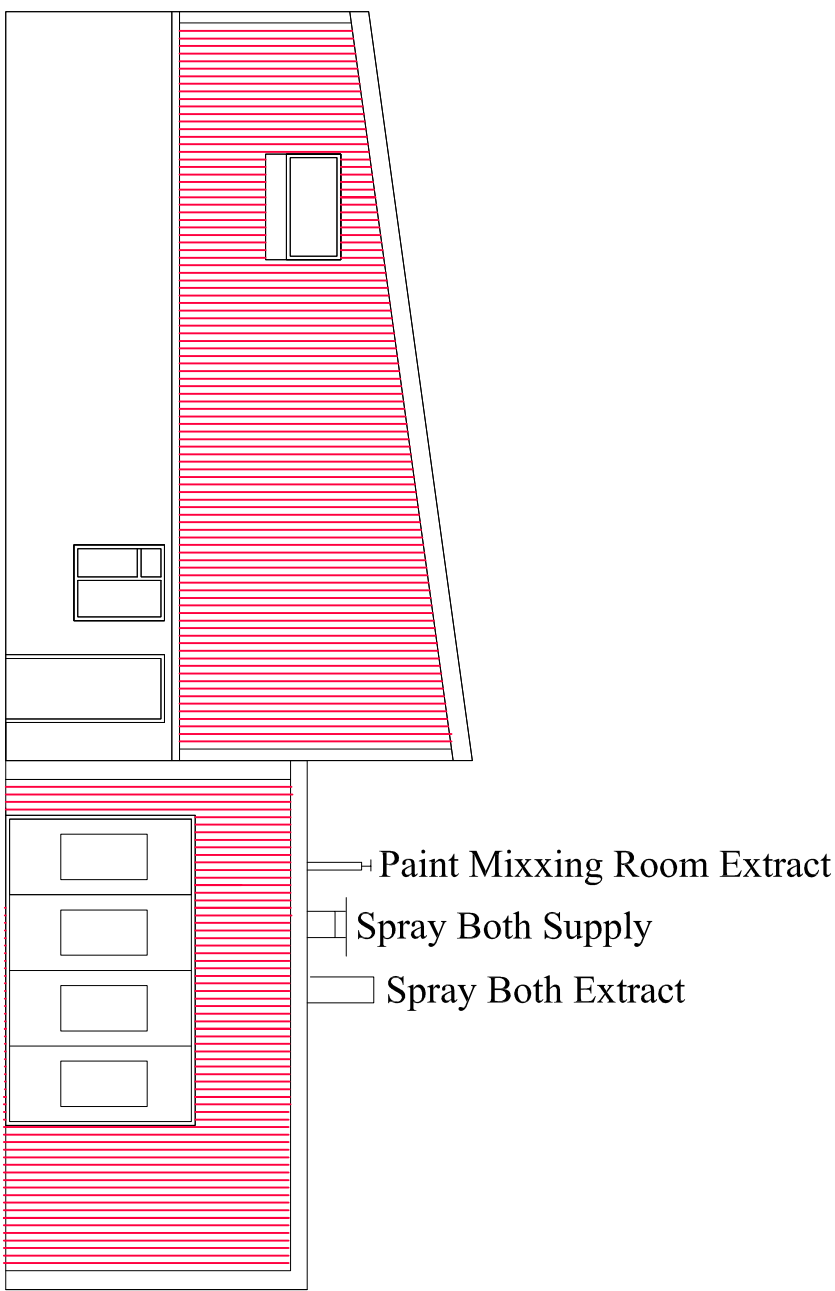
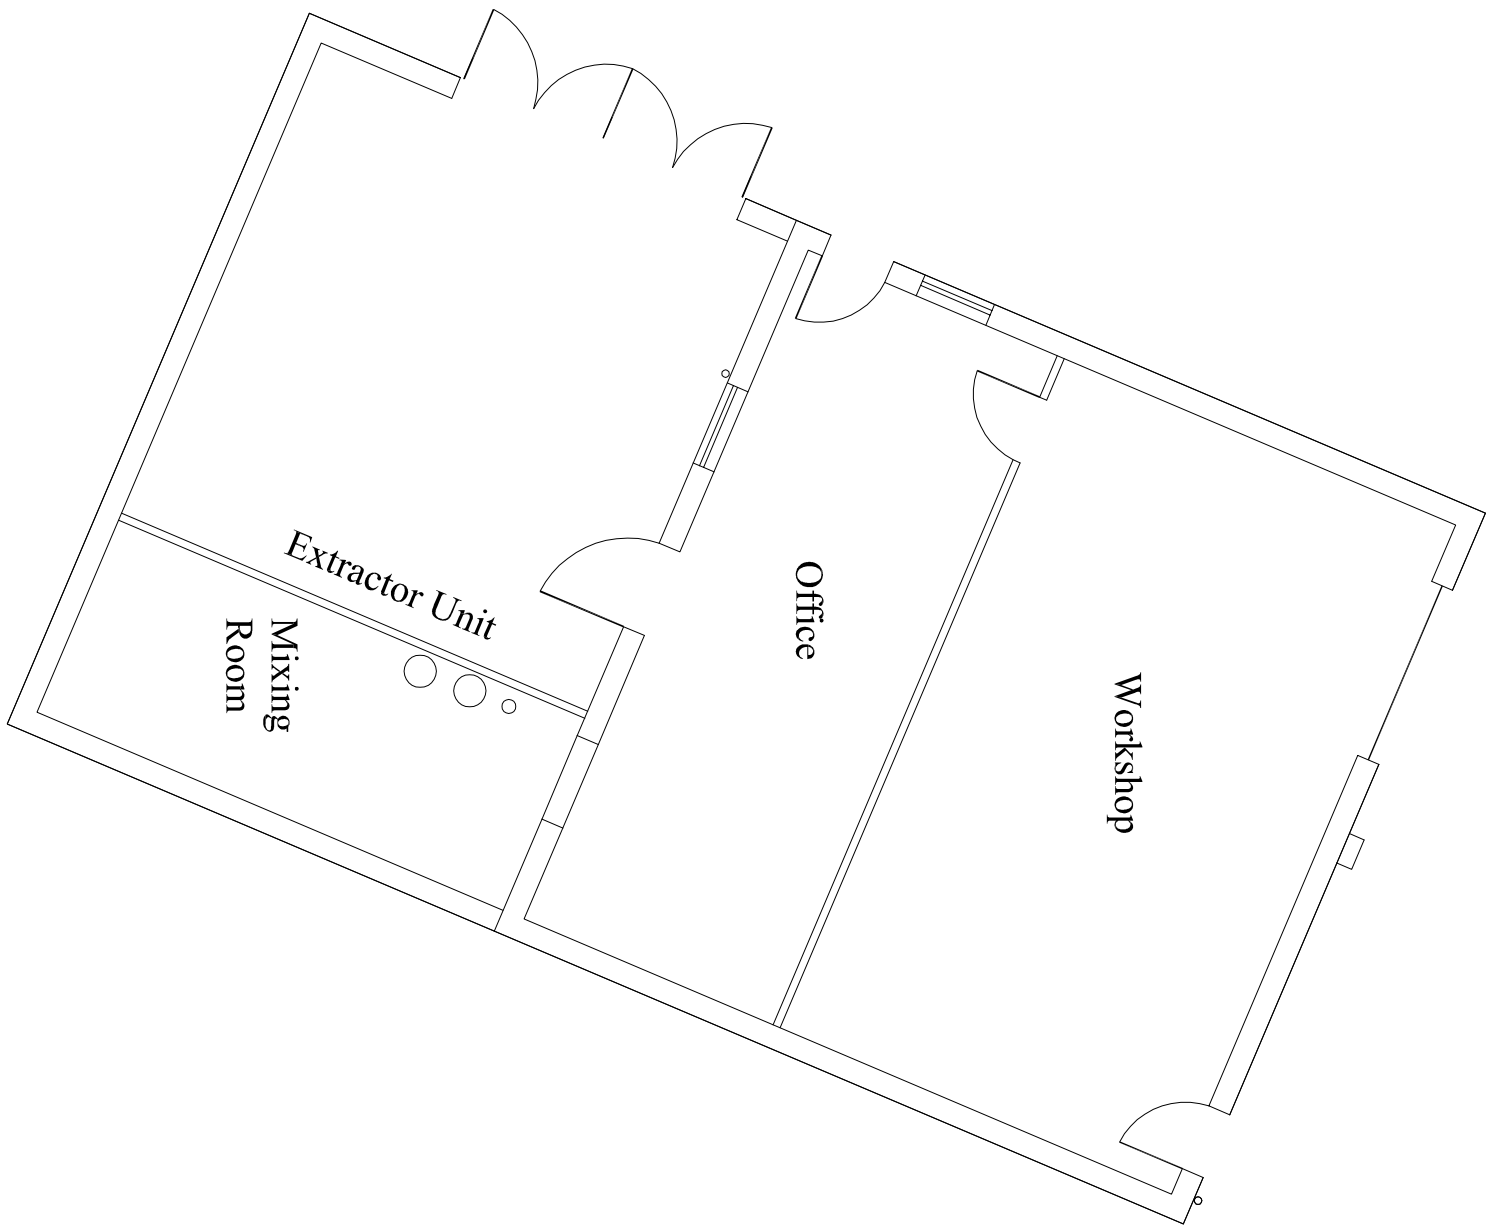


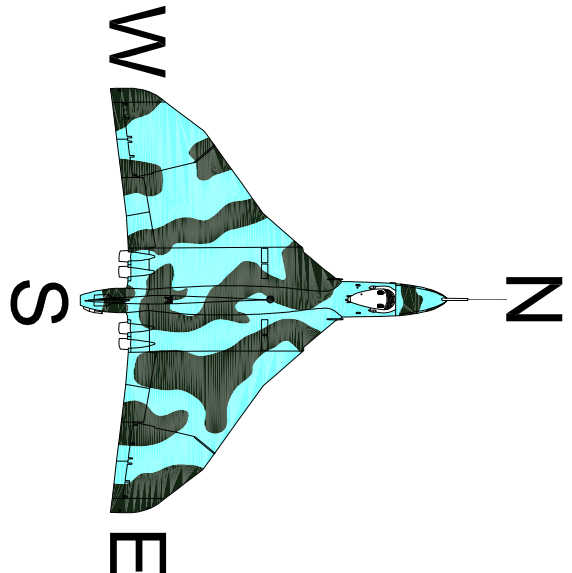


North Western Elevation

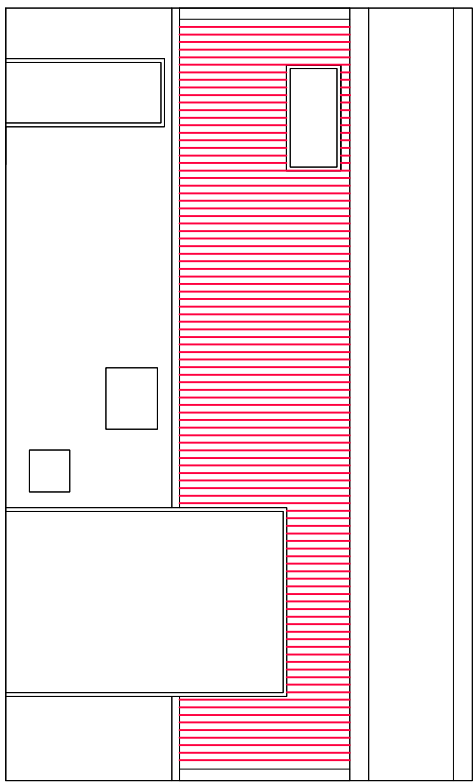


North Eastern Elevation

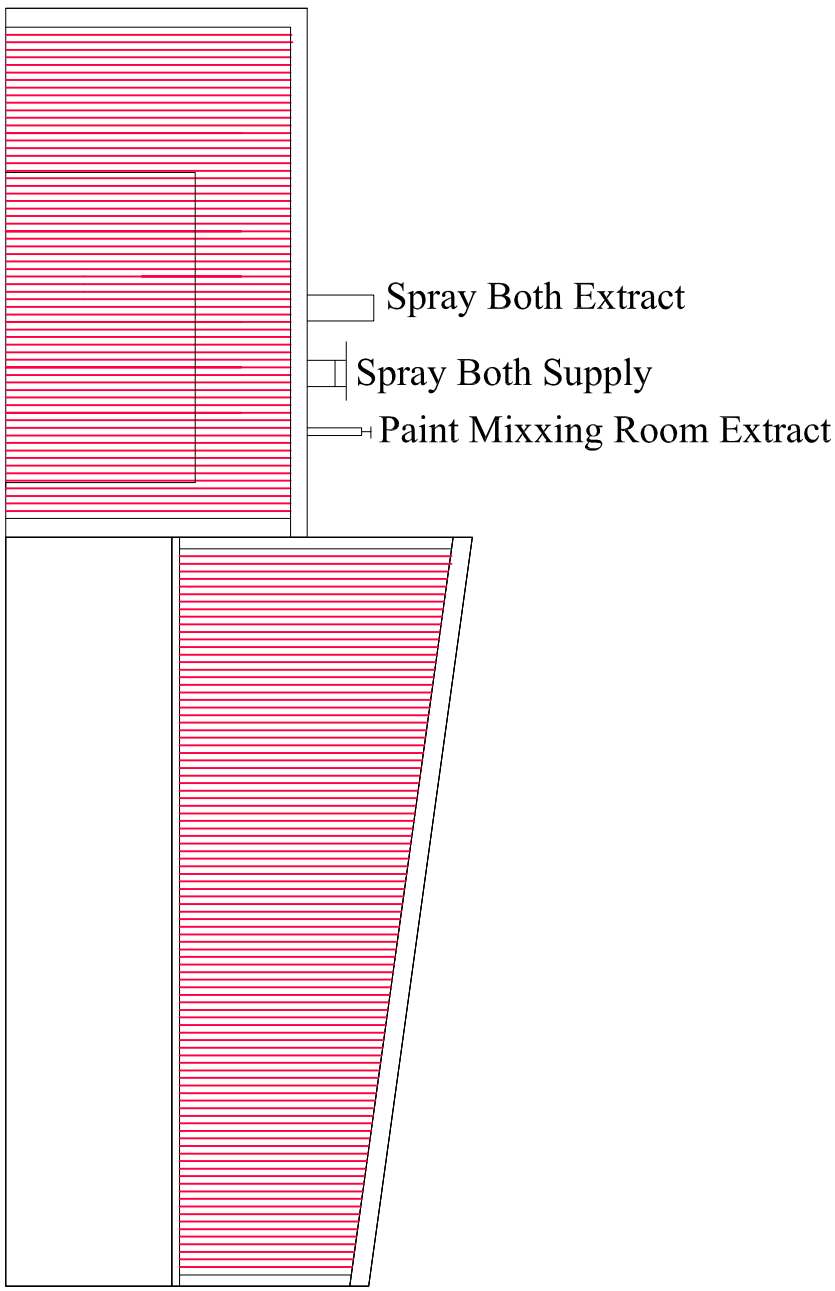

South Eastern Elevation

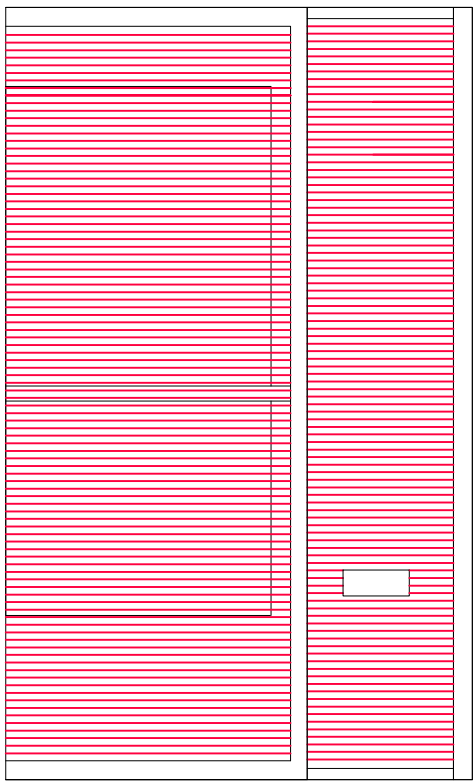

South Western Elevation

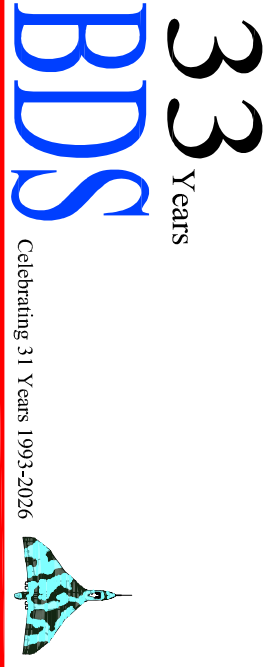

Building Design Surveys
(Building Design Surveys Ltd) www.bds-ltd.com
Building Plans Drawn For Planning & Building Regulation Approval
NEW-BUILD, EXTENSIONS, REFURBISHMENT

CAD Design/Drawling
Conservation Plans
Planning Consultations
3d Visualisation
Land & Building Surveying

Architectural Services
Building Surveys
Large Format Printing & Scanning
3d Laser Scanning

The Studio, Millstone Cottage, 61 London Road, Caine
Peckock, York YO19 8JG
Email: info@bds-ltd.com Mobile: 07740 335693



Project Name:
Peckock Yard Hoppon Road
Devizes SN10 2EU

Drawing Title:
Proposed Plan & Elevations

Client:
Ross Burton

Date:	Scale:
May 2026	1:100 @ A1
Drawn	Checked
PJS	Dwg No
	BDS-05-26-03
Rev	

Notes:
Survey Grid based on OS
Levels based on OSGM+15
© copyright to this drawing remains with BDS Ltd

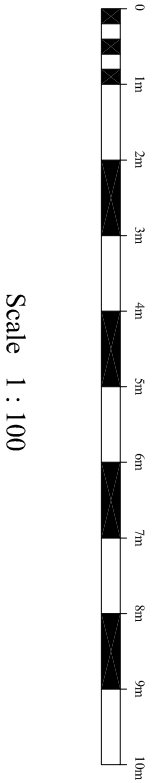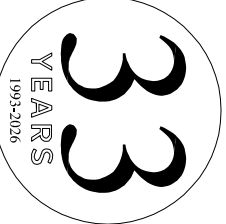

Scale 1 : 100

