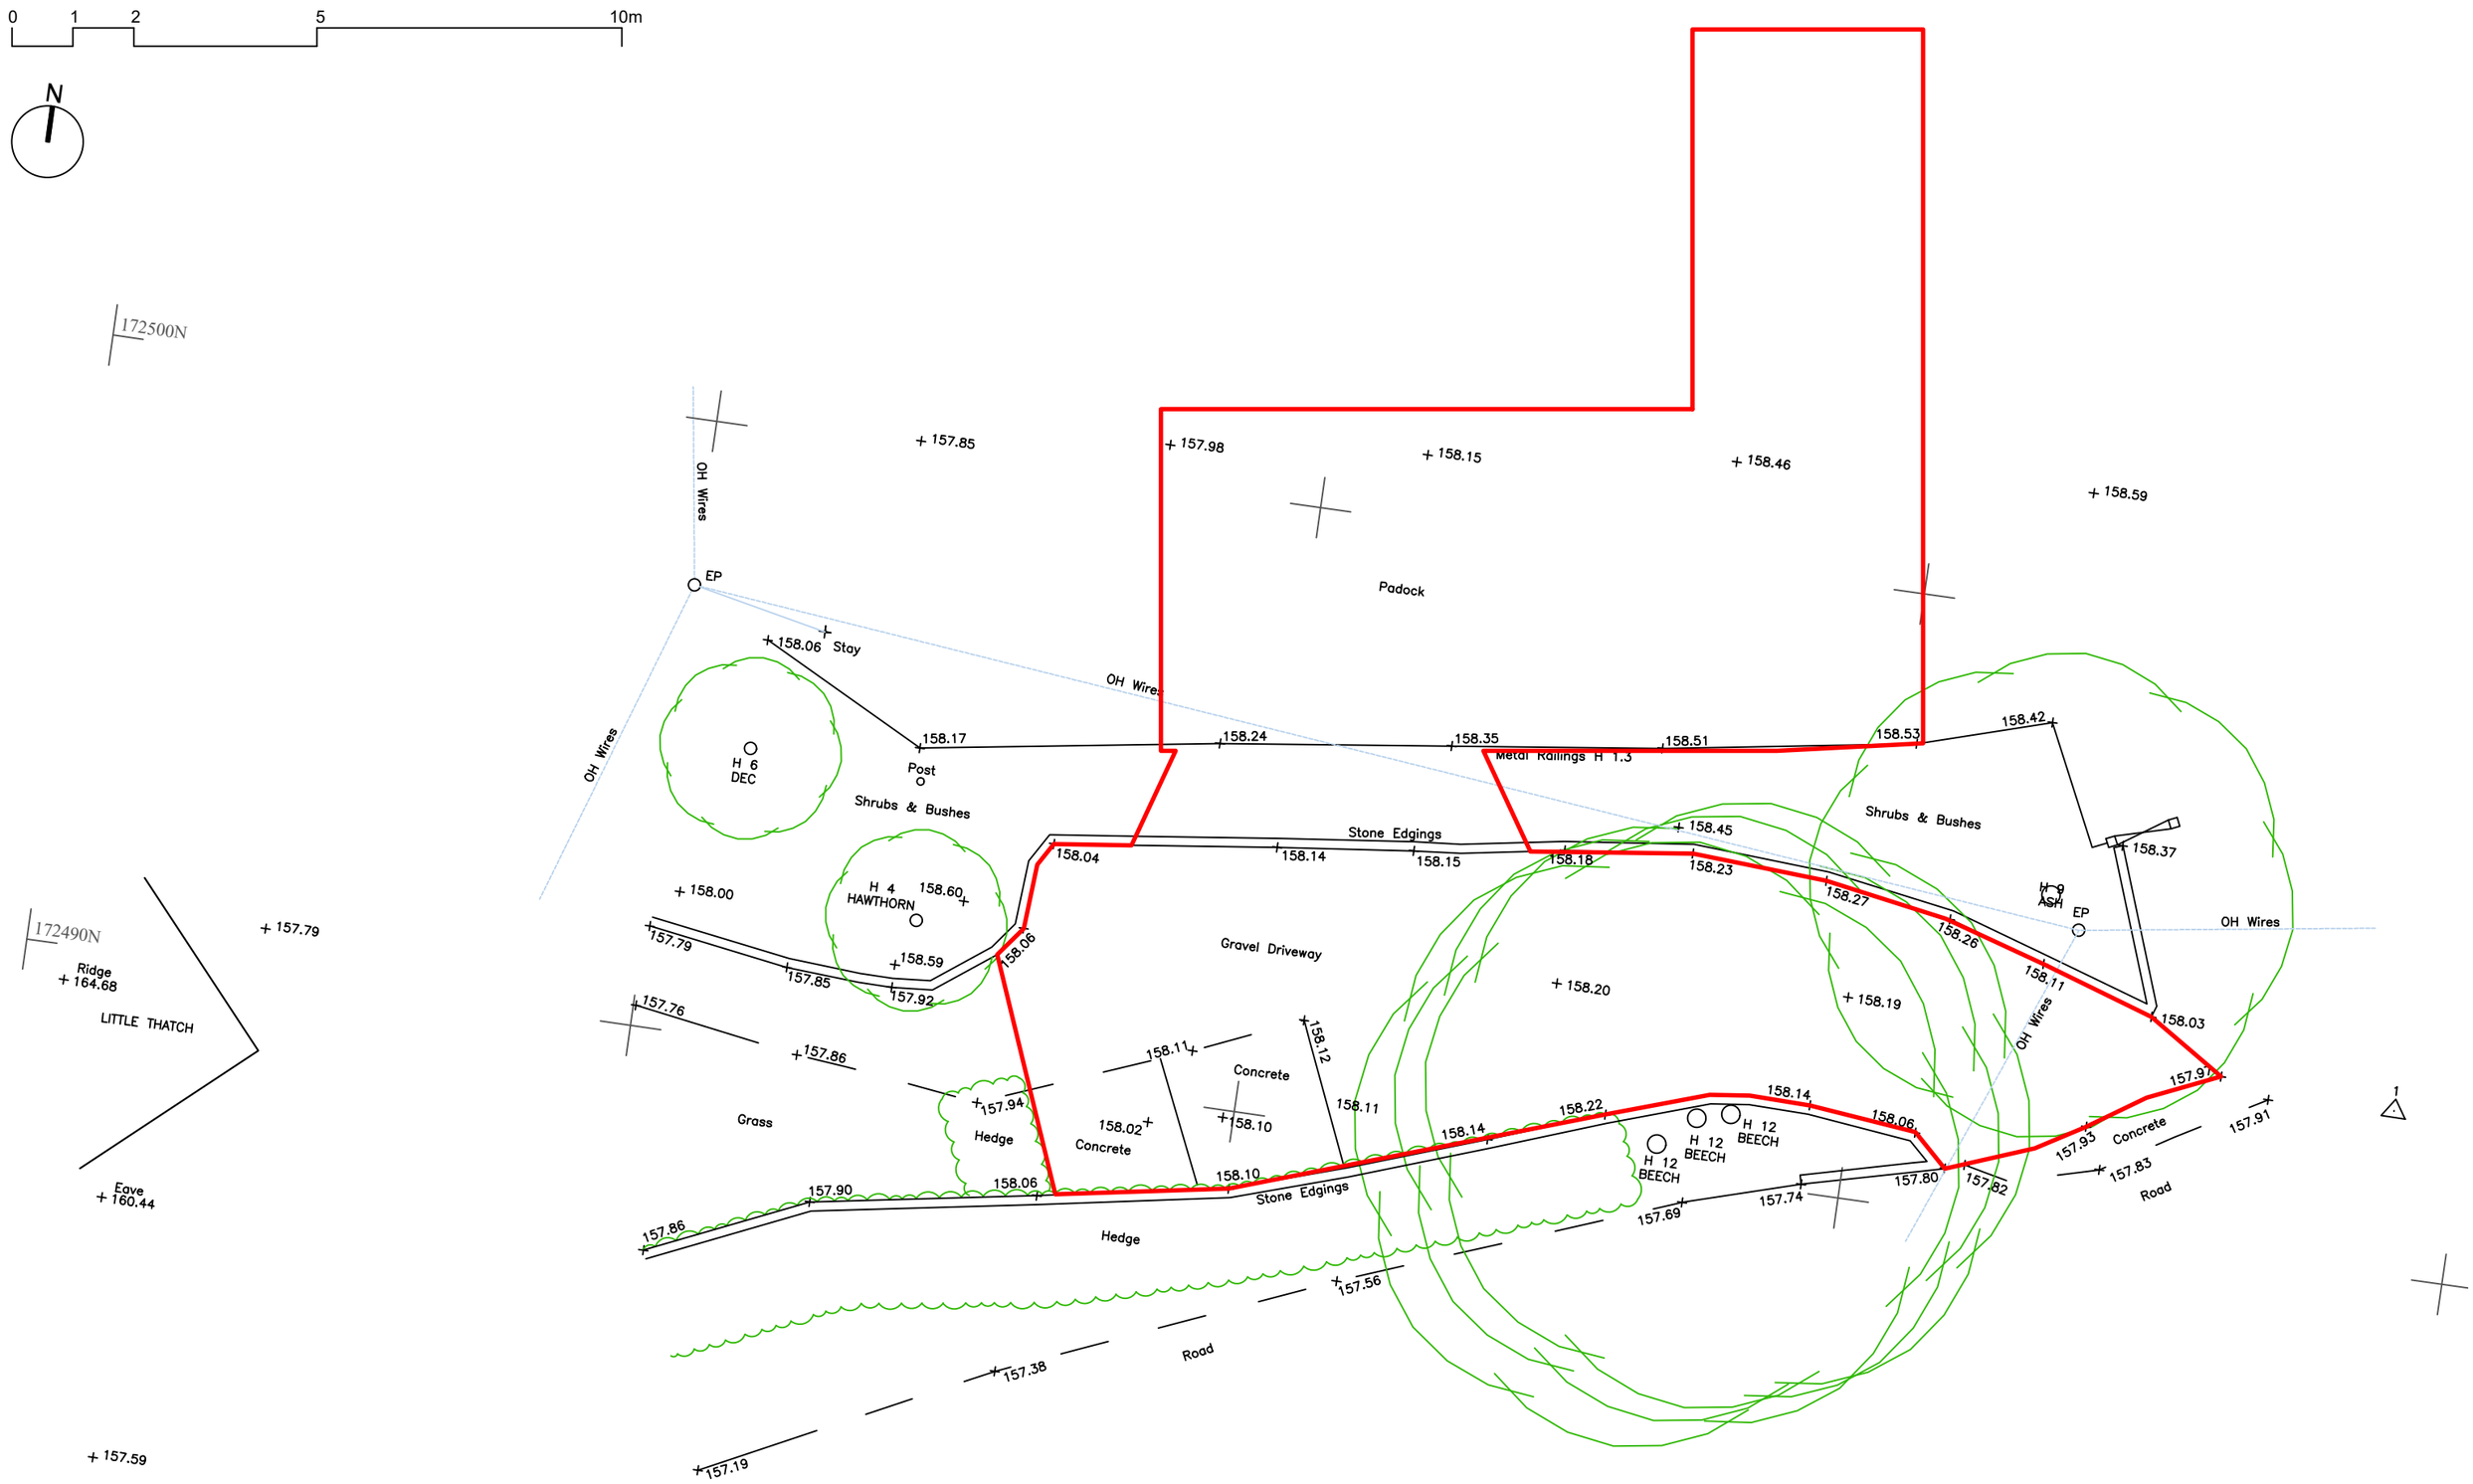

Client -	Contractors must check all dimensions on site. Only figured dimensions are to be worked from. Discrepancies must be reported to the Architect before proceeding. THIS DRAWING IS COPYRIGHT. ©			
Mr P Jackson				
Project -	Date -	By -	Scale -	REV -
Proposed Works at Owl Cottage / Little Thatch, 192 Winterbourne Monkton, Swindon, SN49NW	18.09.2026	CL	1:100 @A3	--
	Job No -	CHKD -	Drawing No -	
Drawing - Existing Site Plan	2607	NK	S-001	

The Studio
105 Southbroom Road
Devizes
Wiltshire
SN10 1LY
tel: 01380 722 204
mob:07733 885 770
www.dra-architects.co.uk
DRA ARCHITECTS

Planning/LBC