



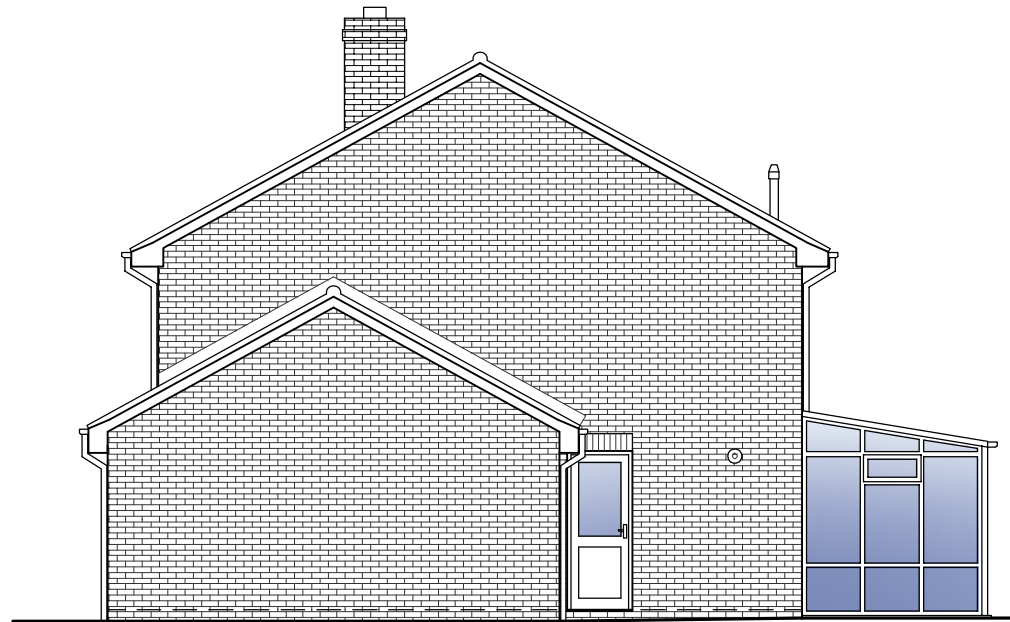

EXISTING SOUTH WEST (FRONT) ELEVATION

(SCALE 1:100)

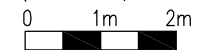

EXISTING SOUTH EAST (SIDE) ELEVATION

(SCALE 1:100)

EXISTING MATERIAL NOTES:

- BROWN PANTILE CONCRETE TILES TO PITCHED ROOFS.
- BLACK UPVC GUTTERS AND DOWNPIPES.
- WOOD EFFECT UPVC FASCIA AND SOFFITS.
- FACING BRICKWORK TO ALL ELEVATIONS WITH BRICKWORK CILLS AND HEADS TO OPENINGS.
- WOOD EFFECT UPVC DOUBLE GLAZED WINDOWS. WHITE UPVC DOORS. GREEN PAINTED COMPOSITE ENTRANCE DOOR.
- NO BRICKWORK CHIMNEY
- WHITE UPVC GLASS CONSERVATORY TO REAR.



EXISTING NORTH EAST (REAR) ELEVATION

(SCALE 1:100)



EXISTING NORTH WEST (SIDE) ELEVATION & SITE SECTION

(SCALE 1:100)

PARTY WALL

WHERE WORK INVOLVES ALTERATIONS TO A PARTY WALL OR WORKS CLOSE TO A BOUNDARY, IT IS THE OWNERS RESPONSIBILITY TO COMPLY WITH THE NECESSARY NOTICES ETC. REQUIRED BY THE PARTY WALL ACT, 1996. NOTICES TO BE SERVED AT LEAST TWO MONTHS BEFORE WORK COMMENCES.

GENERAL NOTES

THE CONTRACTOR MUST COMPLY IN ALL RESPECTS WITH CURRENT BUILDING REGULATIONS & RELEVANT BUILDING STANDARDS & PRACTICE WHETHER SPECIFICALLY STATED ON THIS DRAWING OR NOT.

BEFORE THE START OF WORK ALL SITE MEASUREMENTS, ANGLES & LEVELS MUST BE CHECKED BY THE CONTRACTOR IN THE EVENT OF ANY INACCURACIES ON THIS DRAWING NO LIABILITY OR RESPONSIBILITY WILL BE ACCEPTED ONCE WORK HAS STARTED.

ONLY THE MATERIALS ON THIS DRAWING ARE TO BE USED. ANY SUBSTITUTIONS MUST BE OF A SIMILAR QUALITY & STANDARD AS THAT STATED. ALL MATERIALS ARE TO BE USED IN ACCORDANCE WITH MANUFACTURES INSTRUCTIONS UNLESS OTHERWISE DIRECTED.

THIS DRAWING IS THE PROPERTY OF ACORN ARCHITECTURAL AND COPYRIGHT IS RESERVED BY THEM. THIS DRAWING IS NOT TO BE COPIED OR DISCLOSED BY OR TO ANY UNAUTHORISED PERSONS WITHOUT THE PRIOR WRITTEN CONSENT OF ACORN ARCHITECTURAL.

TENDER

THE CONTRACTOR IS TO ALLOW FOR ALL WORKS NECESSARY TO COMPLETE THE PROJECT READY FOR OCCUPATION BY THE CLIENT. IF THE CONTRACTOR CONSIDERS ANY OTHER WORKS ARE NECESSARY AND IT IS NOT CLEAR OR NOTED ON THE DRAWING IT MUST BE BROUGHT TO THE CLIENTS ATTENTION BEFORE SUBMISSION OF THE CONTRACTS TENDER. IT IS TO BE ASSUMED THAT THE CONTRACTOR HAS ALLOWED FOR ALL ITEMS OF WORK UNLESS THEY ARE SPECIFICALLY NOTED AS EXCLUDED IN THE CONTRACTORS TENDER SUBMISSION.

SCALE: 1:100 @ A3

Client

MR ADAM SARTAIN

Project

**22 PROVIS MEAD,
CHIPPENHAM,
WILTSHIRE,
SN15 3UA**



Title

**EXISTING ELEVATIONS AND
SITE SECTION**

Date.

JUN. 26

Drg. No.

2712-04

Rev.

P2