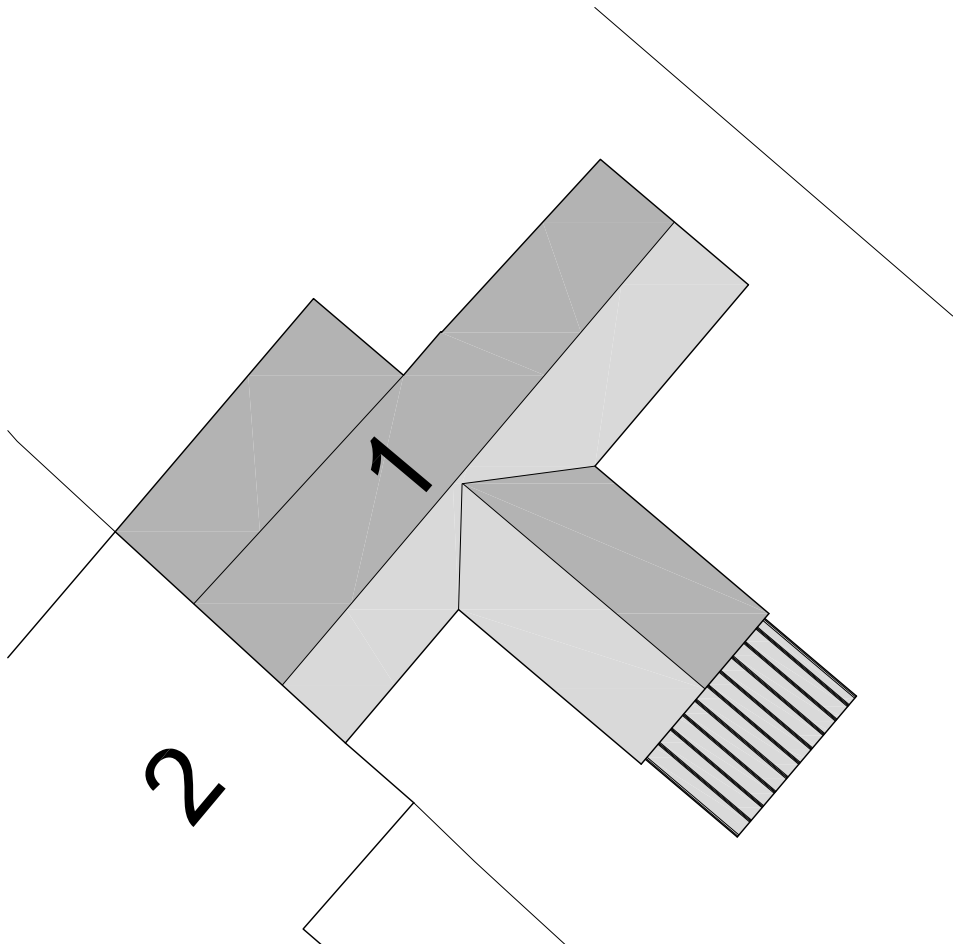


 CLARK & MASLIN Unit 5, Charlton Business Park Crudwell Road, Malmesbury Wiltshire, SN16 9RU Telephone: 01666 822911 Planning Architecture Conservation	Client MR & MRS F CARTER		Document Type SURVEY DRAWING	
	Project PROPOSED DEMOLISH CONSERVATORY & REPLACE WITH GARDEN ROOM, 1 ANGROVE COTTAGES, RODBOURNE, MALMESBURY, WILTSHIRE, SN16 0ET		Scale 1:200	PG Size A4
	Description EXISTING BLOCK PLAN		Date SEP '26	Drawn EM
			Drawing No 5978/03	Revision -