



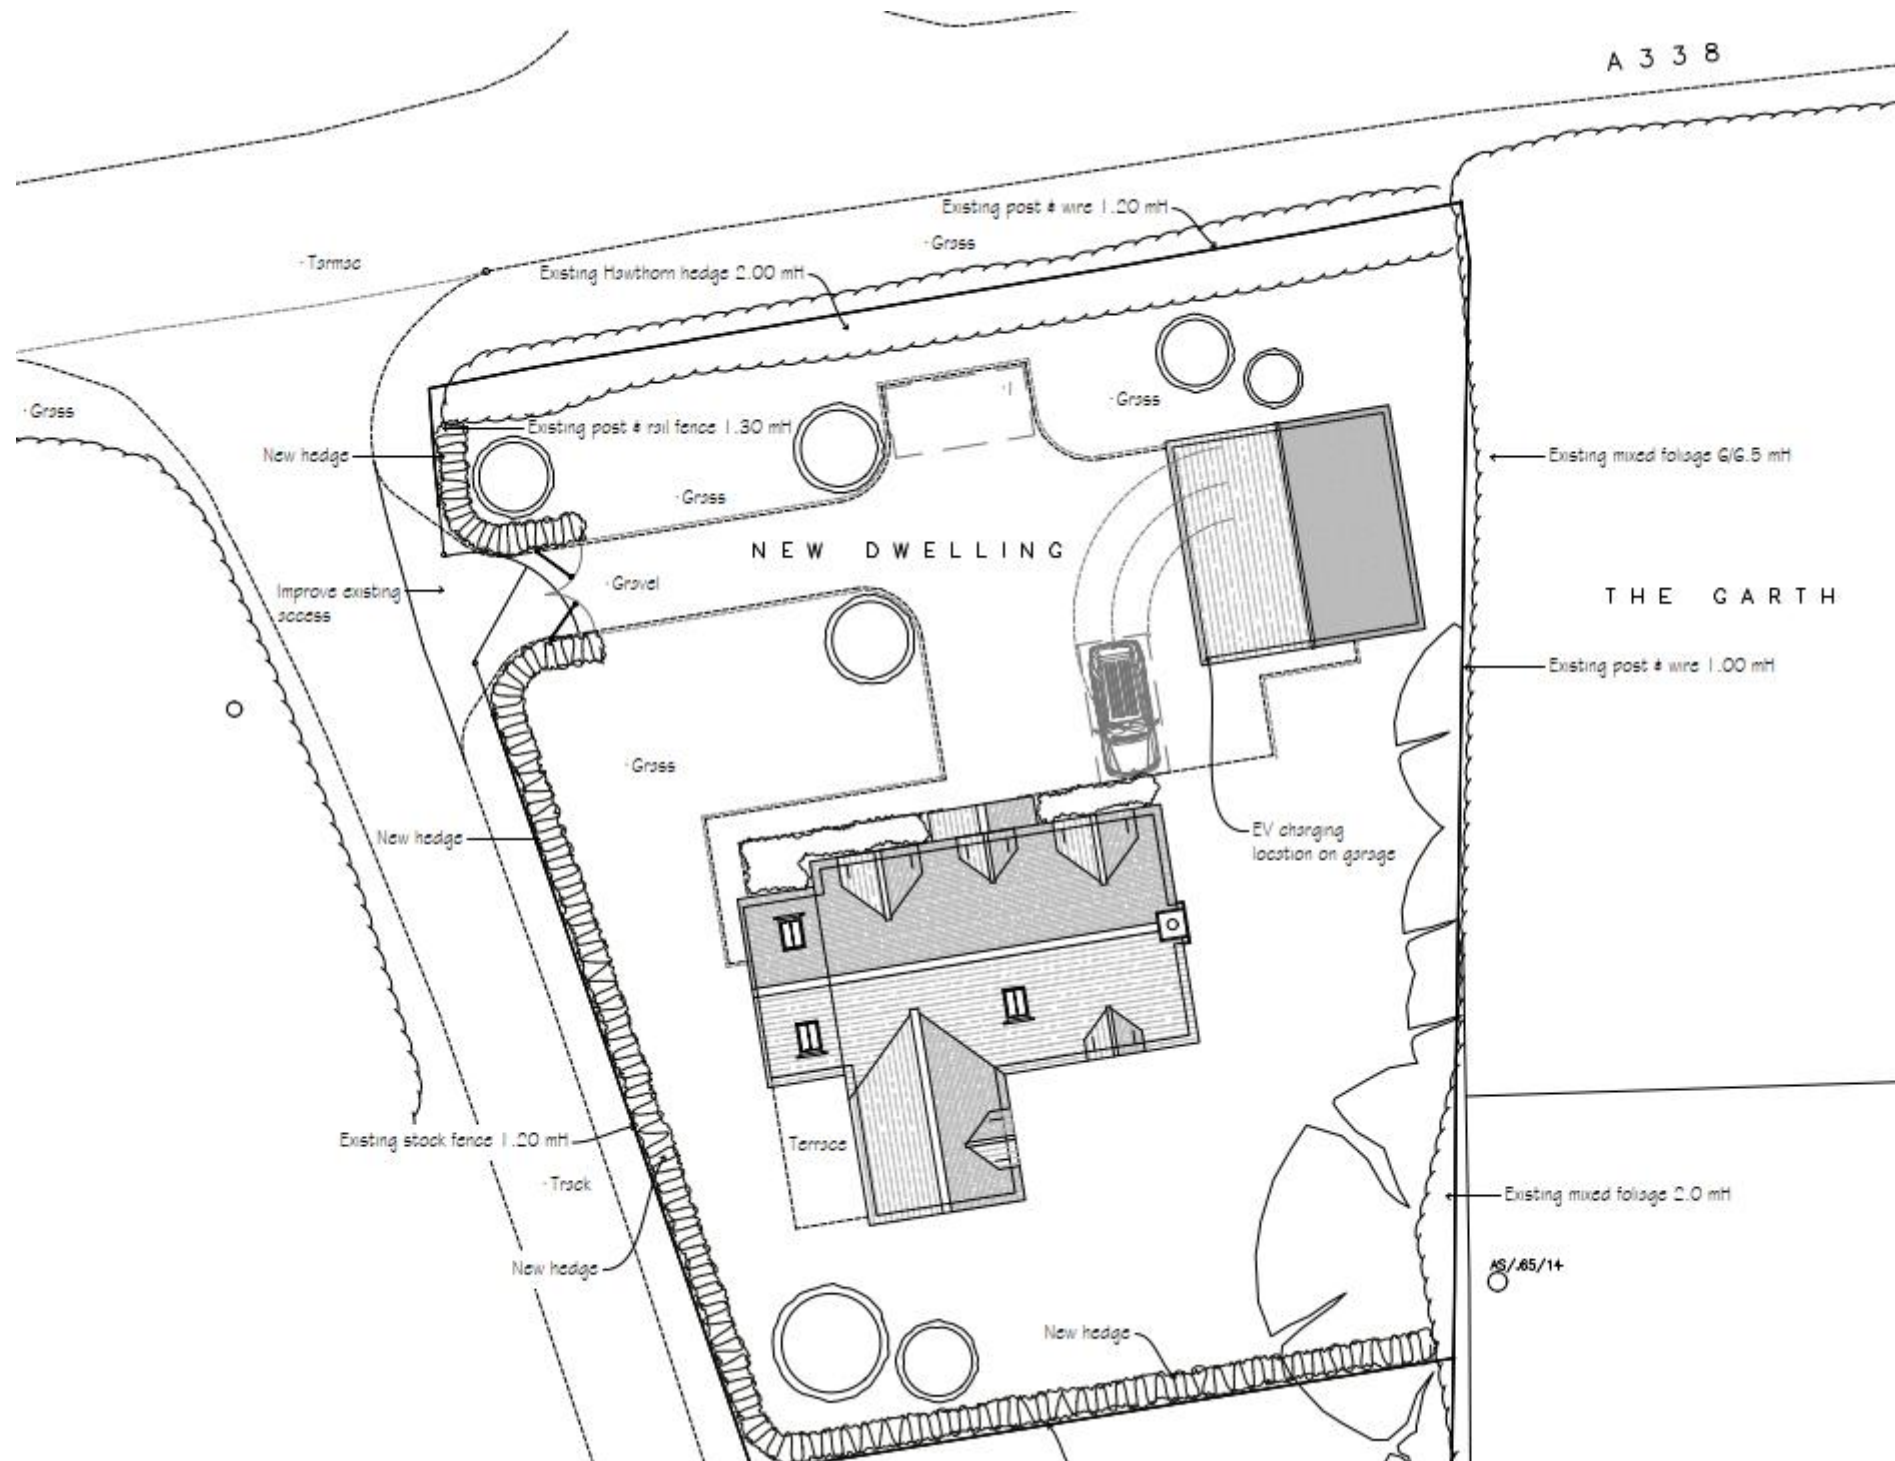


Key

-  Area to be set as hardstanding for build once drainage installed – see fig 1. (page 3)
-  Toilet / Welfare
-  Site office (on base of and eventually within garage)
-  Fenced storage / set down

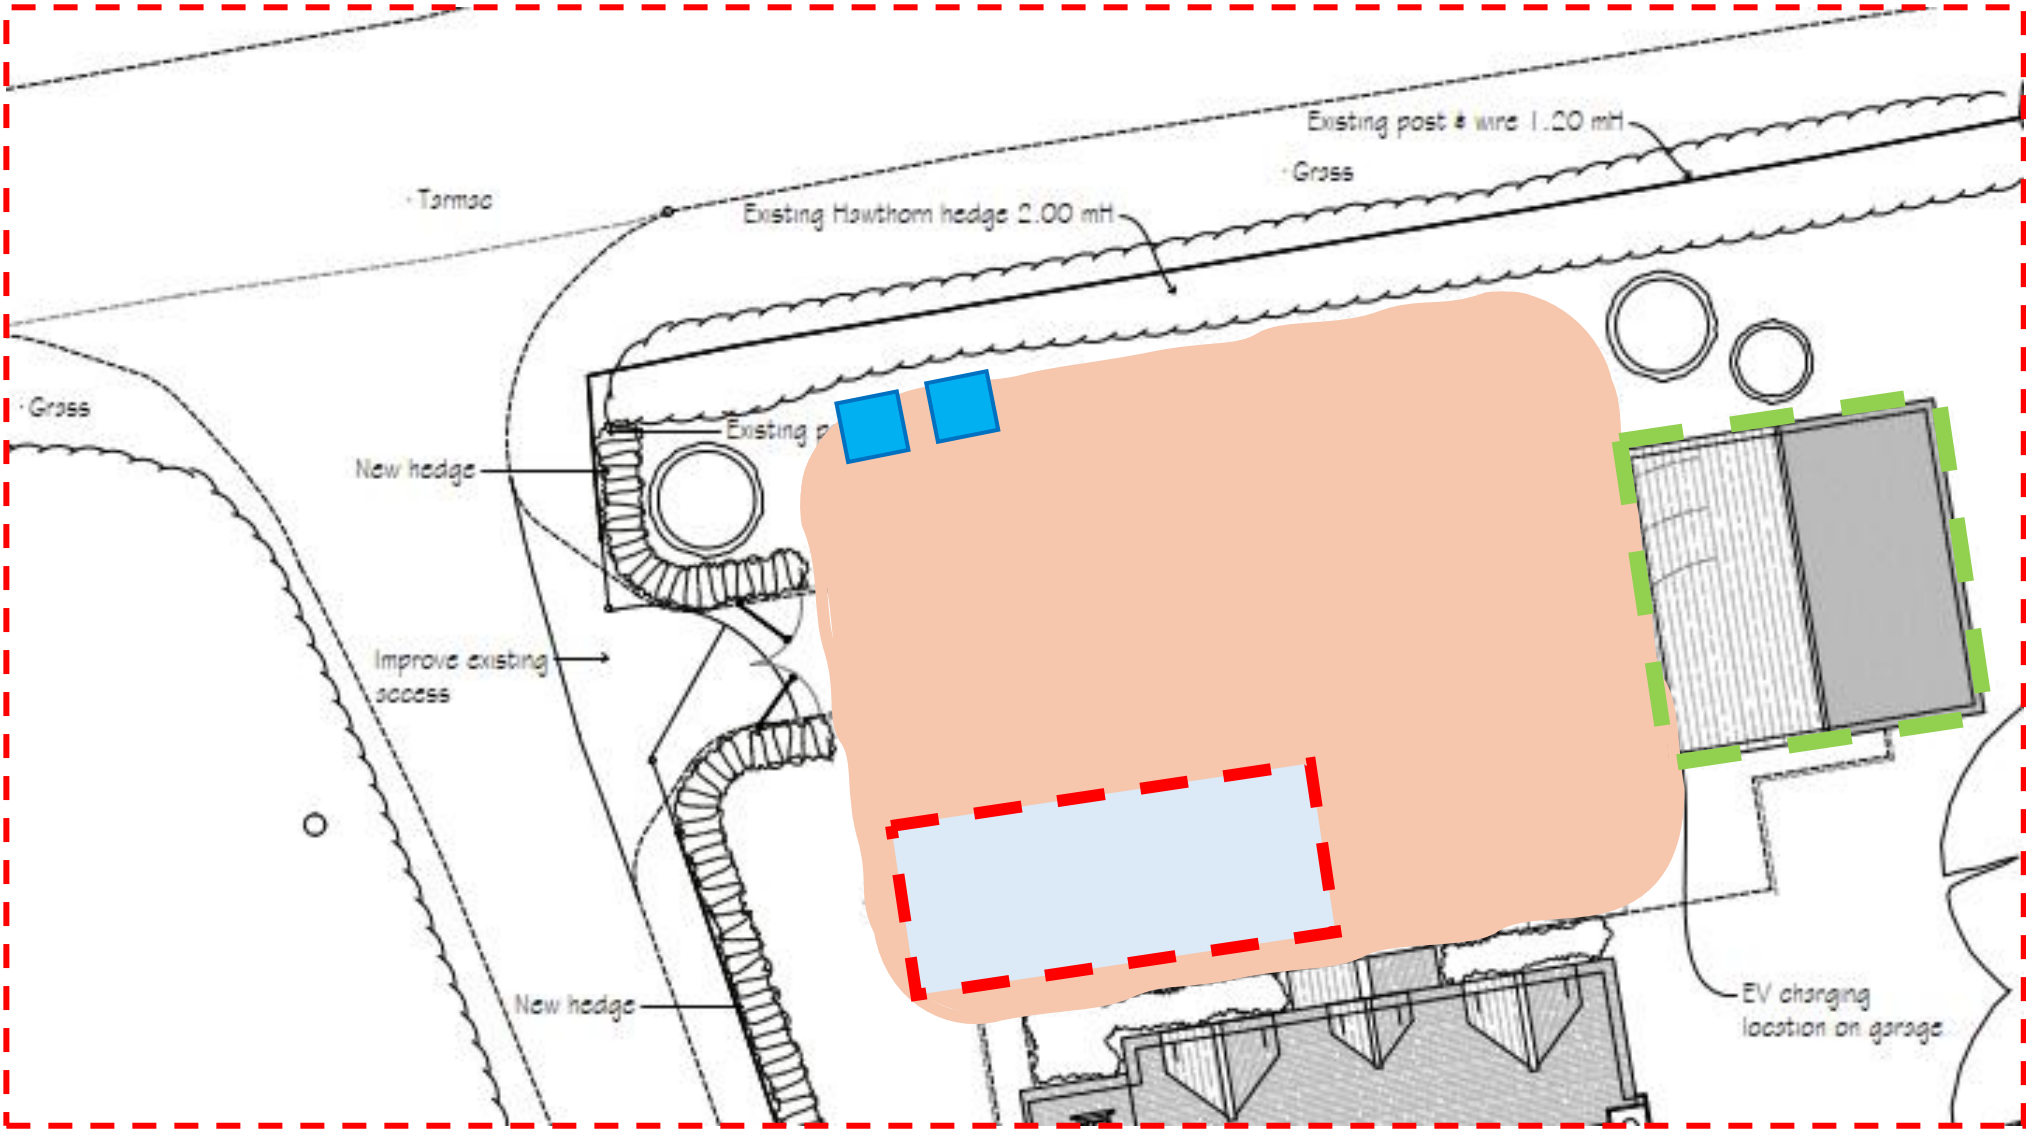

Key

 Area to be set as hardstanding for build once drainage installed

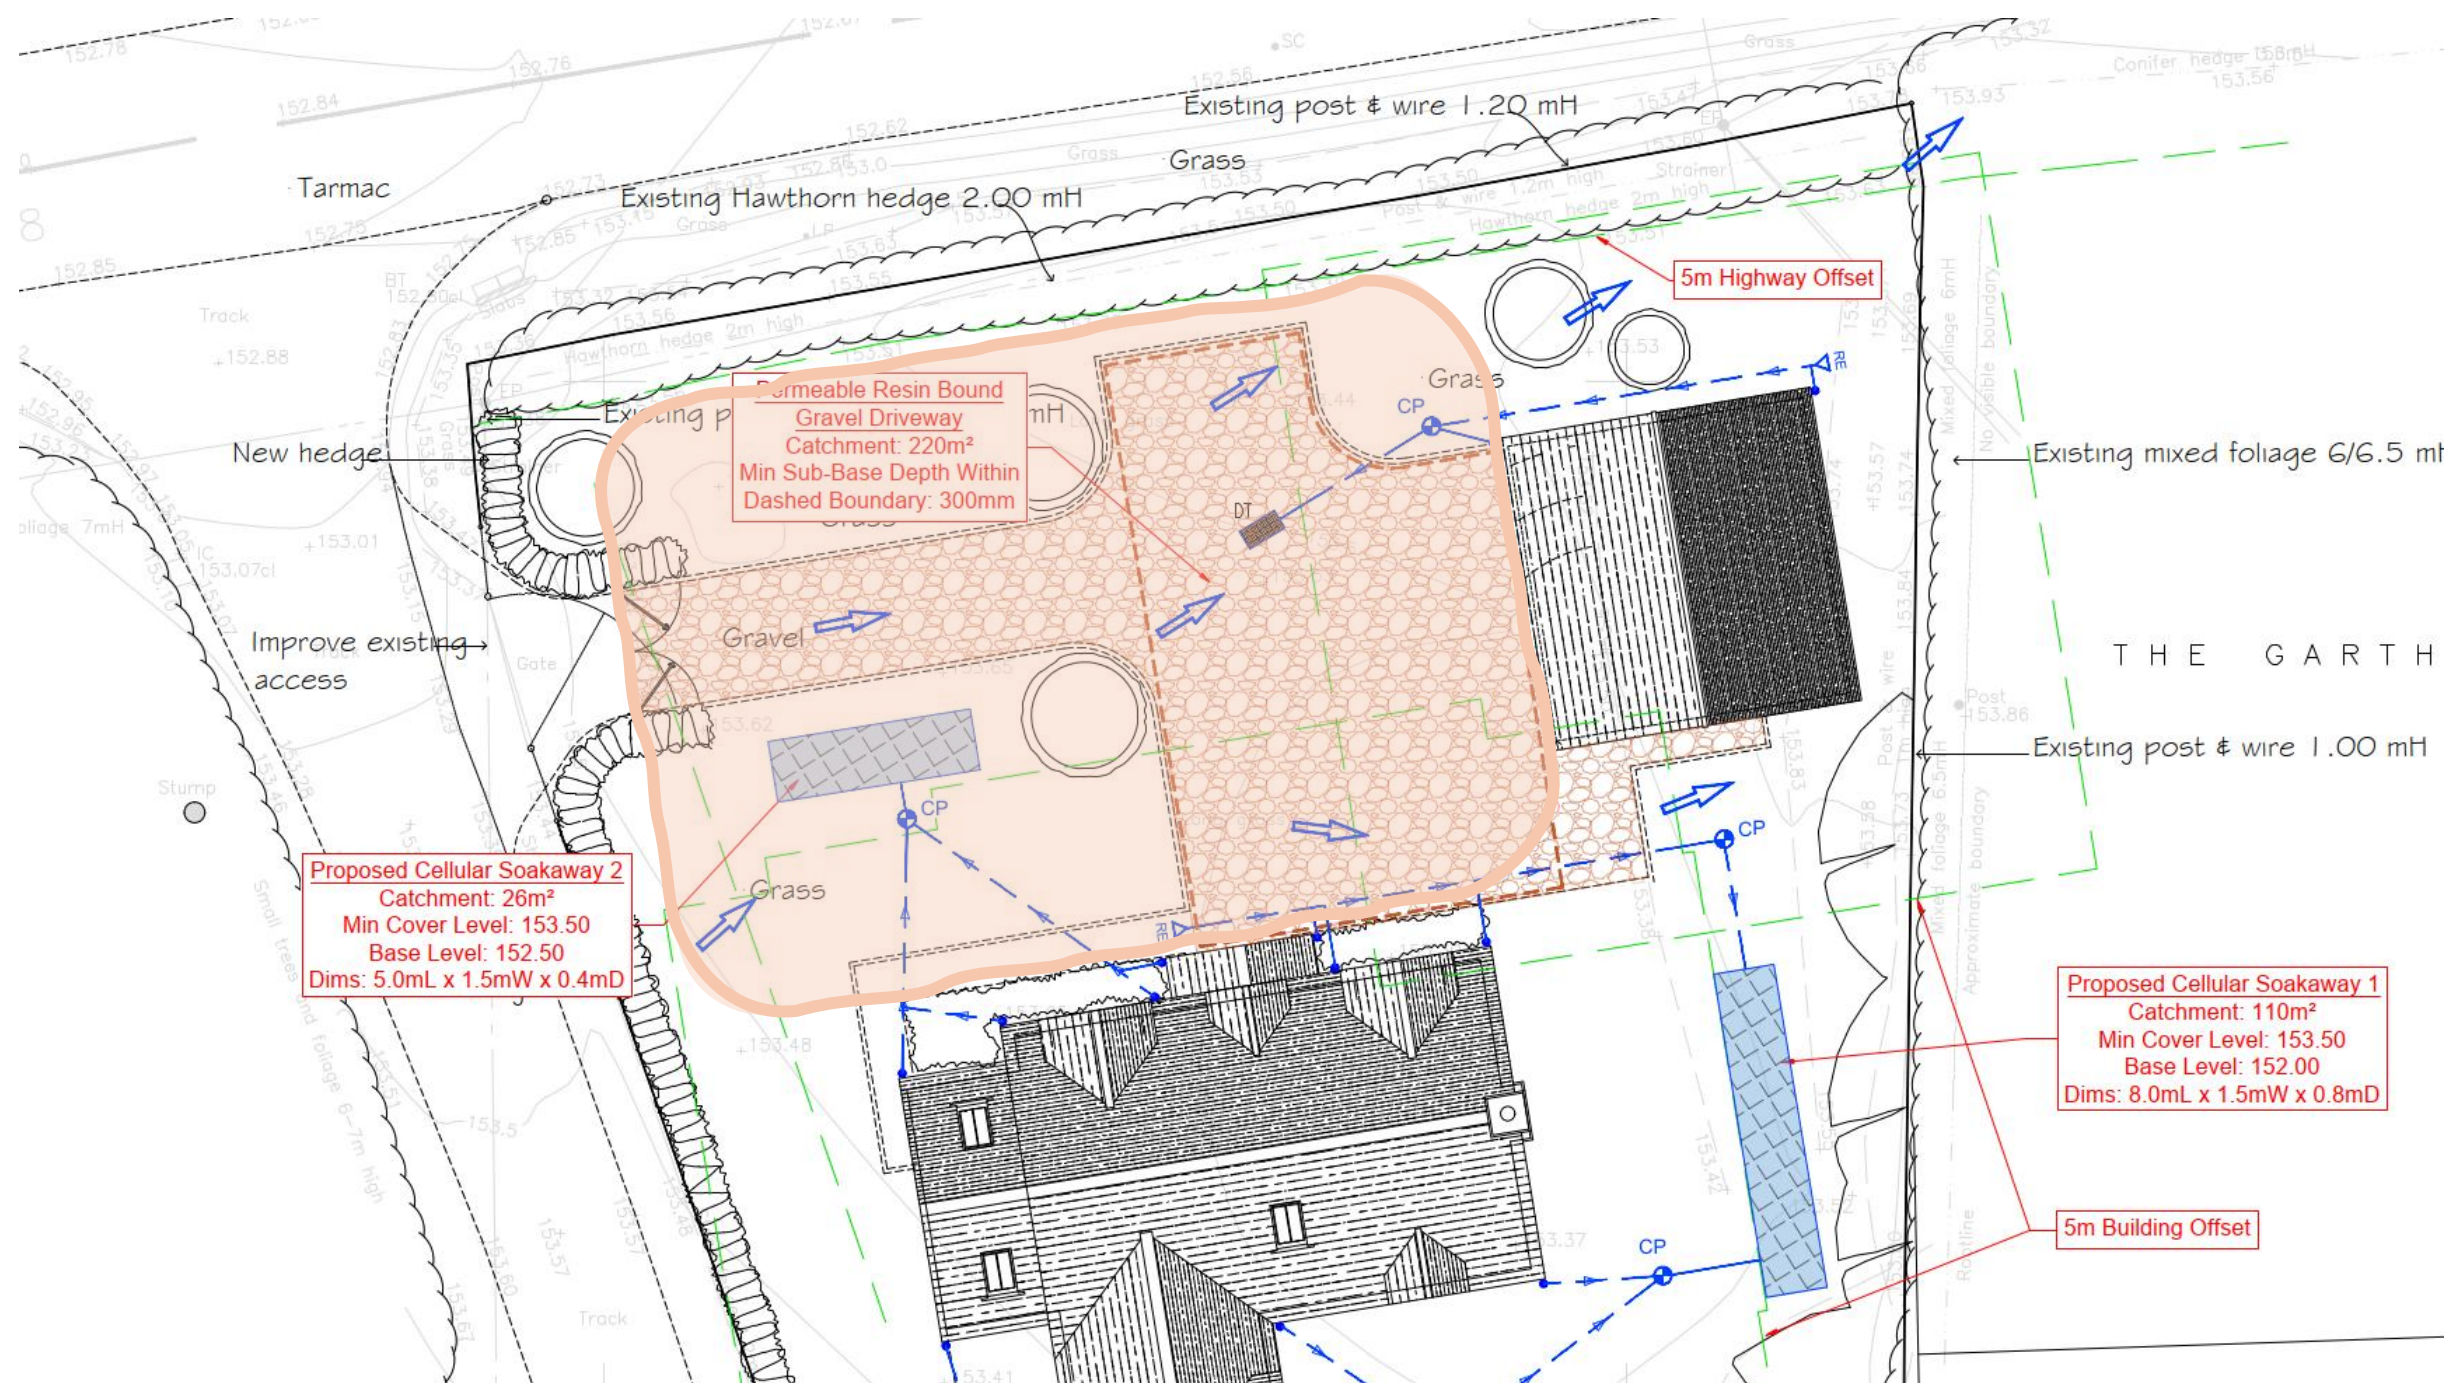

Maximum anticipated vehicles 4

Key

Access

Egress

Maintained safe route

Muster point

The diagram is a site plan enclosed in a red dashed border. It depicts a parking area with several vehicles. A dashed green line outlines a 'Maintained safe route' that forms a loop around a central area containing four parked cars. A green arrow indicates 'Access' from the left into this central area, while two yellow arrows indicate 'Egress' from the central area towards the right. A green square with a white icon of three people and the text 'MUSTER POINT' is located within the safe route. The plan includes various landscape features: 'Existing Hawthorn hedge 2.00 mH' along the top, 'New hedge' on the left and bottom, and 'Existing post & wire 1.20 mH' along the top right. Other labels include 'Tarmac' at the top left, 'Grass' in two locations, 'Improve existing access' with an arrow pointing to a driveway, and 'EV charging location on garage' pointing to a building on the right. Blue squares are marked on the left side of the central area.