

- BLOCK PLAN - AS PROPOSED


SCALE - 1:500

0 10 20 30 40 50




Metres 1:500 @ A3

(Dimensions in mm)

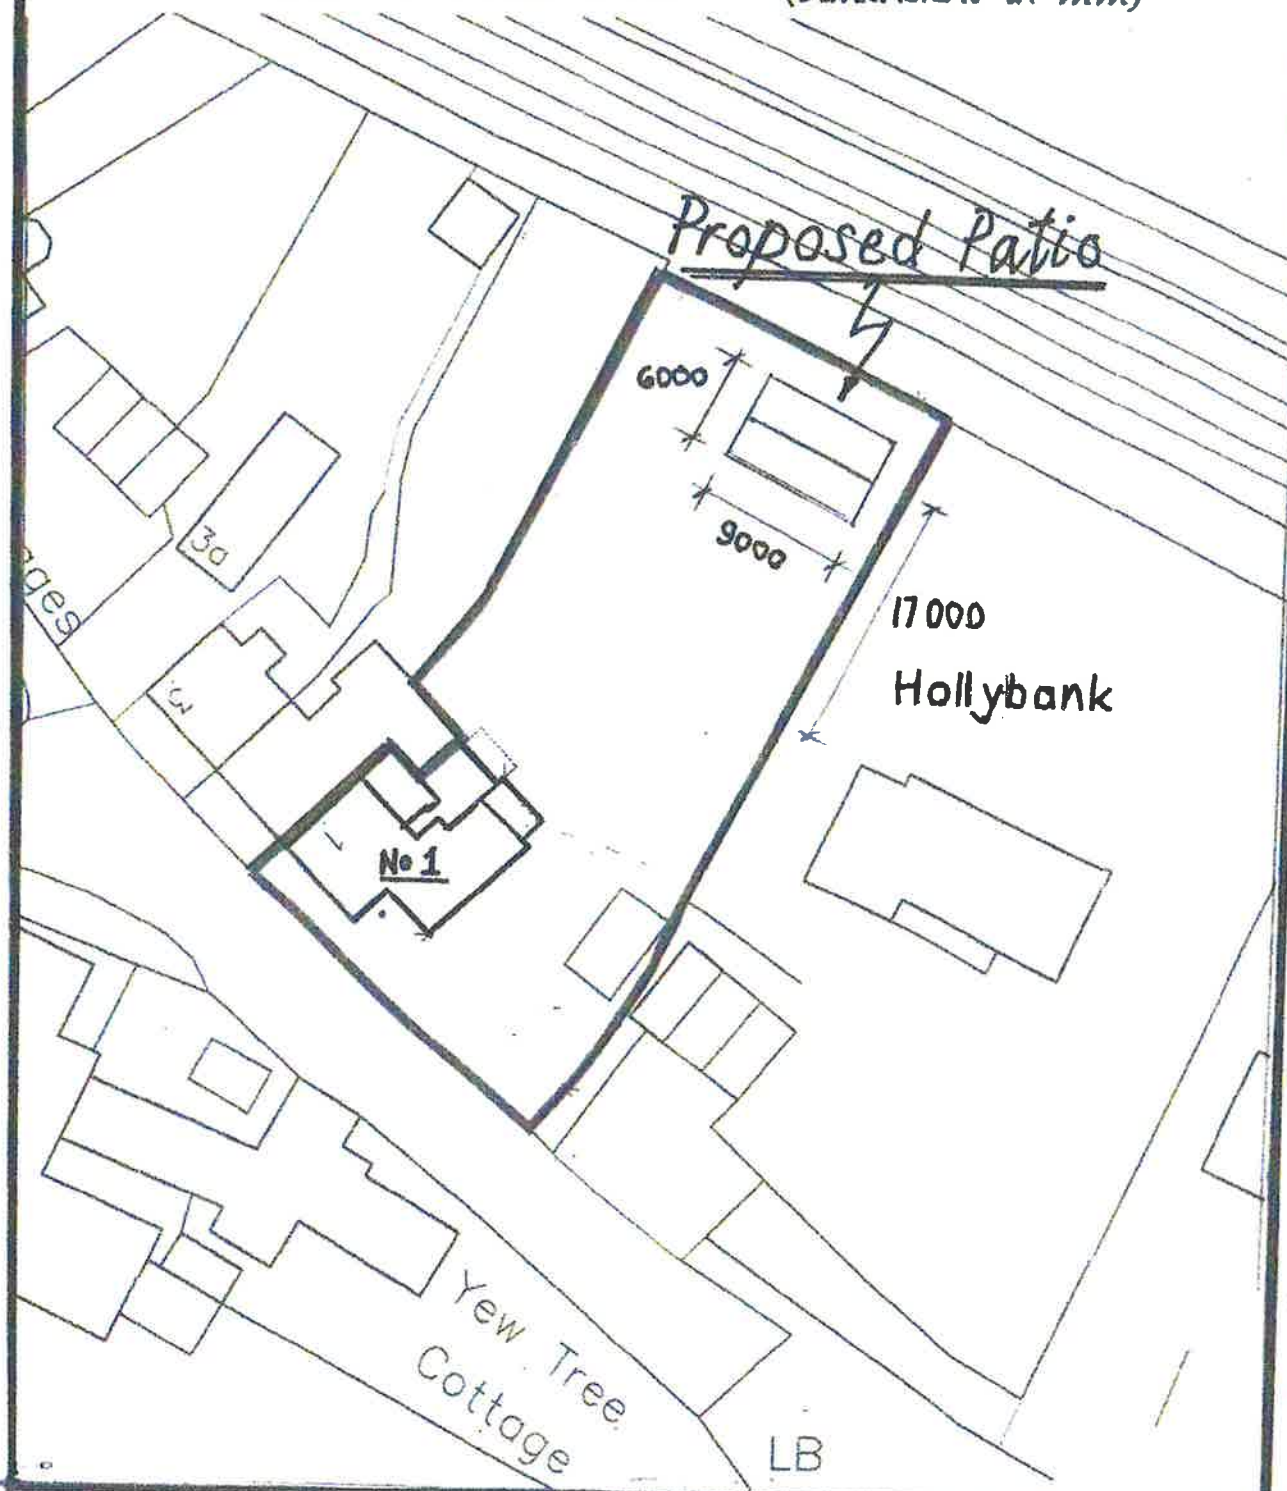

SECTION - 1:200

at A3 (Dimensions in metres)

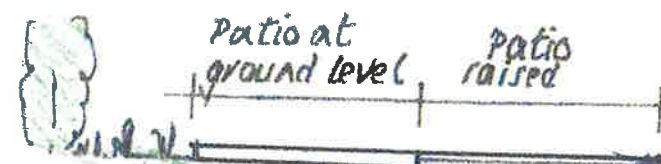


Patio SECTION - 1:100

at A3 (Dimensions in metres)

Hedge Boundary

Ground Level

FALL

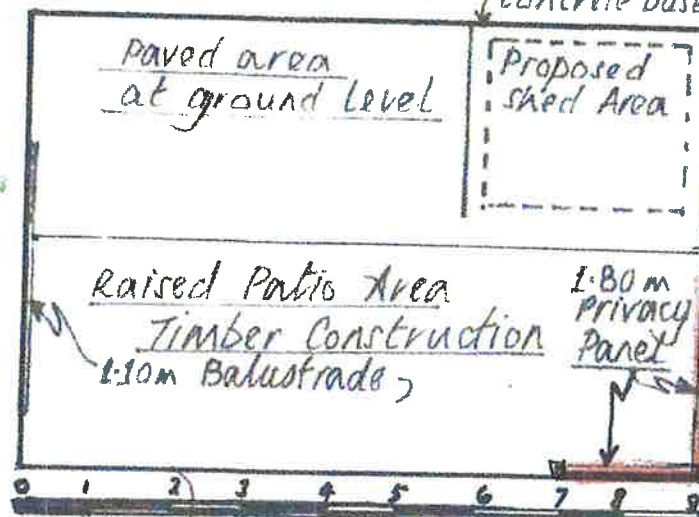

9m x 3m Patio

Patio PLAN - 1:100 at A3



10/09/26 REV A / PLAN SCALES & SCALE BAR - ADDED

PATIO - 1, PETERSFINGER COTTAGE - SALISBURY

AUG 2026 REV A