

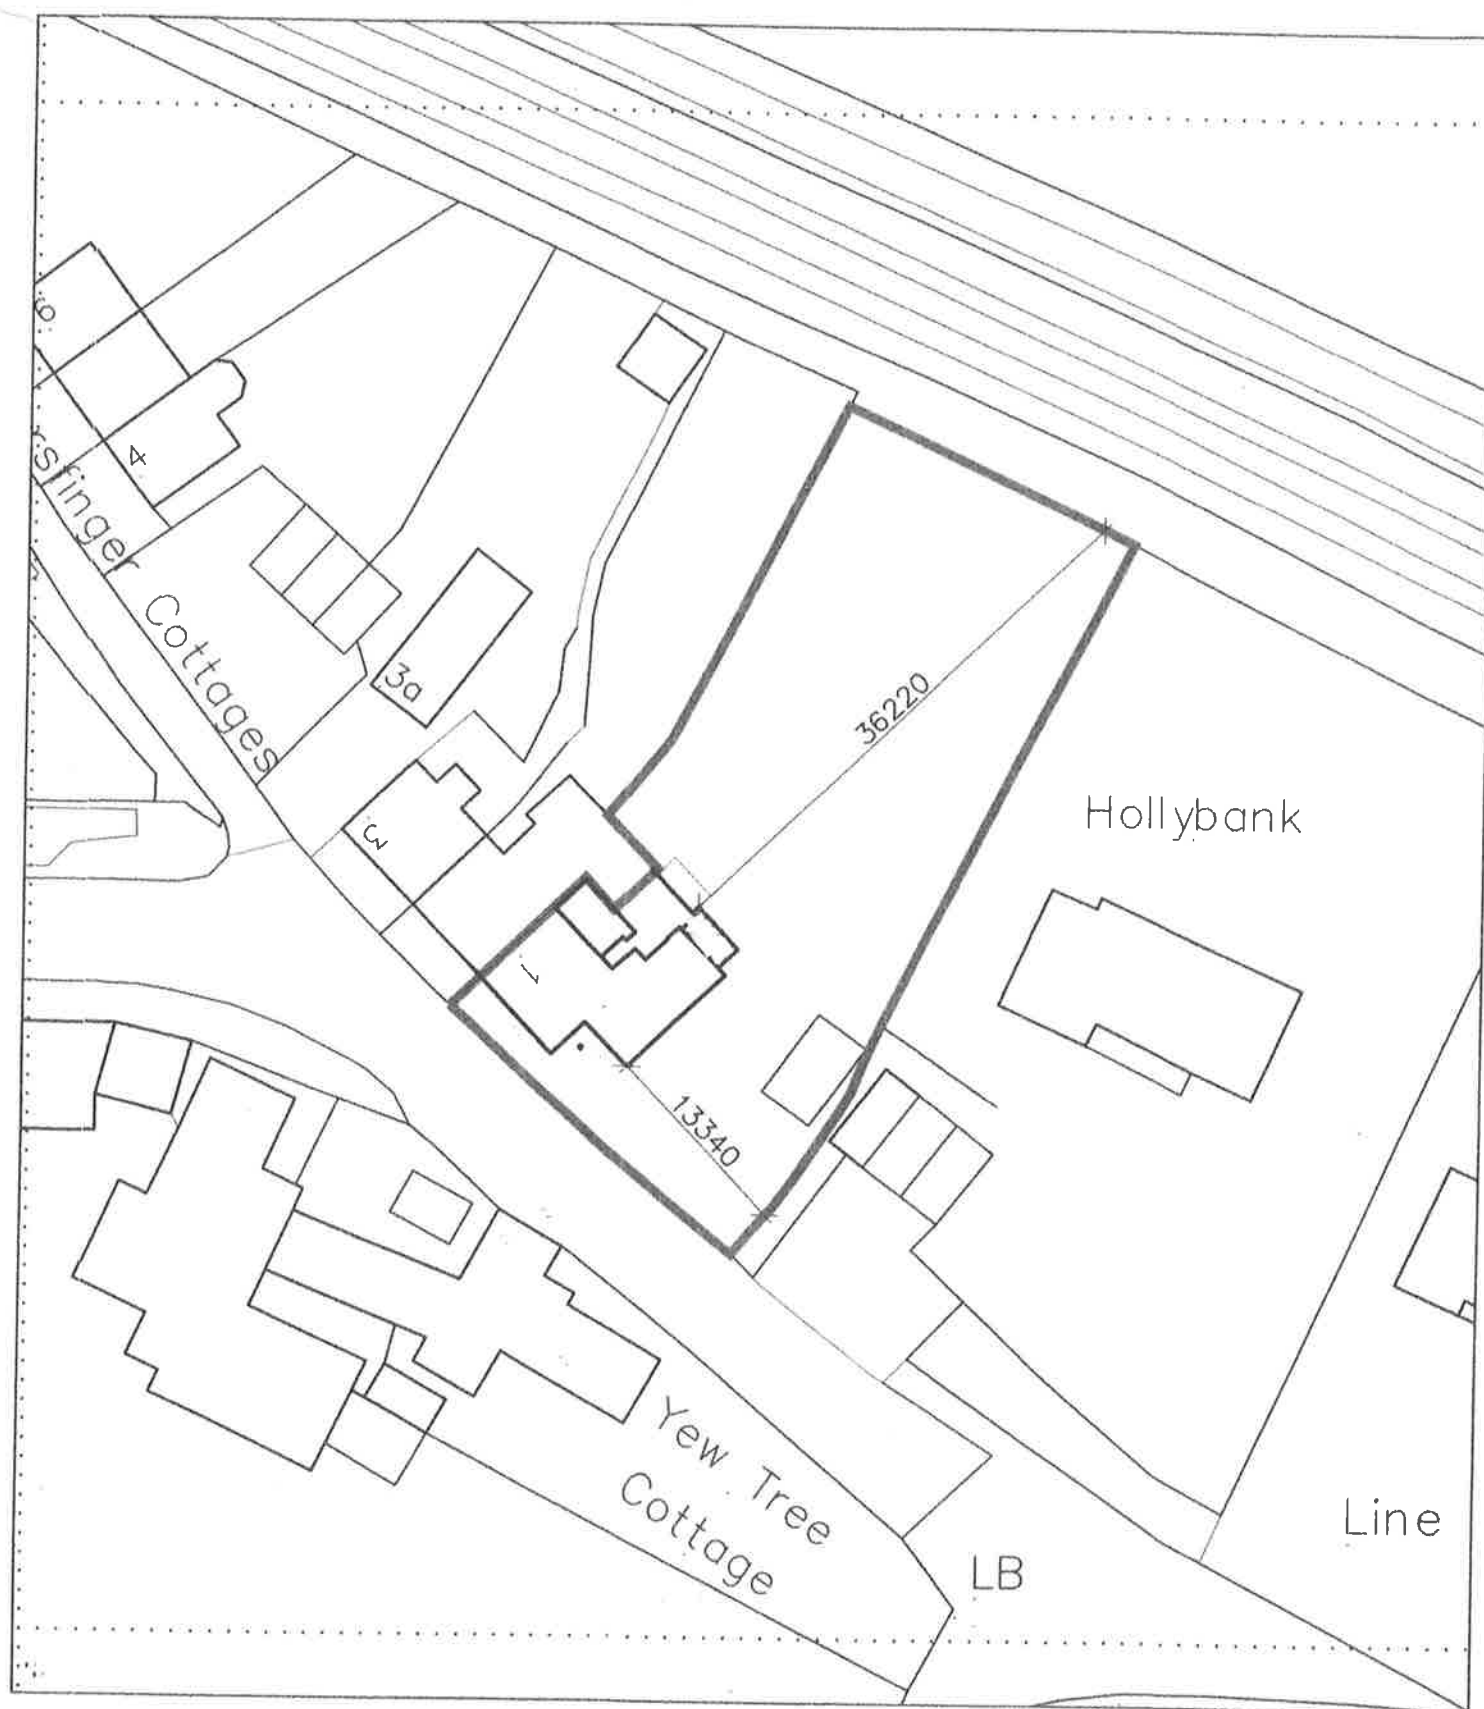
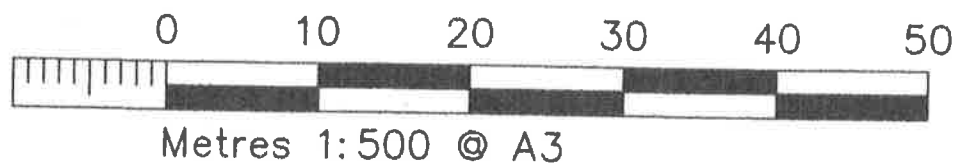
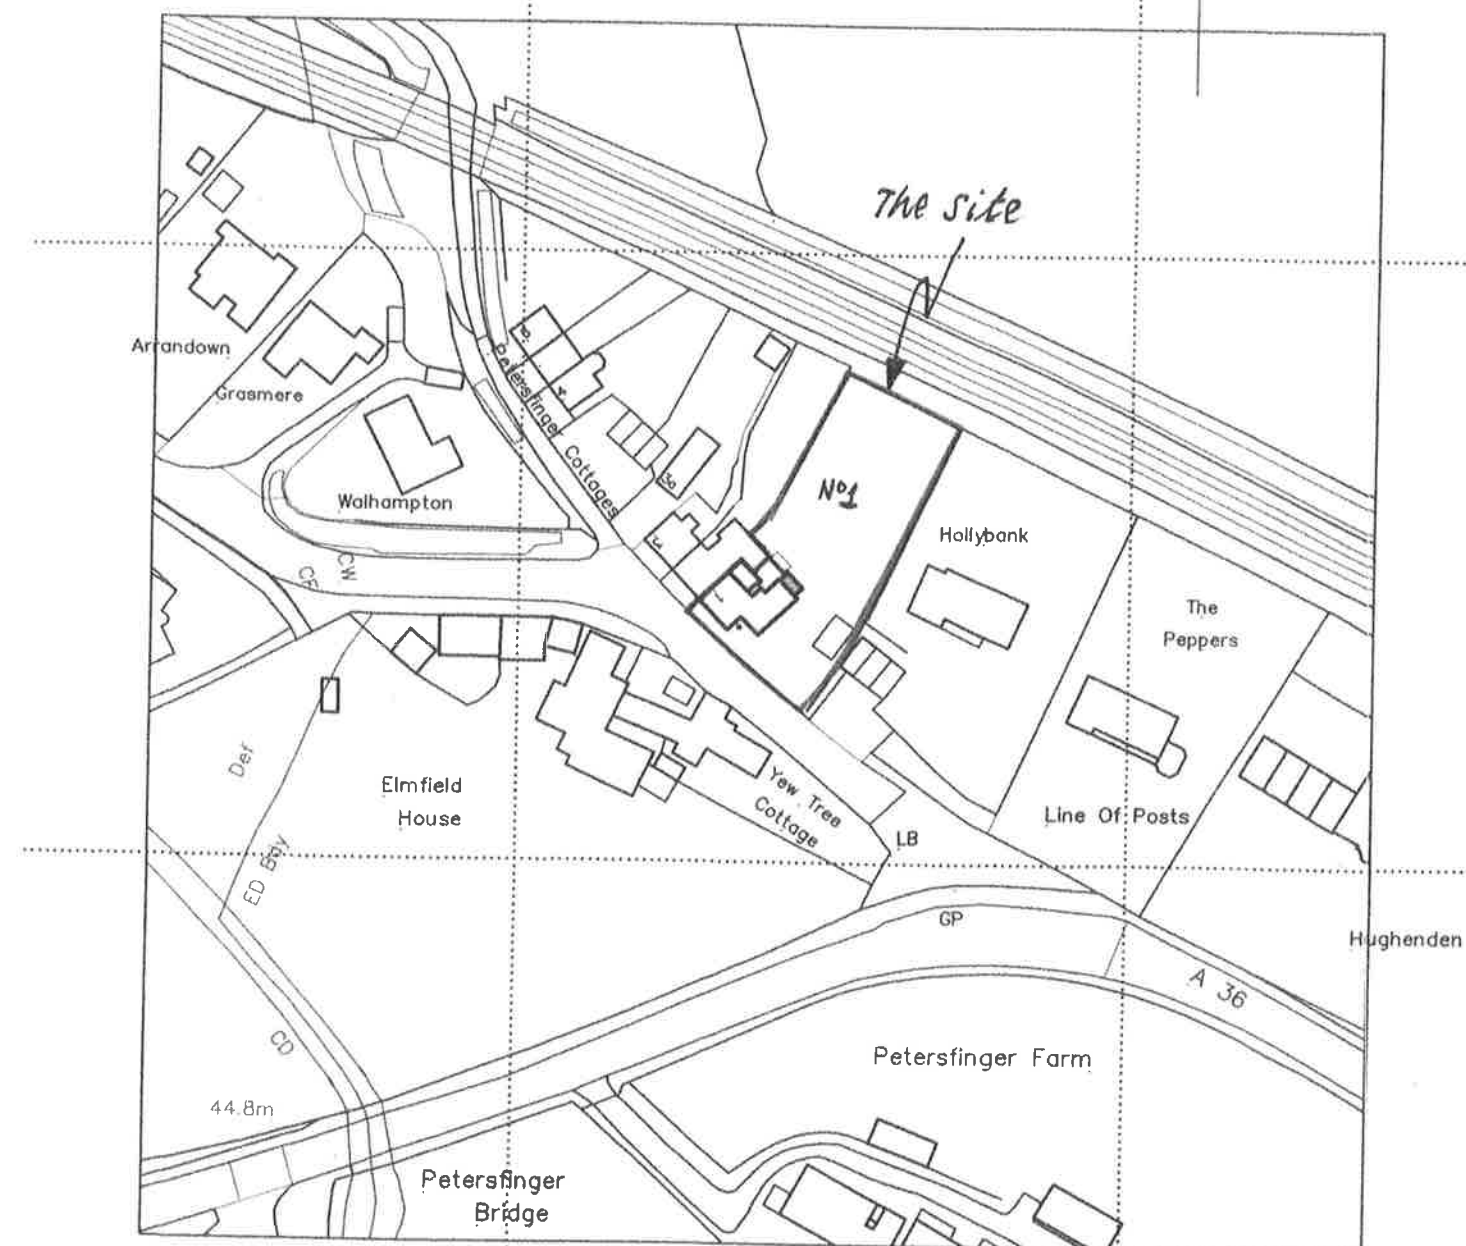


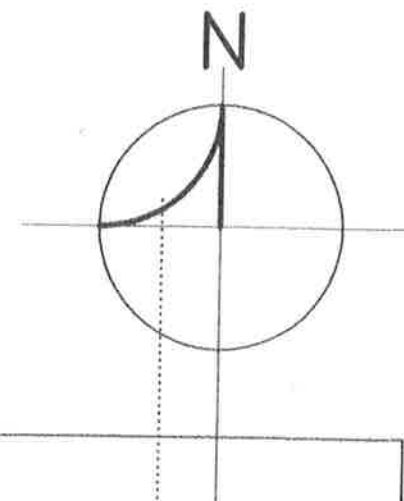

BLOCK PLAN scale 1:500

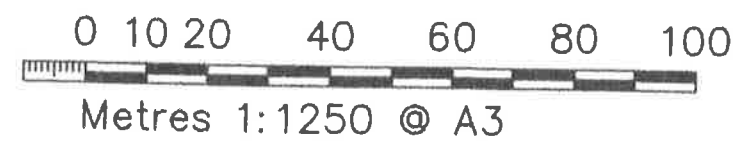

LOCATION PLAN scale 1:1250

1 Petersfinger Cottages, SALISBURY