


3 Tilshead VH: Proposed Redevelopment Amended 1/09/26

*** Small adjustment to fence line**

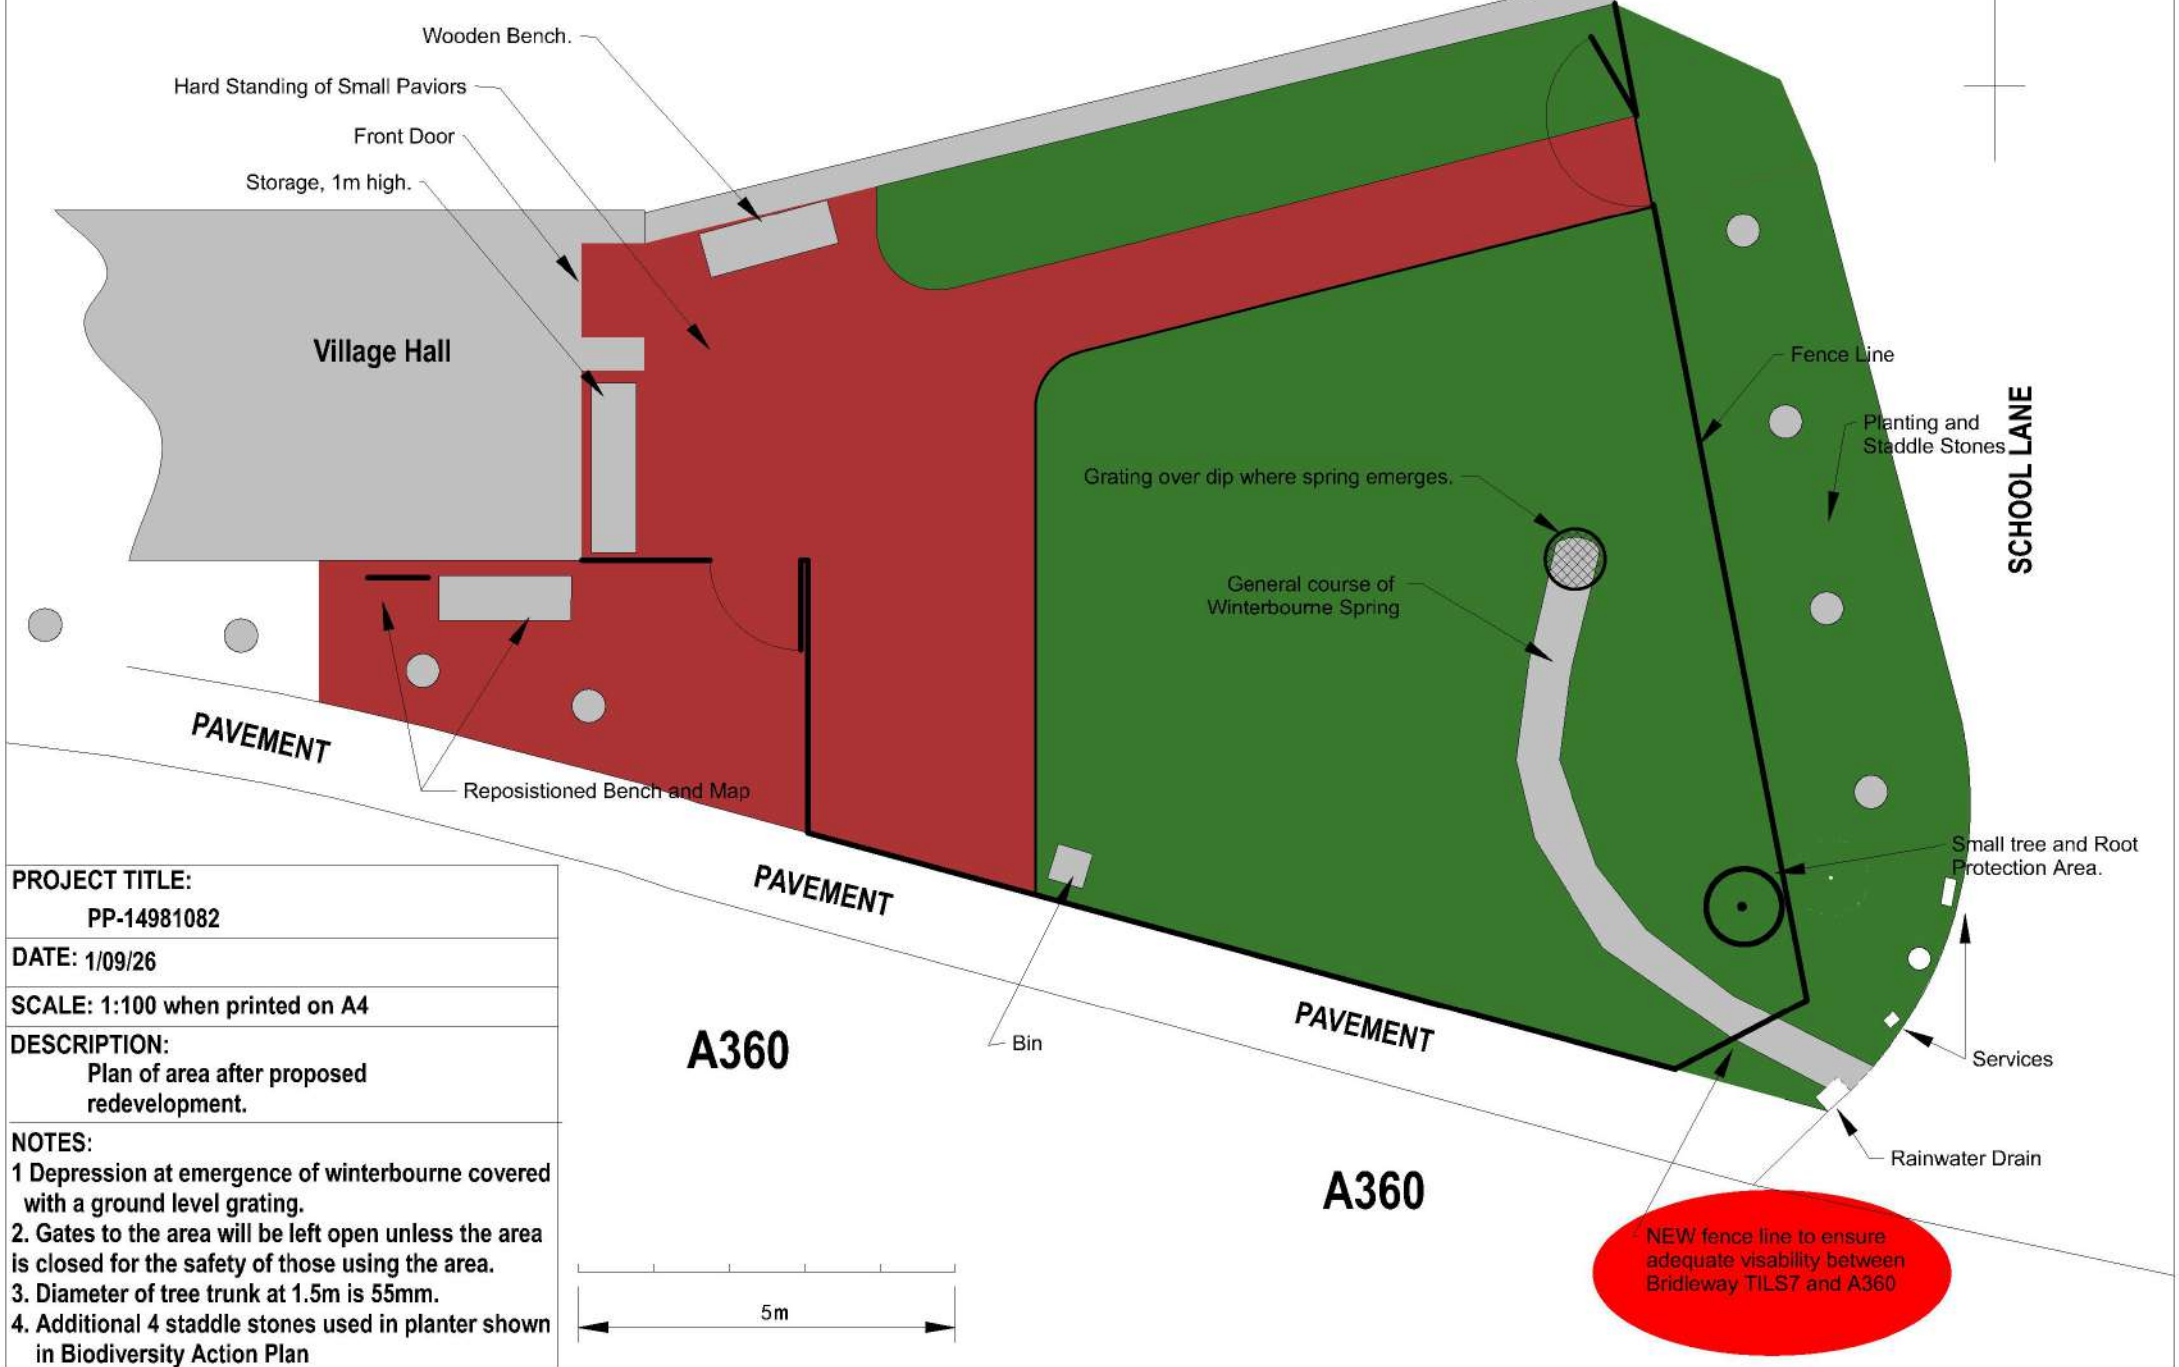

PROJECT TITLE:
PP-14981082
DATE: 1/09/26
SCALE: 1:100 when printed on A4
DESCRIPTION:
Plan of area after proposed redevelopment.
NOTES:
1 Depression at emergence of winterbourne covered with a ground level grating.
2. Gates to the area will be left open unless the area is closed for the safety of those using the area.
3. Diameter of tree trunk at 1.5m is 55mm.
4. Additional 4 staddle stones used in planter shown in Biodiversity Action Plan