



Section A-A

EXISTING SHED AND PROPOSED CONCRETE YARD

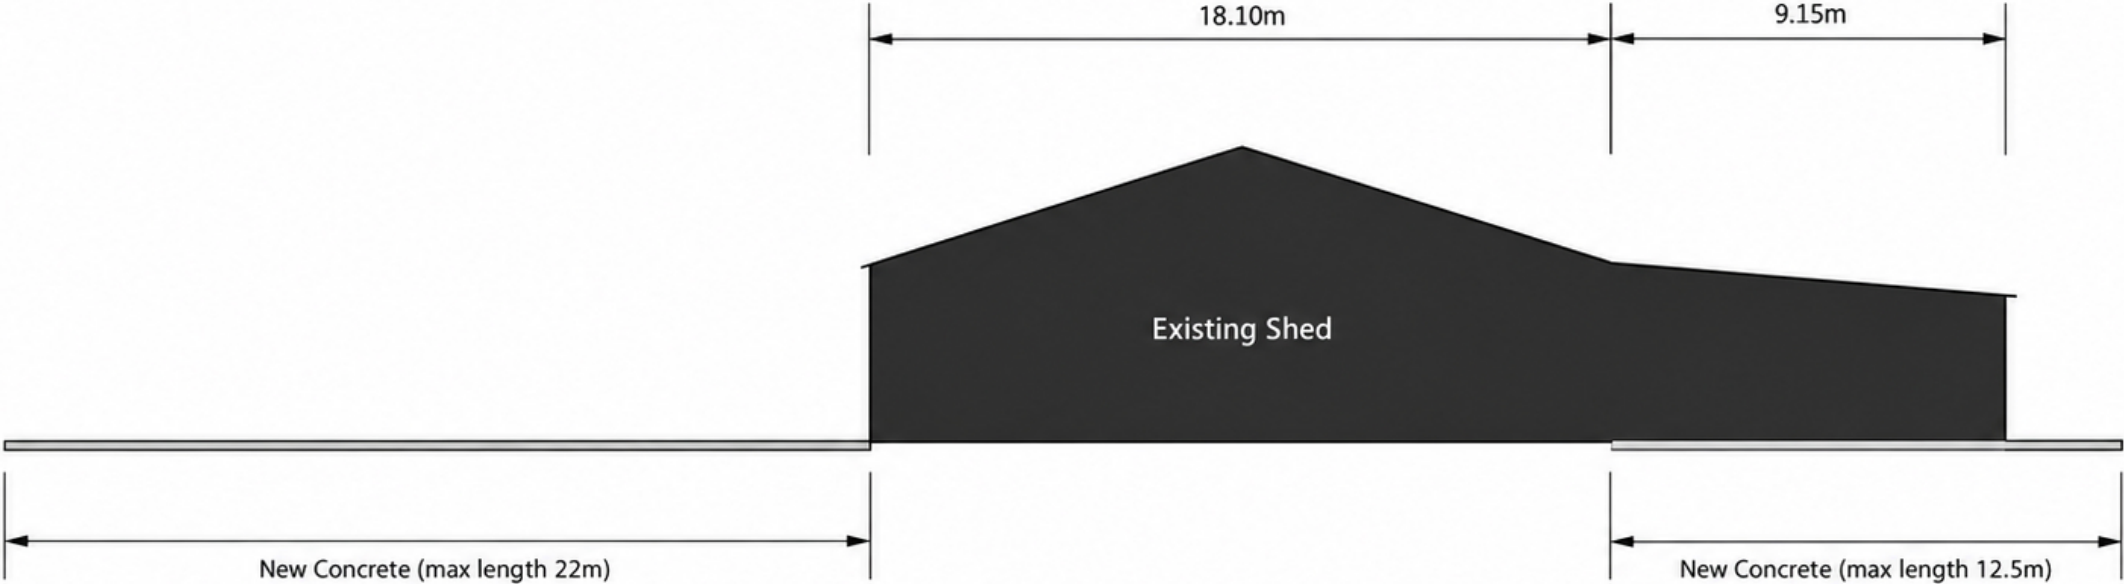


Scale 1:200 @ A3

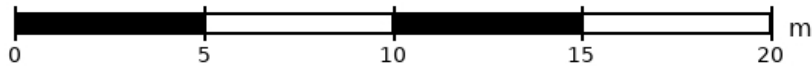

Typical Section Through Concrete Yard

Scale 1:50

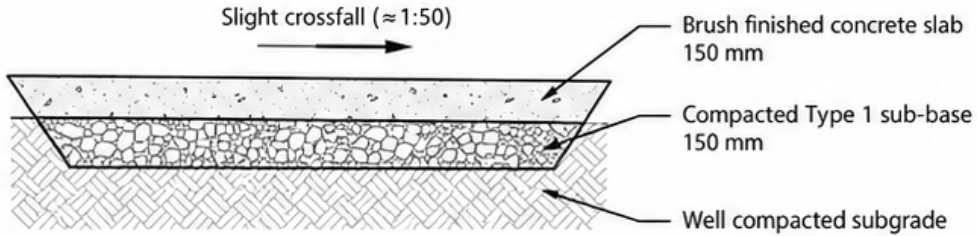

Notes:
1. All dimensions are in metres unless otherwise stated.