
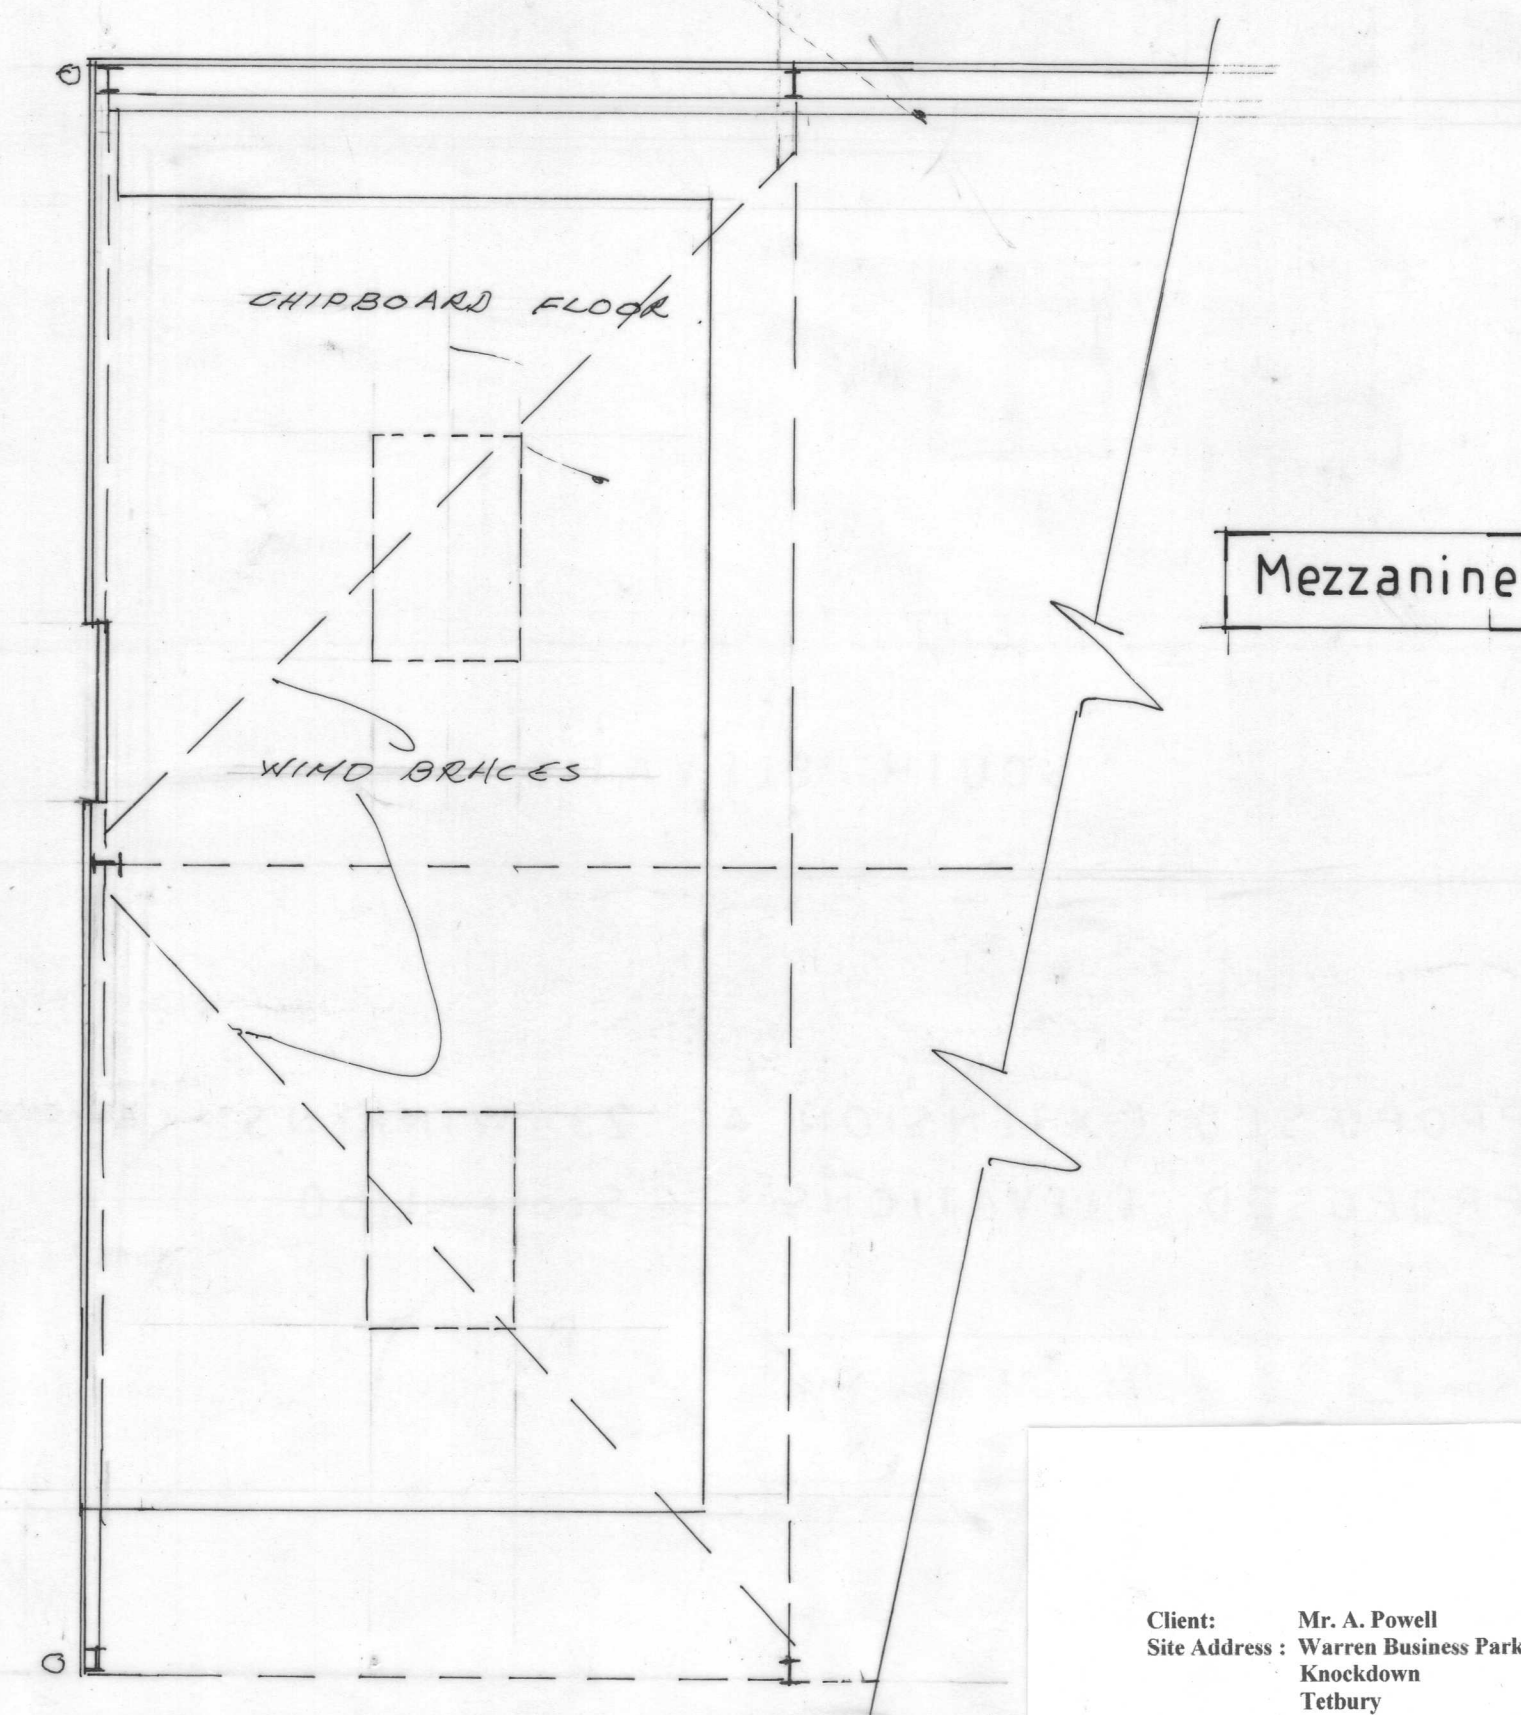
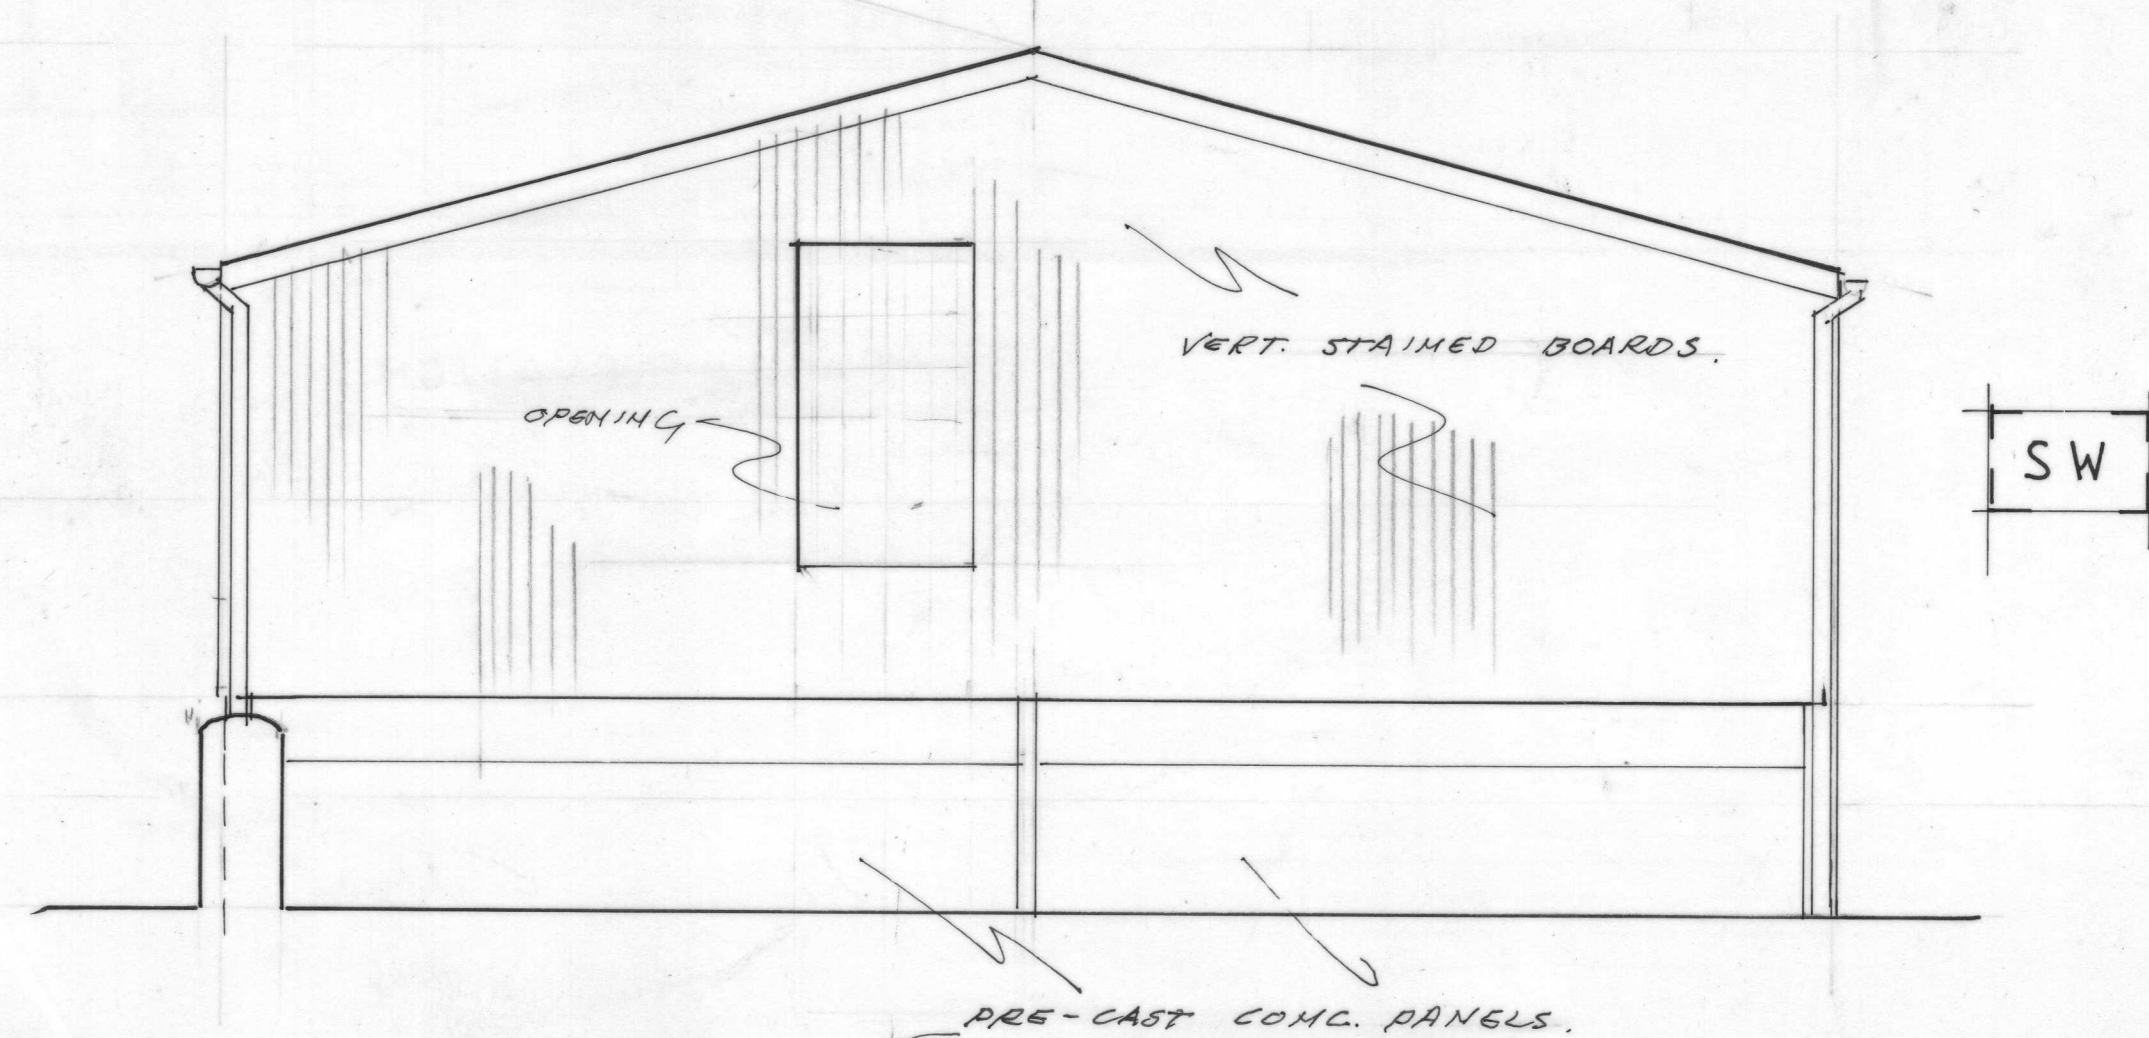
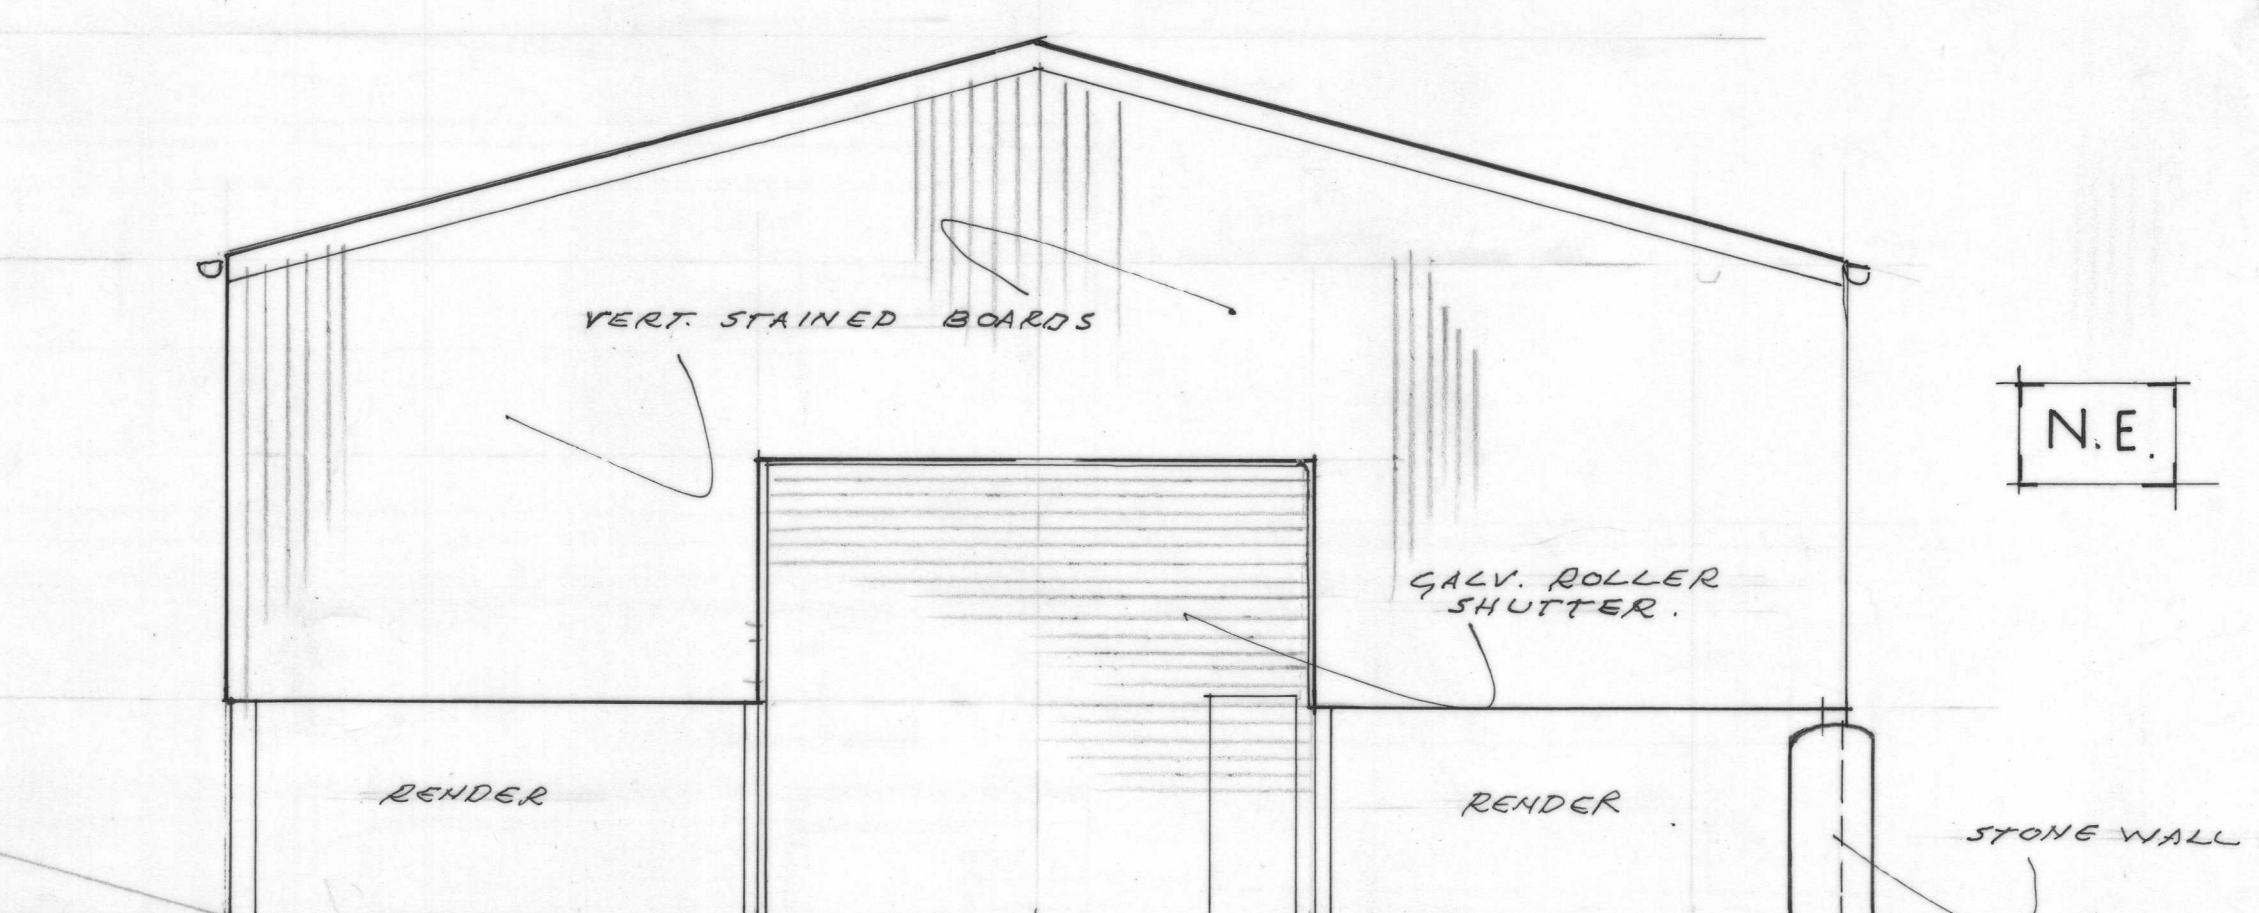
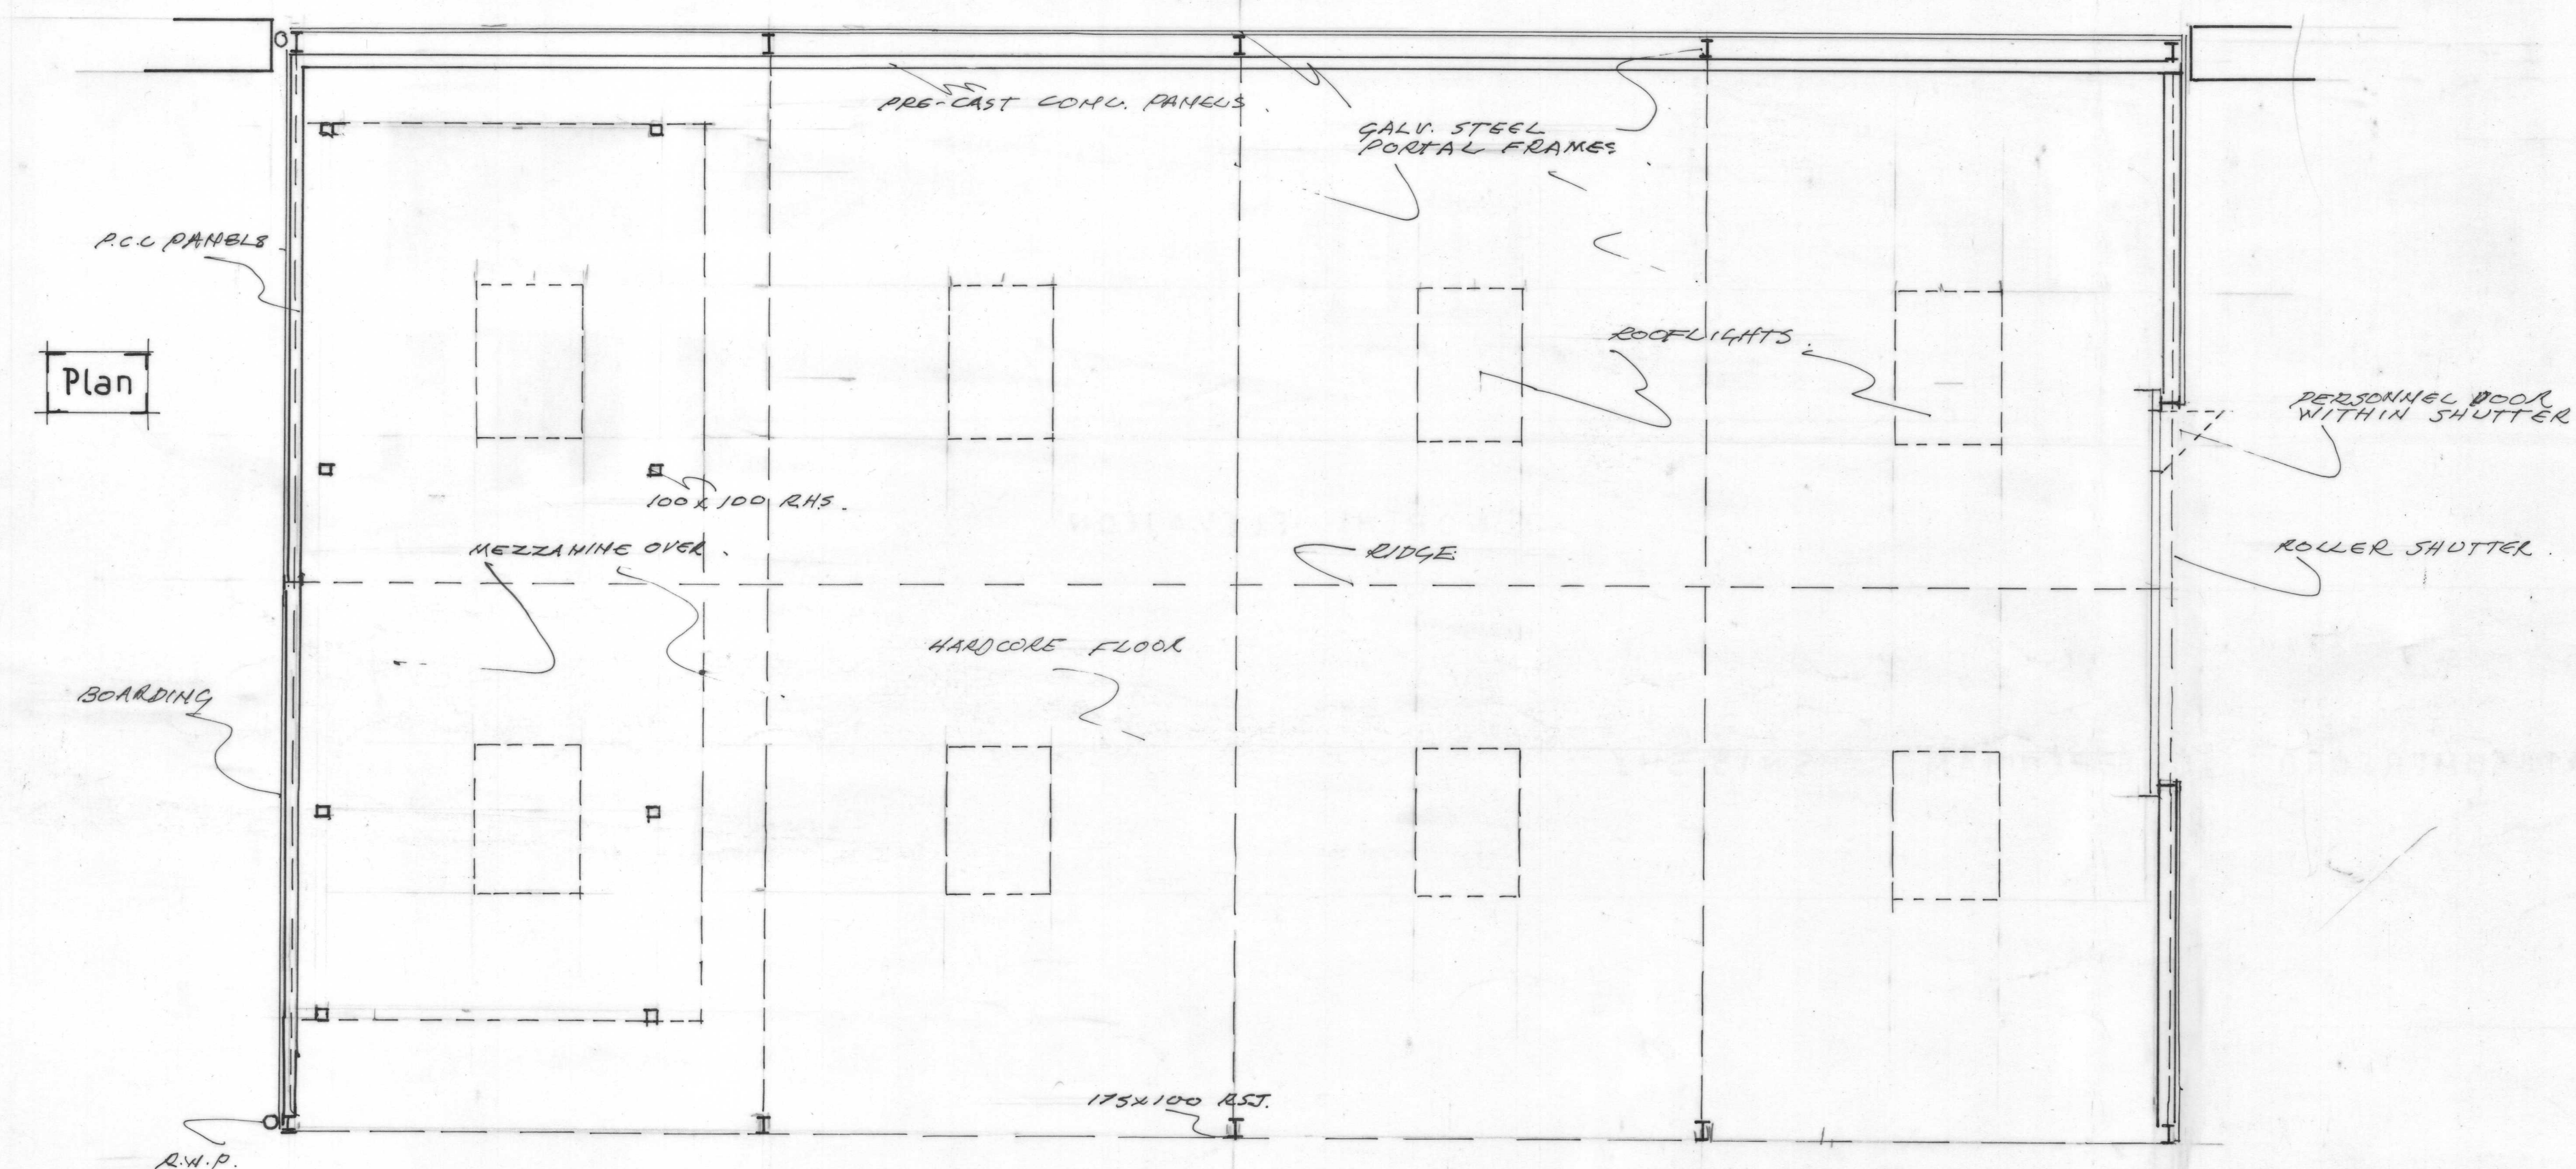
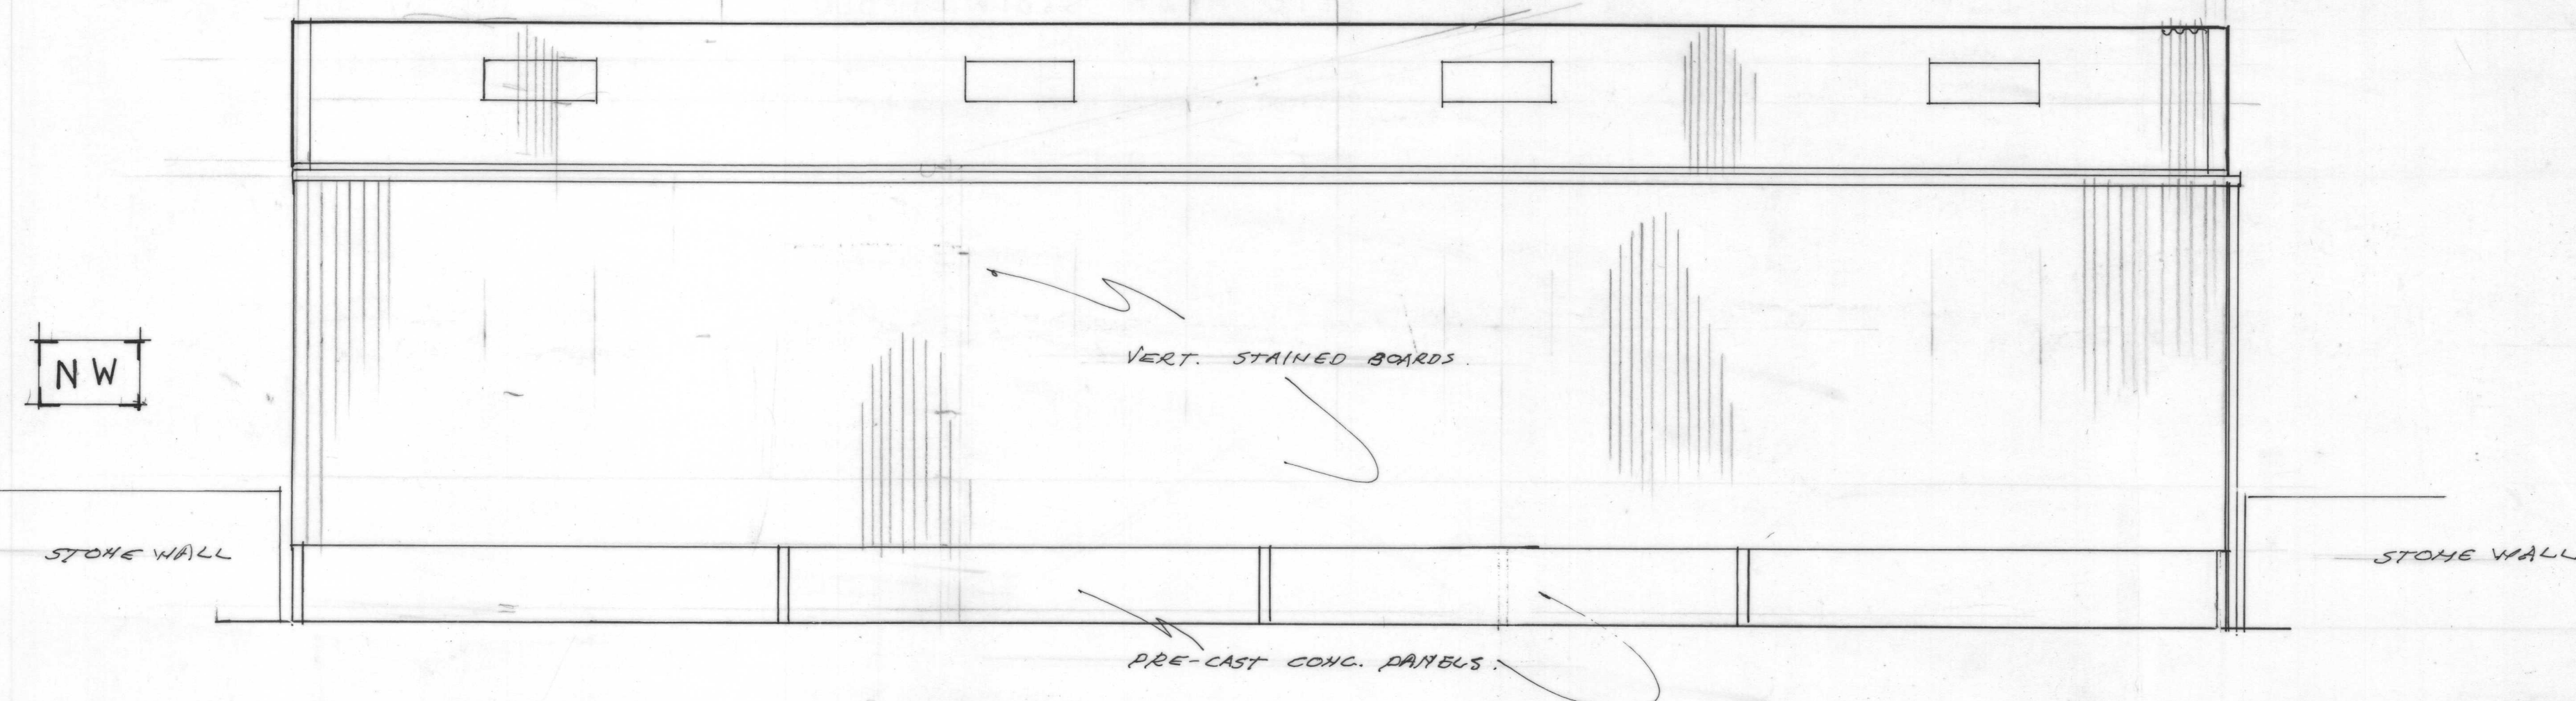


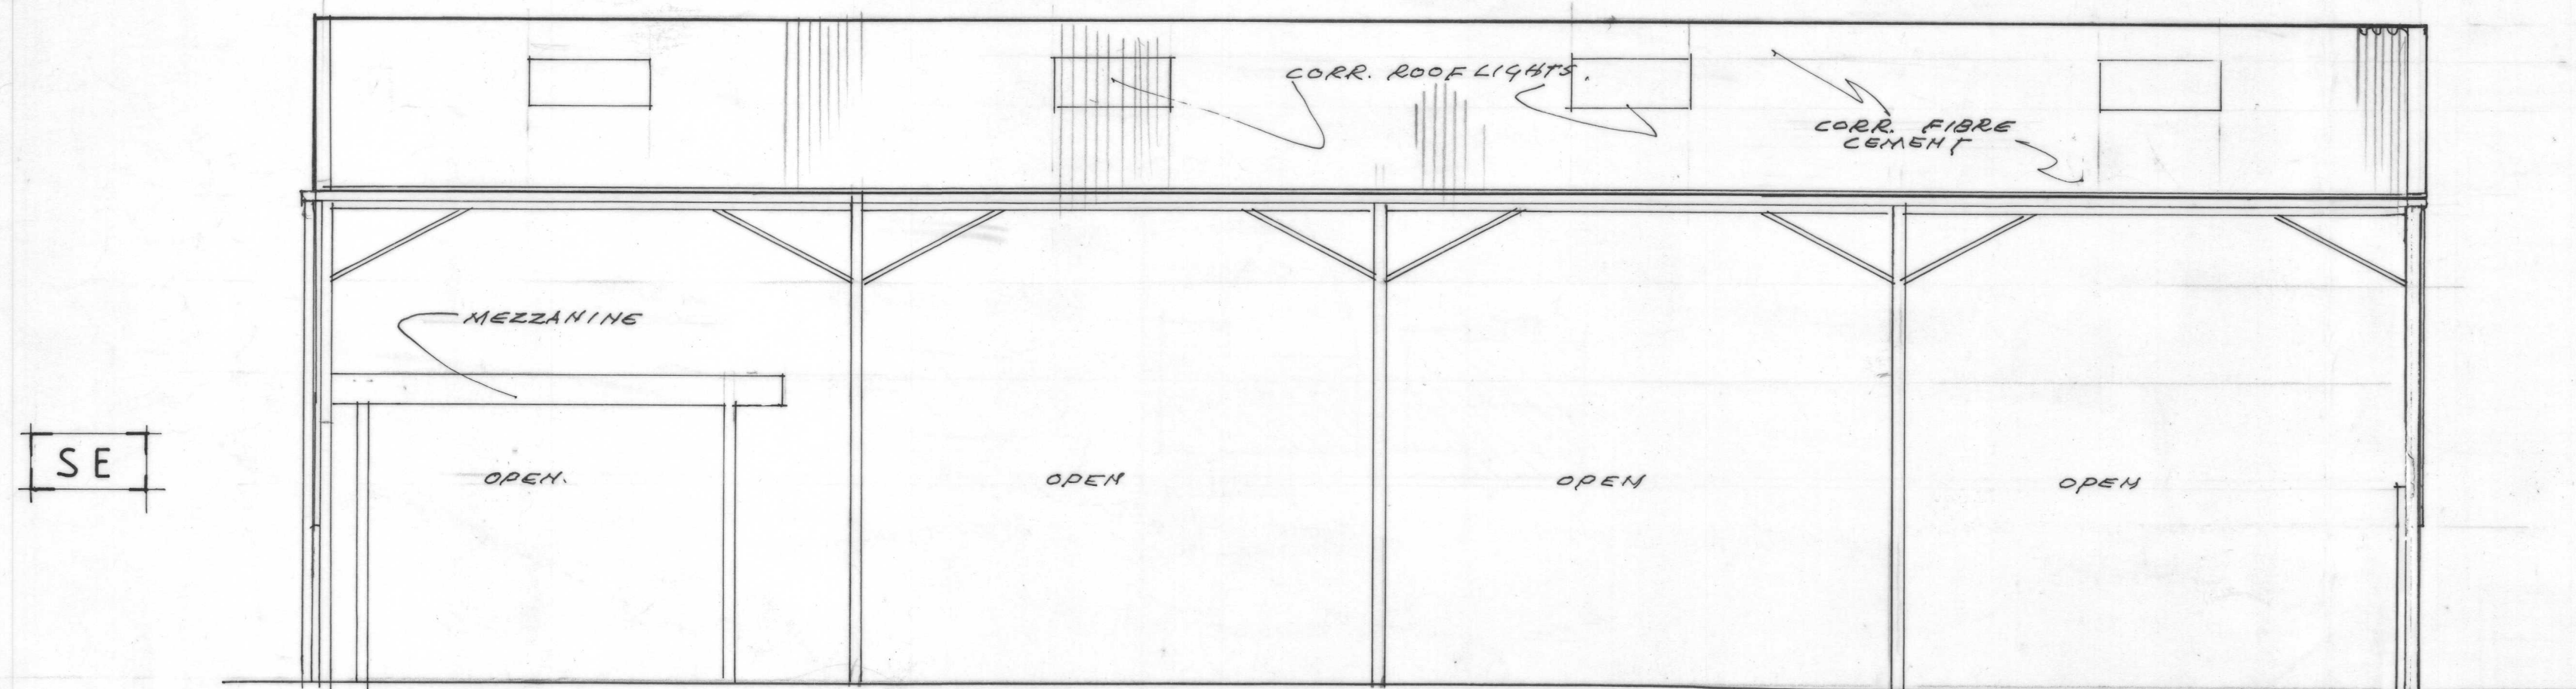

1 0.5 1 2 3 4 5 M.

Client: Mr. A. Powell
Site Address: Warren Business Park
Knockdown
Tetbury
Gloucestershire GL8 8QY
Title: West Barn
Existing Plans & Elevations
Date: February 2025
Scale: 1:50

COLIN COLES F.R.I.C.S.
CHARTERED BUILDING SURVEYOR
SWITHINS
KINGTON LANGLEY,
CHIPPENHAM,
WILTSHIRE SN15 5PA
(01249) 750631
Mobile 07808625288
E-mail: coles.colin@talk21.com