


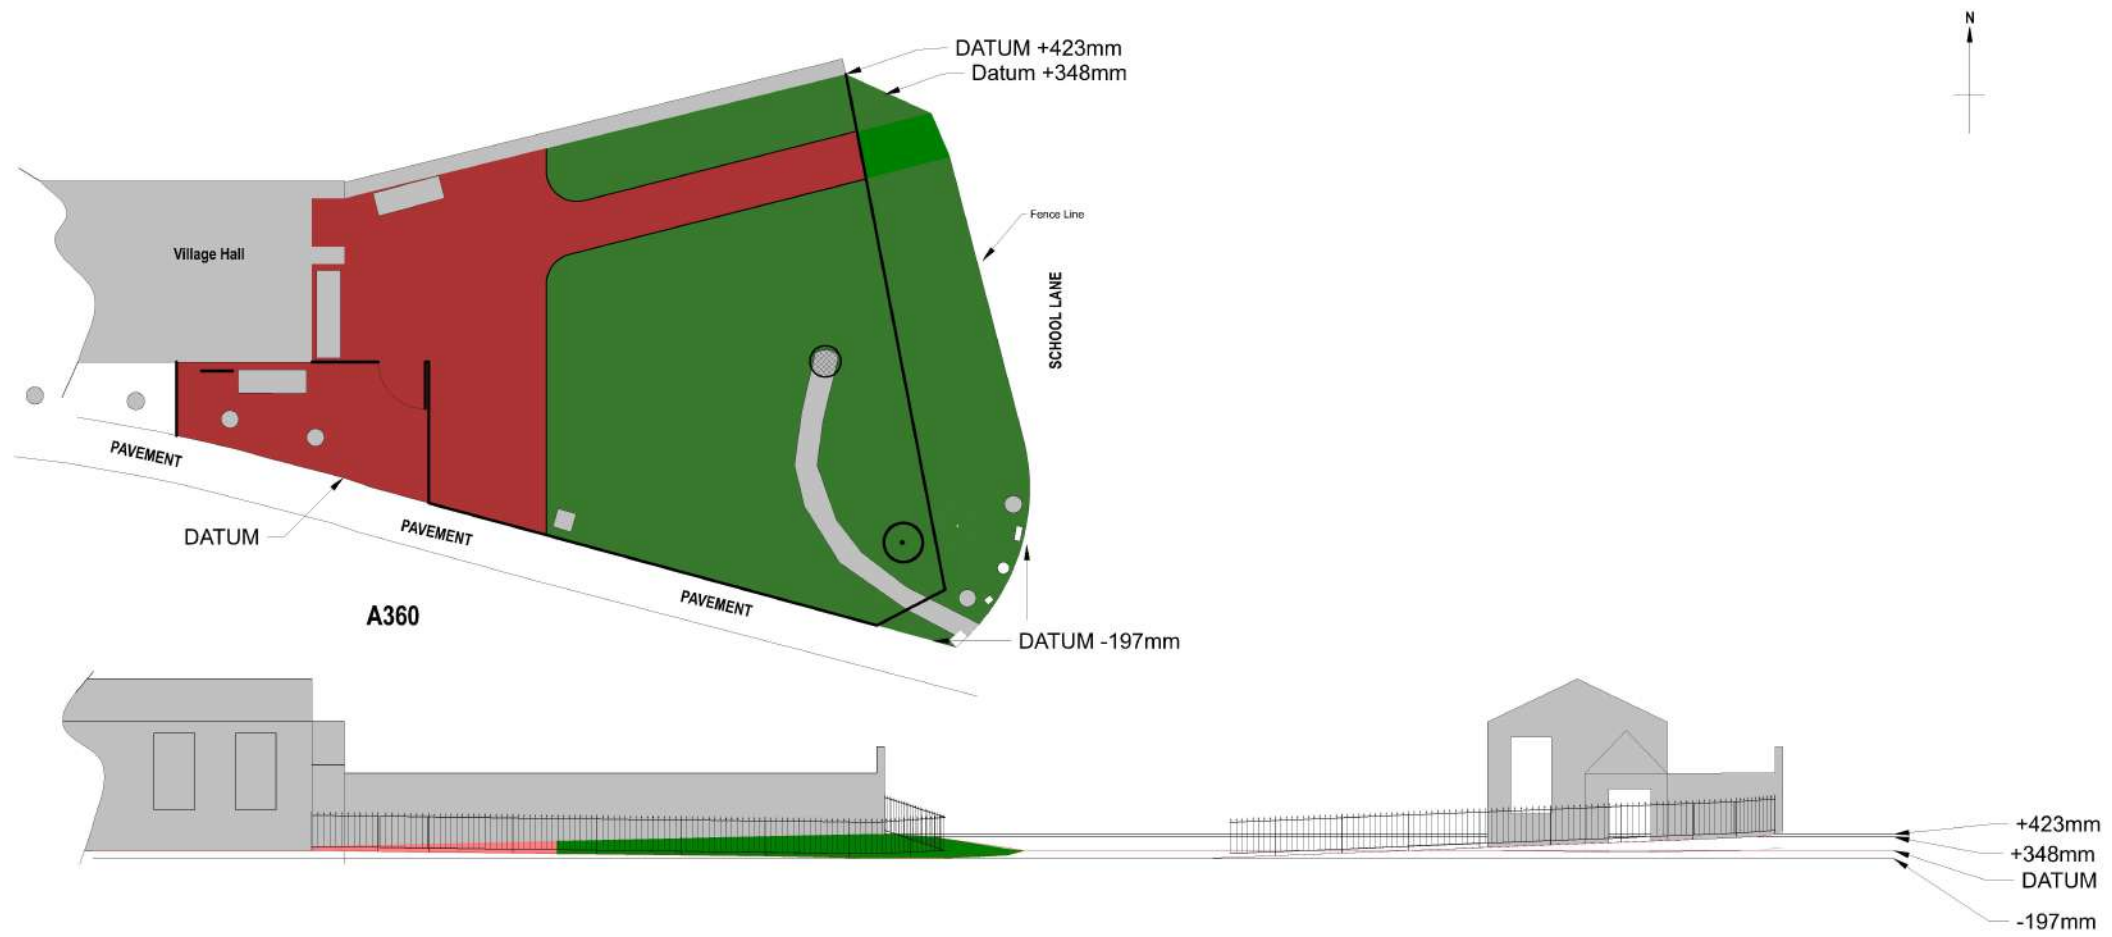

PROJECT TITLE:
PP-14981082
DATE: 1/09/26
SCALE: 1:100 when printed on A2
DESCRIPTION:
Elevations showing railings.
NOTES:
1 Railings topped with 'softened' arrow design similar neighboring property
2 Gate from A360 should open in both directions to allow access for wheelchair users.
3. Railings made to order will 'fit' the slope of the ground and will not be stepped between sections.
4. Black painted finish.
4. Additional 4 saddle stones used in planter shown in Biodiversity Action Plan

