



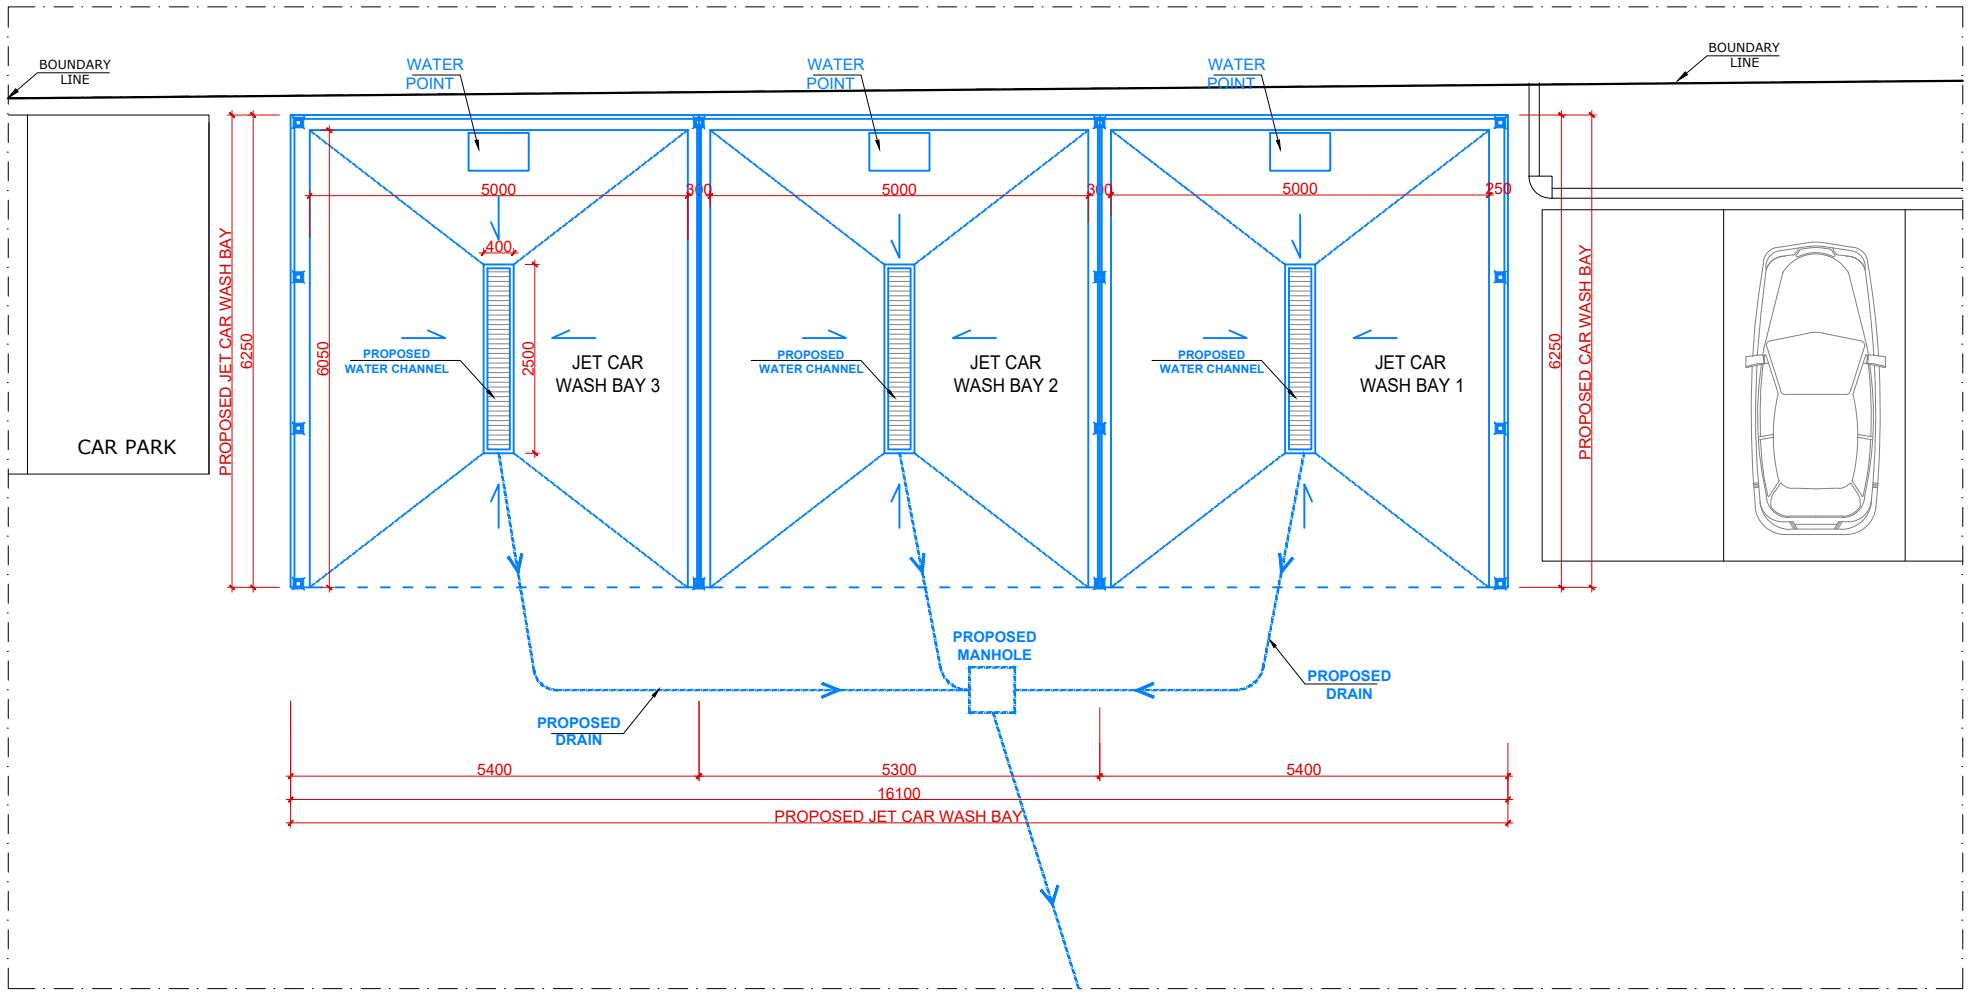


PROPOSED GROUND FLOOR PLAN
PART 1
SCALE: 1/100 @A3


PROPOSED
GROUND FLOOR AREA : 100.60 m²
TOTAL SITE AREA : 4168.80 m²

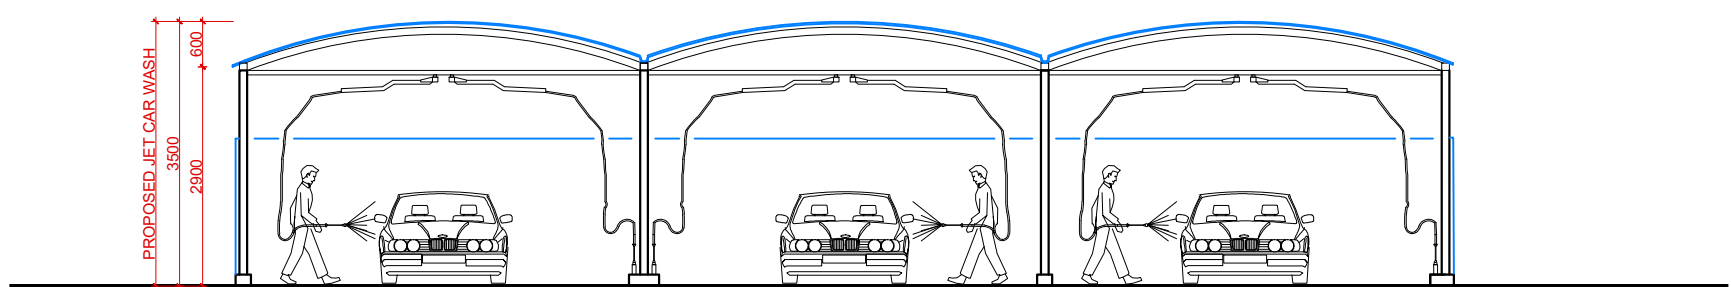

PROPOSED FRONT ELEVATION
SCALE: 1/100 @A3

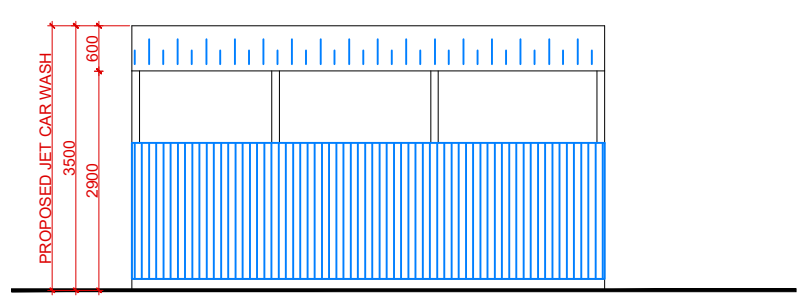

PROPOSED SIDE ELEVATION
SCALE: 1/100 @A3

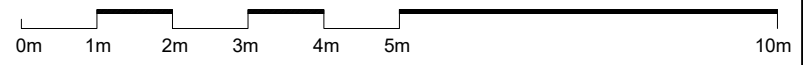

THE CONTENTS OF THIS PLAN INCLUDING THE PRINTED NOTES ARE COPYRIGHT AND REPRODUCTION IN WHOLE OR PART IS NOT PERMITTED WITHOUT PRIOR CONSENT OF ANVA LIMITED ARCHITECTURAL, ENGINEERING AND LICENSING IN WRITING.	SPA RD. SERVICE STATION SPA ROAD WILTSHIRE SN12 7NY	PROPOSED -GROUND FLOOR PLAN PART 1 -ELEVATIONS	SCALE: 1/100 @A3 DATE: SEP. 2026	REF. NO : 060.26/06 DRG BY: A. AY	anva ltd architectural, engineering and licensing P.O. BOX 1827 ILFORD. IG2 7WJ TEL: 020 8586 4401 FAX:020 8586 4401 MOBILE: 077 10942923 / 079 30407212 E-MAIL: info@a-anva.co.uk
--	--	---	--	---	--