


Warren Business Park
Knockdown
GL8

OS MasterMap 1250/2500/10000 scale
Tuesday, December 3, 2024, ID: HMC-01197464
www.themapcentre.com

1:1250 scale print at A3, Centre: 383570 E, 188167 N

©Crown Copyright Ordnance Survey. Licence no. 100018971

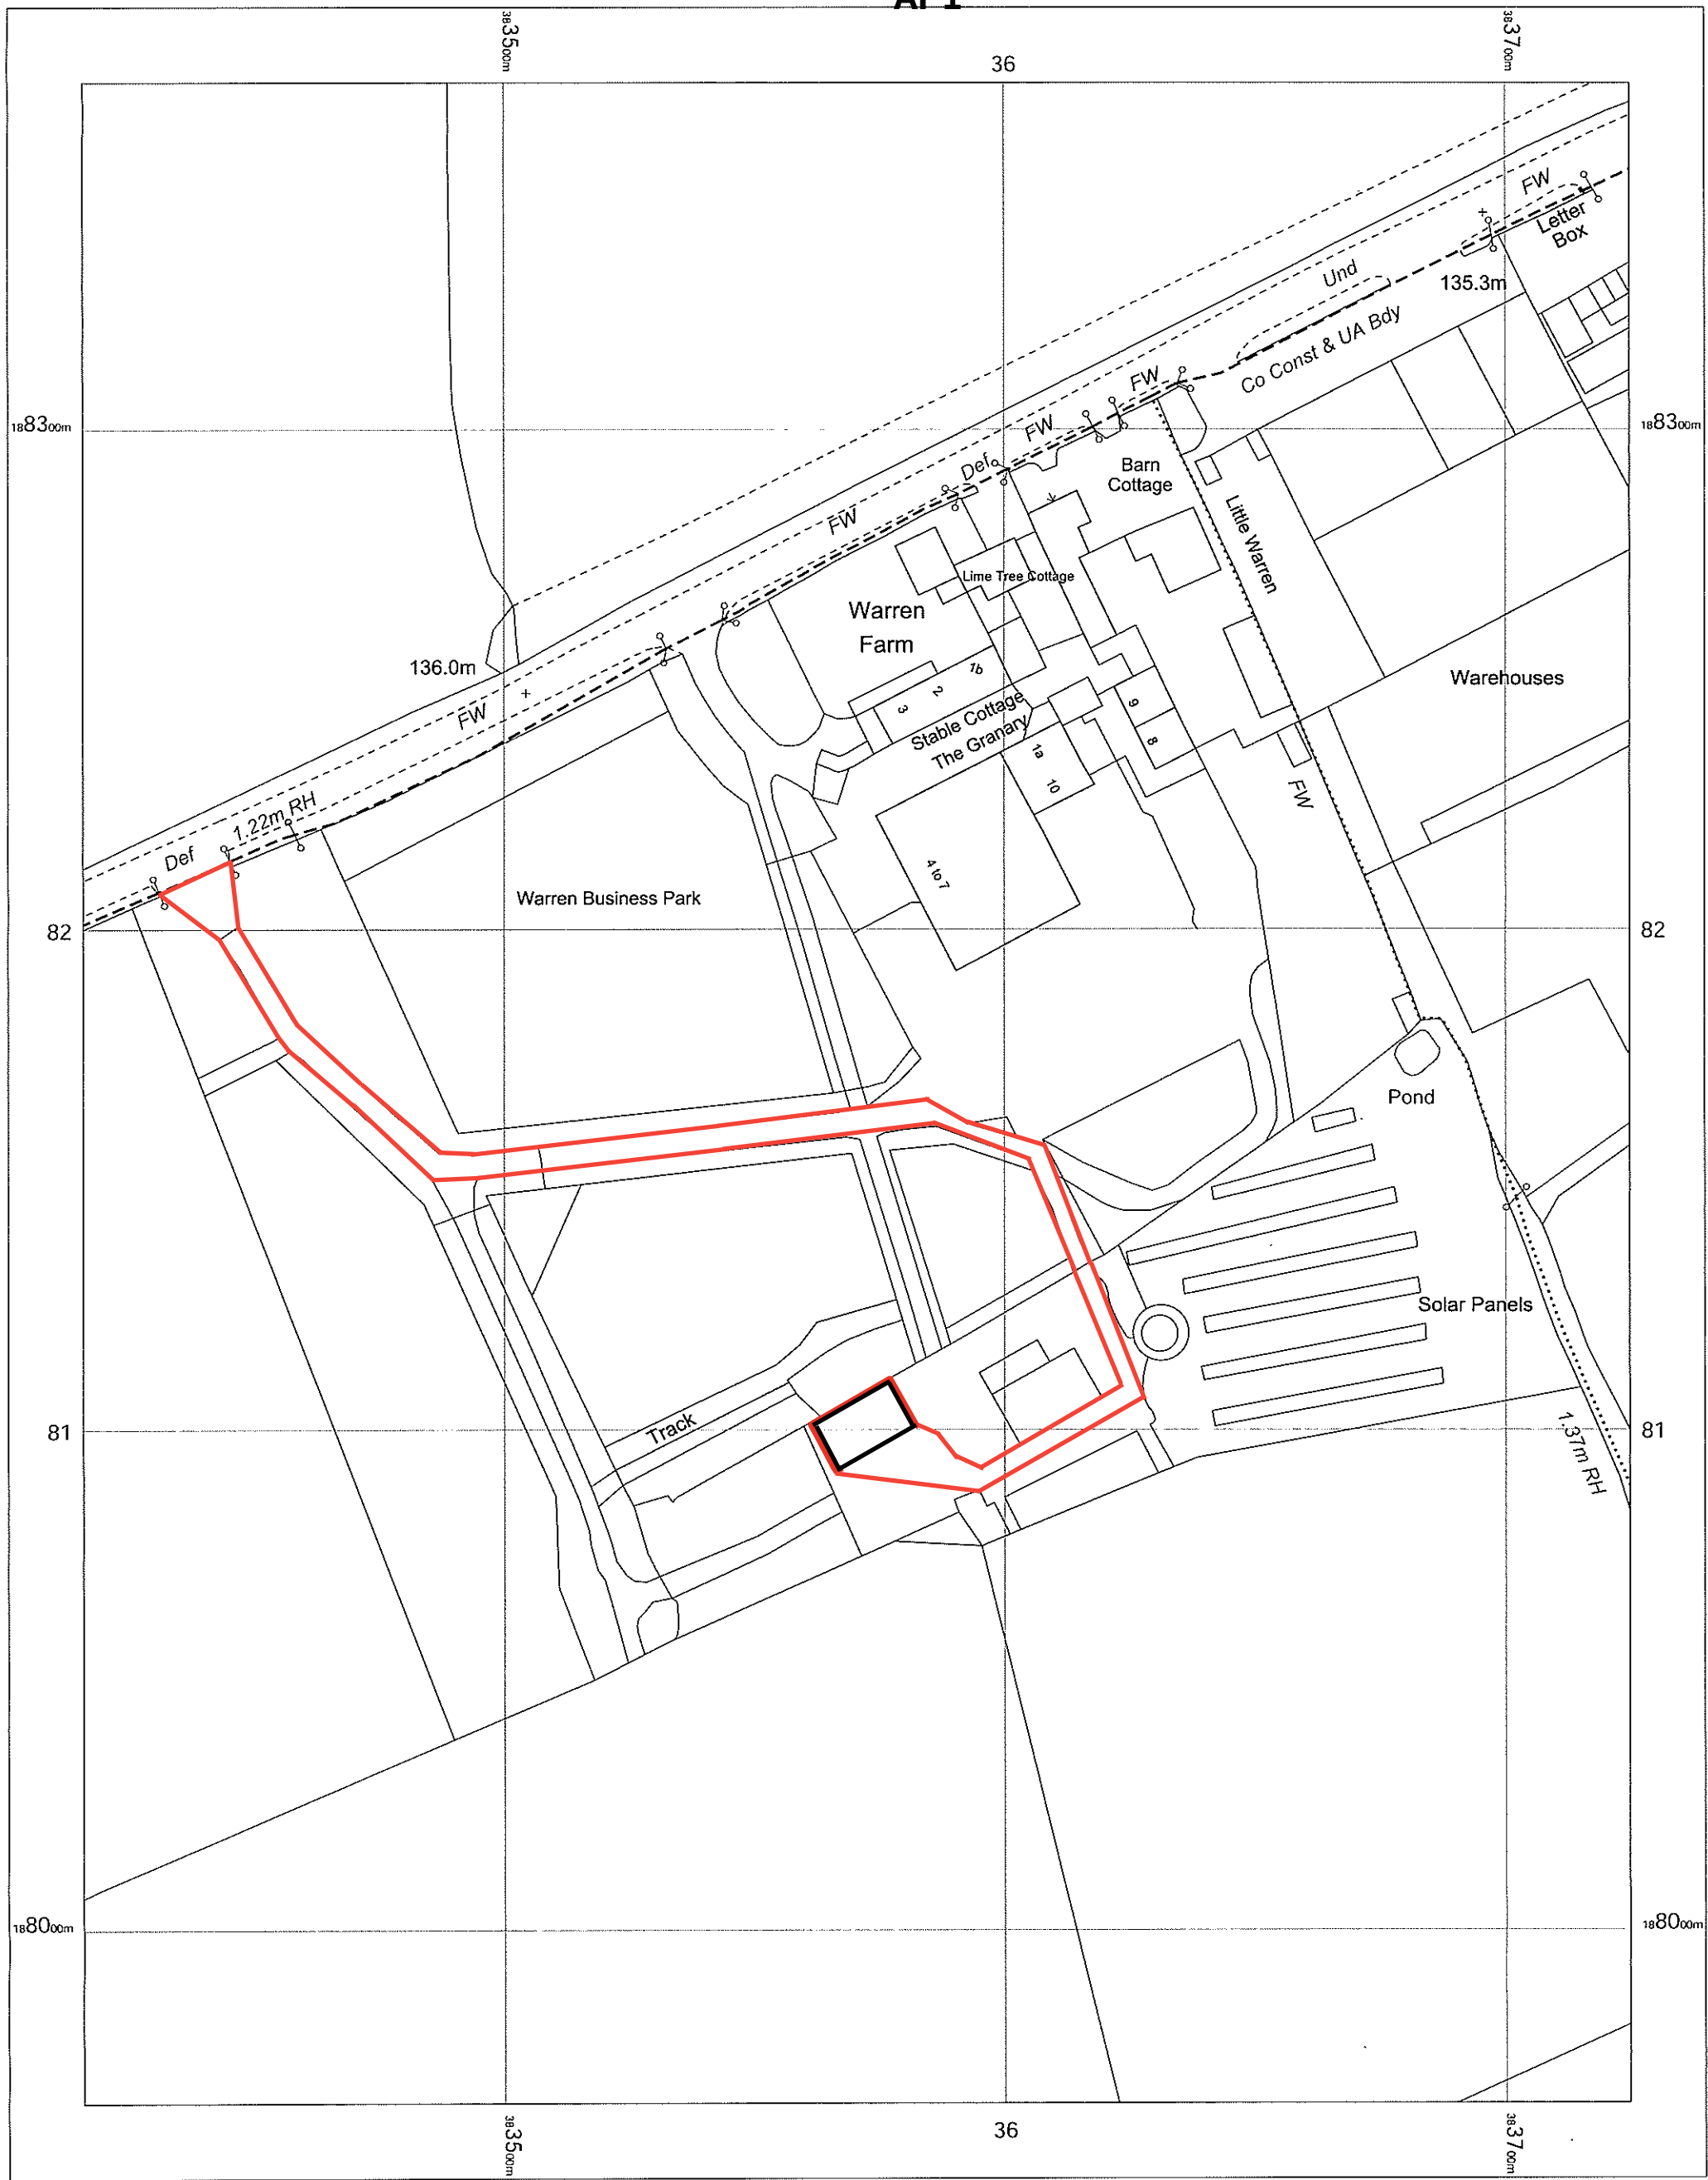

MAIL BOXES ETC.®