
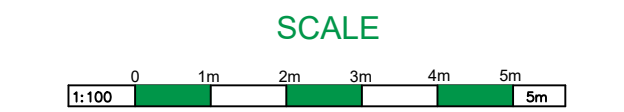
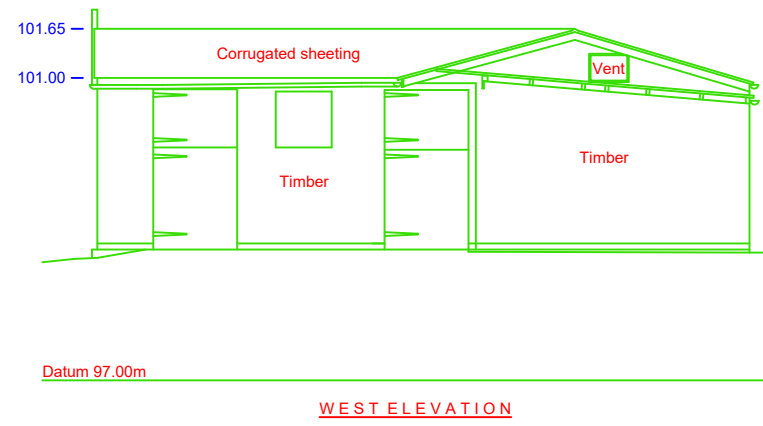
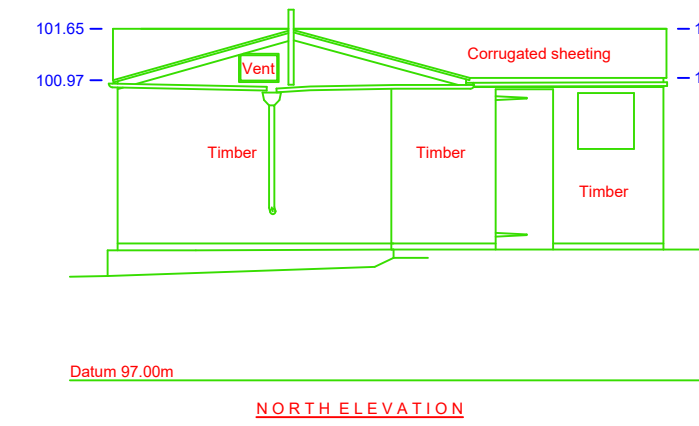
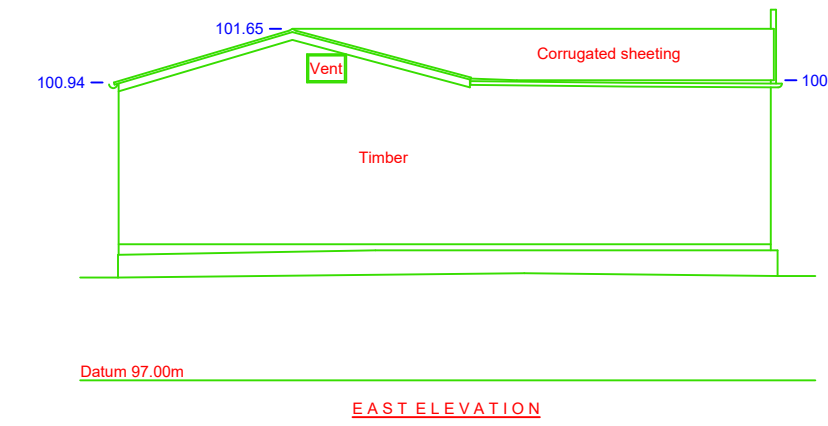
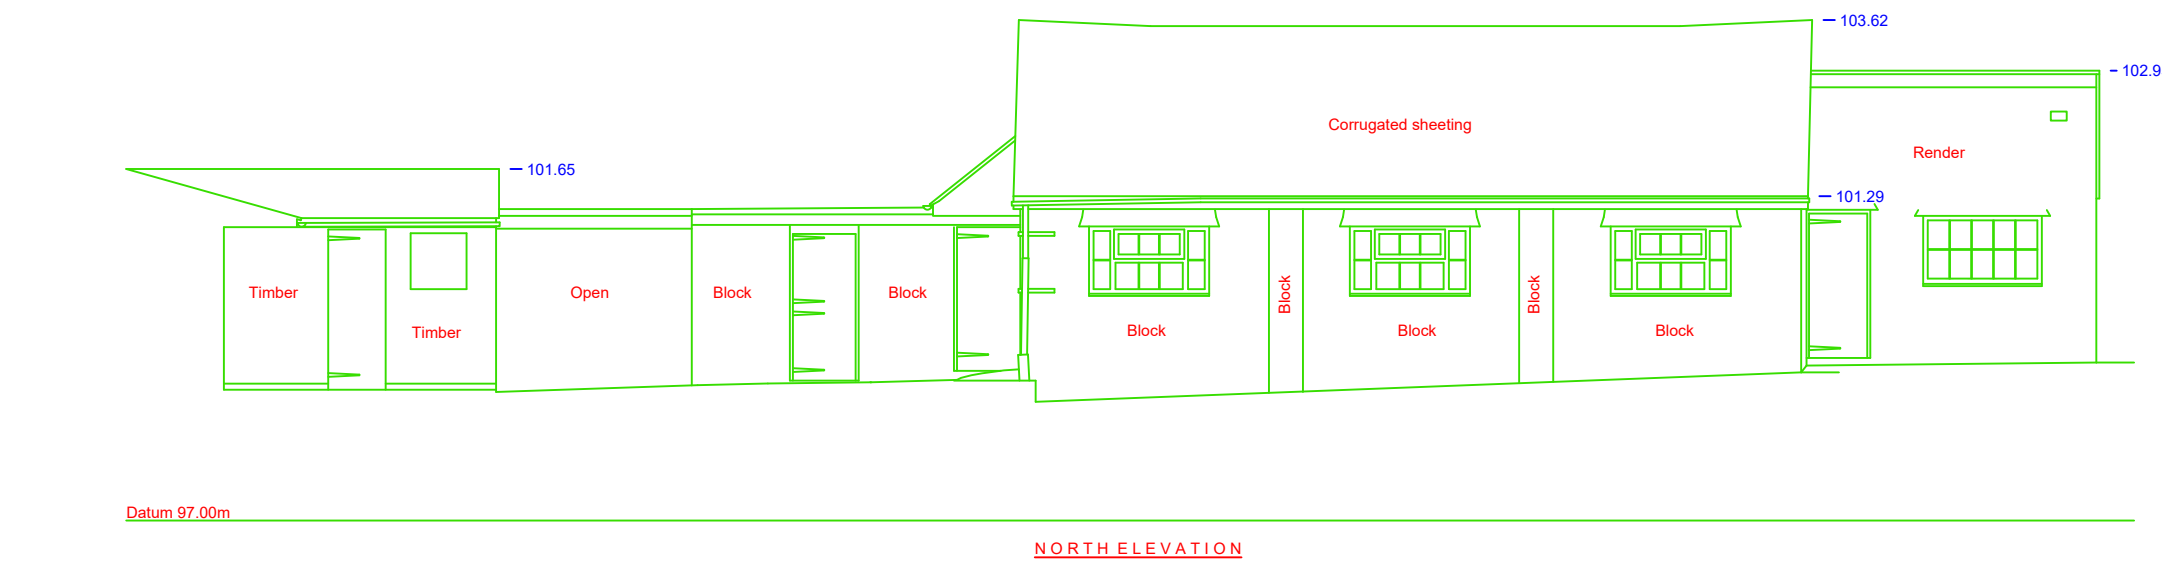
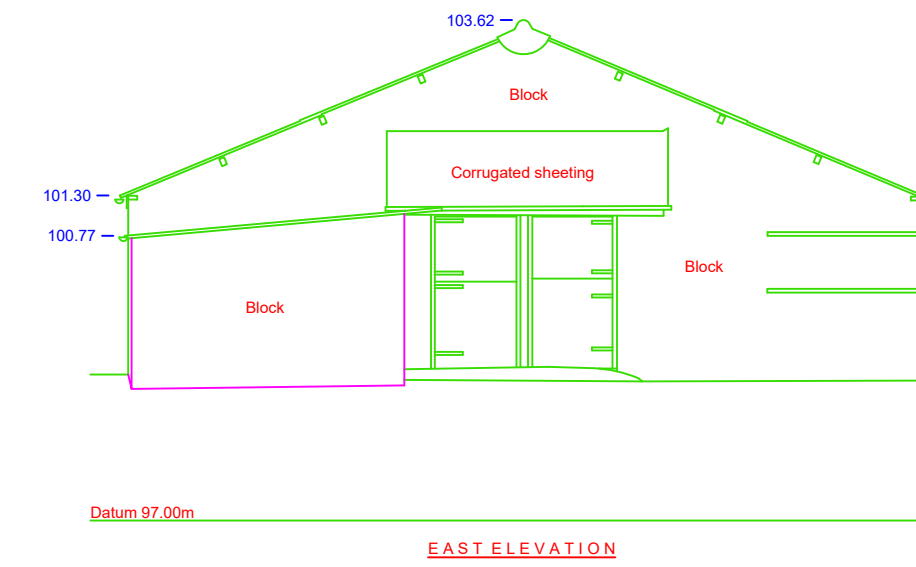
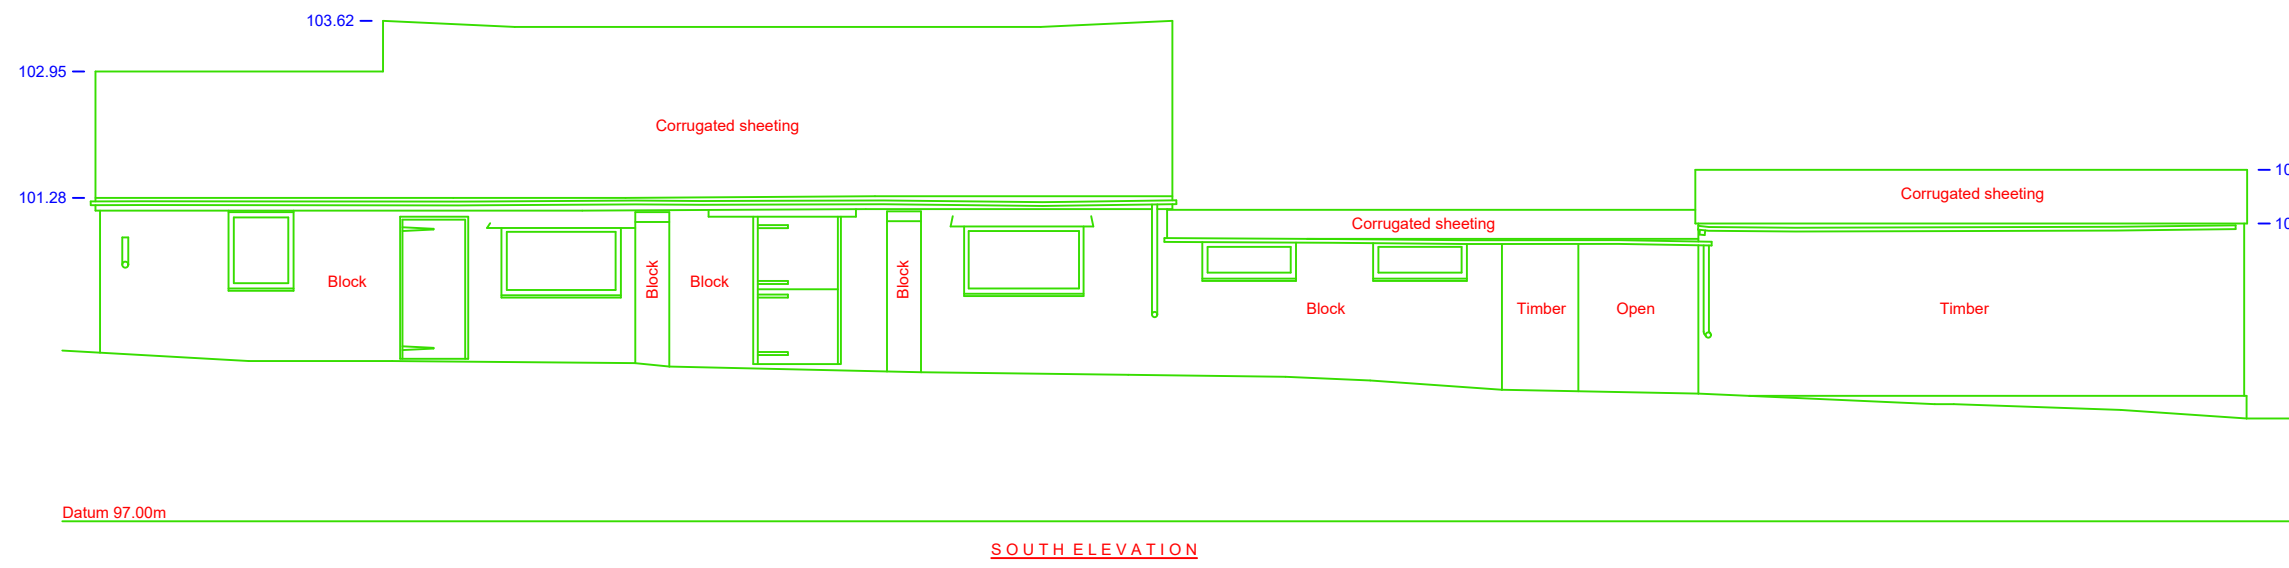
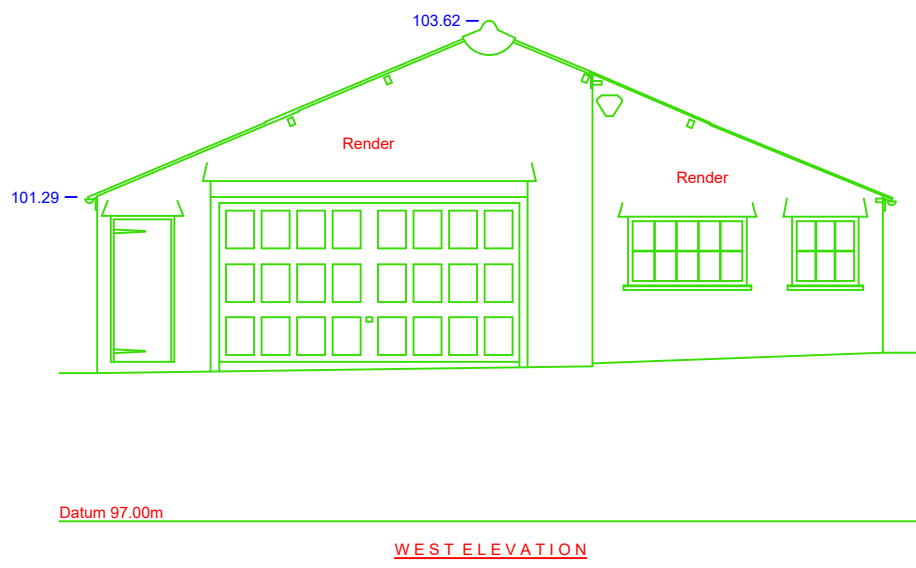


NOTES

ALL LEVELS ARE IN METRES RELATED TO OSGB36(15) DATUM USING LEICA GNSS RECEIVER

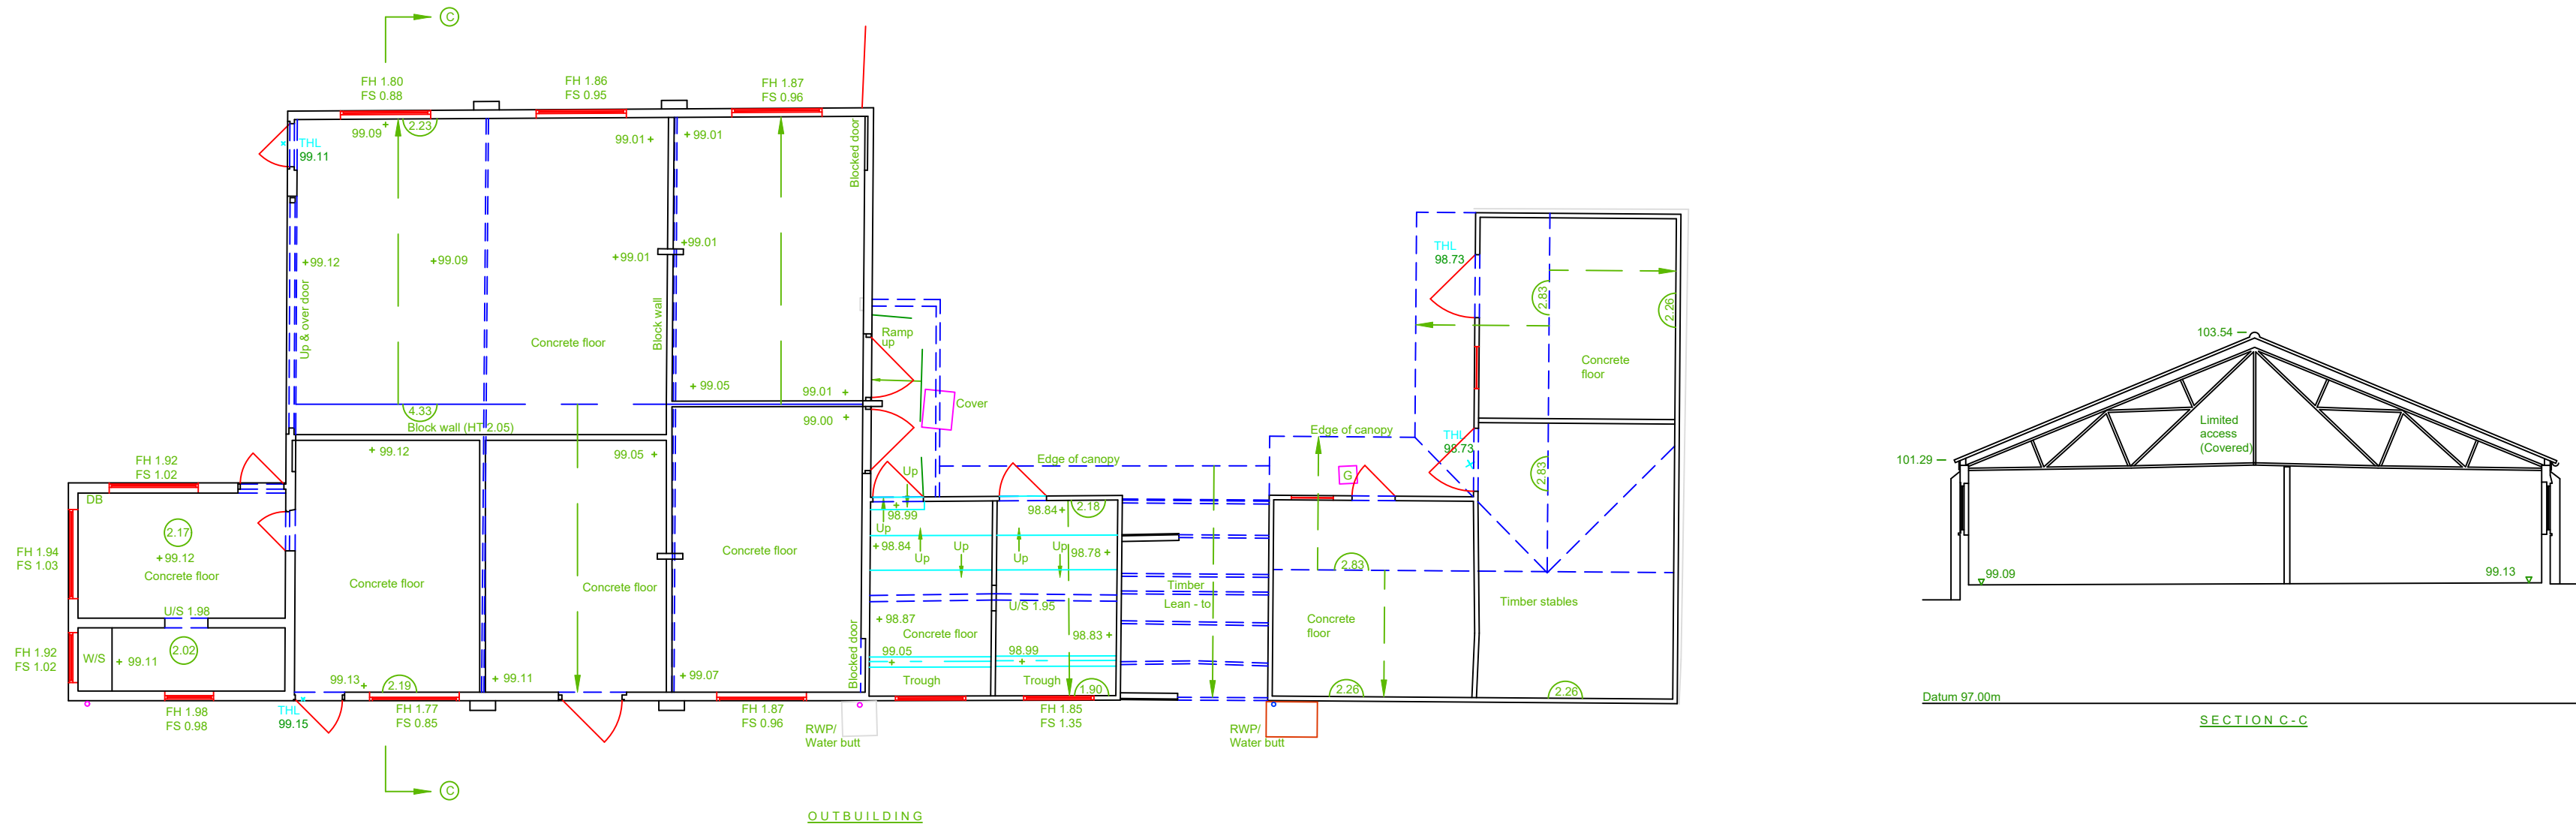

CLIENT: Dan and Annie Ireland c/o Ashleigh Clarke Architects

SITE LOCATION: Lyngrove Cottage
Upper Minety
Malmesbury
SN16 9PY

SURVEYED BY: MS DRAWING TITLE: As existing

DRAWING NO: P-0764-A DATE SURVEYED: 19-03-2024

SCALE: 1:100 @A1 SHEET NO: 3 OF 3