MATERIALS SCHEME



P1. DUTCH CLAY PAVERS
Product: Clay pavers
Colour: Gromo Antica (tbc)
Size: 204 x 50 x 60mm
Supplier: https://www.londonstone.co.uk



P2. NATURAL STONE PAVING
Product: Limestone paving sawn edge
Colour: Kota brown
Size: 600 x 900mm
Supplier: https://www.stoneworld.co.uk



P3. WALL
Product: Cotswold stone - coursed
Coping:
Perimeter wall : Cock and Hen or coping stone
Internal garden walls: Flat coping stone
Sawn stone or Reconstituted cast to be confirmed



P4. CONCRETE PAVING
Product: Concrete
Colour: Buff
Supplier: Landscaper supplied




P5. SELF BIND GRAVEL
Product: Local self binding path gravel
Colour: Buff
Size: Dust to 10mm
Supplier: https://www.hickmanlandscapes.co.uk



P6. GRANITE SETTS
Product: Granite setts
Colour: Mid Grey
Size: 100 x 100 x 100mm
Supplier: https://www.stoneworld.co.uk



K1. METAL EDGING
Product: Everedge OR mild steel
Colour: Brown
Size: 100mm height
Supplier: https://www.everedge.co.uk

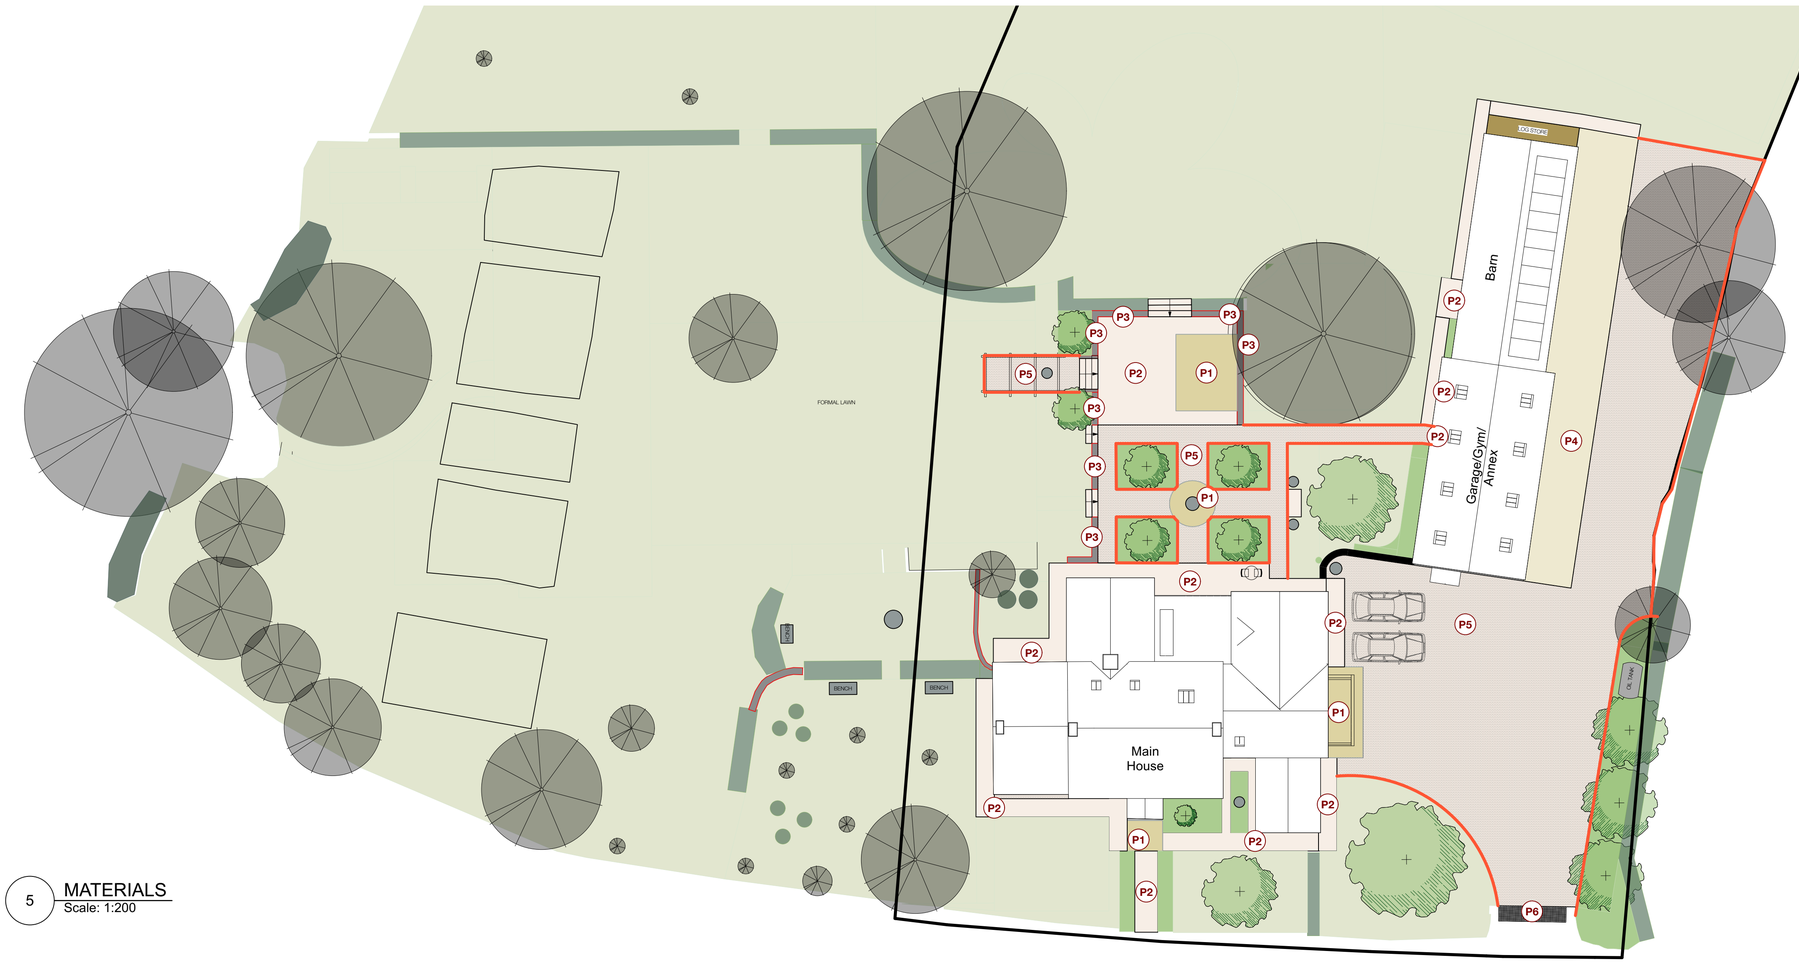

5 MATERIALS
Scale: 1:200

0 5 10 15 M

TREE TO BE REMOVED

EXISTING TREE RETAINED

PROPOSED TREE

P1 DUTCH CLAY PAVERS

P2 NATURAL STONE PAVING

P3 WALL

P4 CONCRETE

P5 SELF BIND GRAVEL

LAWN

PLANTING

HEDGING

WILDFLOWER PLANTING

E1 METAL EDGING

Do not scale off this drawing. This drawing is to be read with all other contract documents. Any discrepancies are to be reported to the Landscape Designer. At construction status this drawing remains design intent only. All information to be checked by contractor for design accuracy and fit. Drawings are subject to statutory approvals and site surveys.

REVISIONS

REV	Description
0.14	Issued for consultation

susan dunstall
landscape & garden design

DOGGETTS CHARLBURY OXFORDSHIRE OX7 3PH
m: +44 (0) 7879 842934
e: susan@susandunstall.com
www.susandunstall.com

PROJECT	REFERENCE
LYNGROVE COTTAGE UPPER MINETY SN16 9PY	SD/713/2.5
DRAWING TITLE: MATERIALS	DATE: 21.09.2026

A1