


Ordnance Survey (c) Crown Copyright 2018. All rights reserved. Licence number 100022432

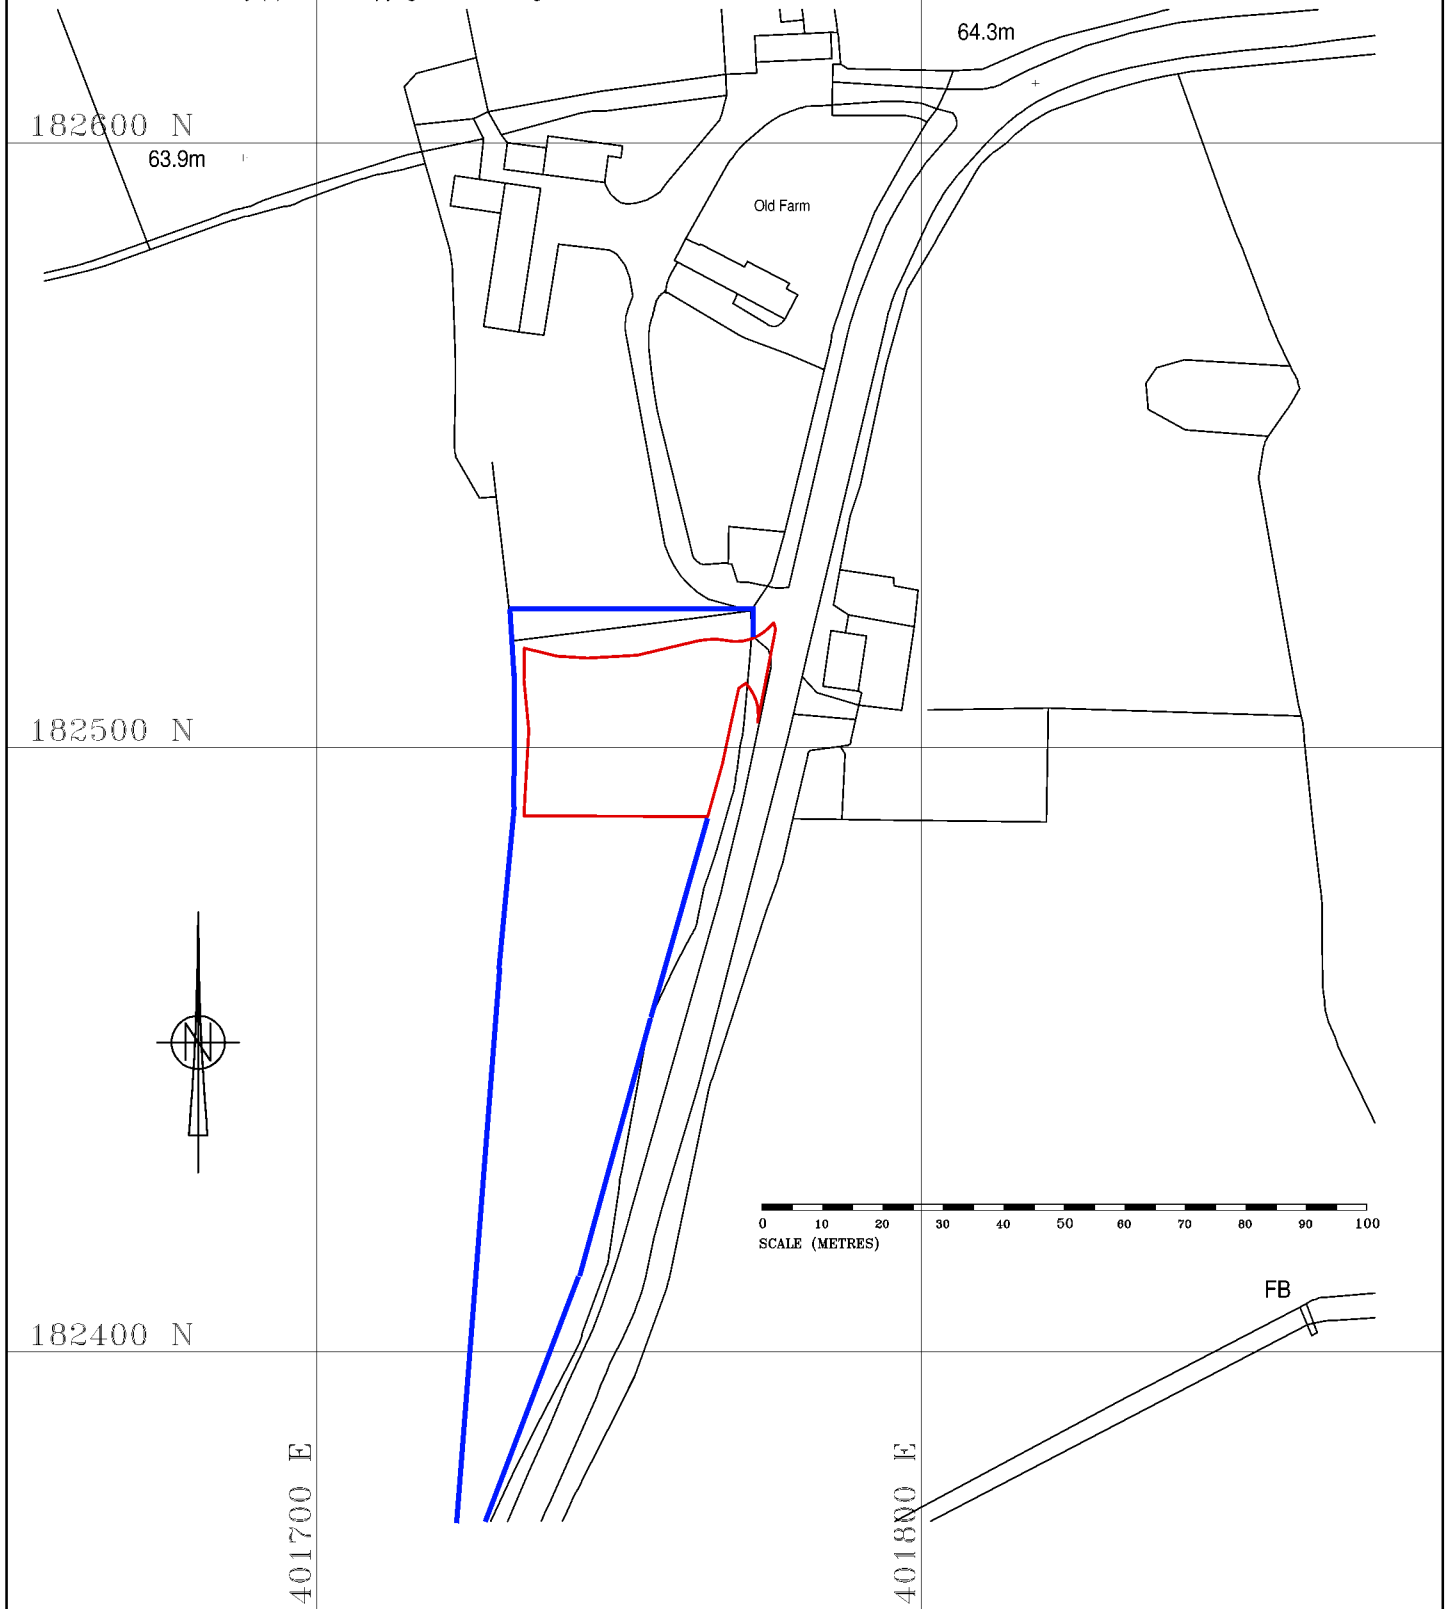

RUXTON
SURVEYS

www.ruxtonsurveys.co.uk
enquiries@ruxtonsurveys.com

LOCATION:

**LAND SOUTH OF OLD FARM
GRITTENHAM
CHIPPENHAM
SN15 4JY**

CLIENT:

MR J WINTER

DRAWING TITLE:

SITE LOCATION PLAN

SCALE:

1 to 1250

DATE:

AUGUST 2018

SHEET SIZE:

A4

DRAWING NUMBER:

18070/04

DRAWN BY:

N.R.