

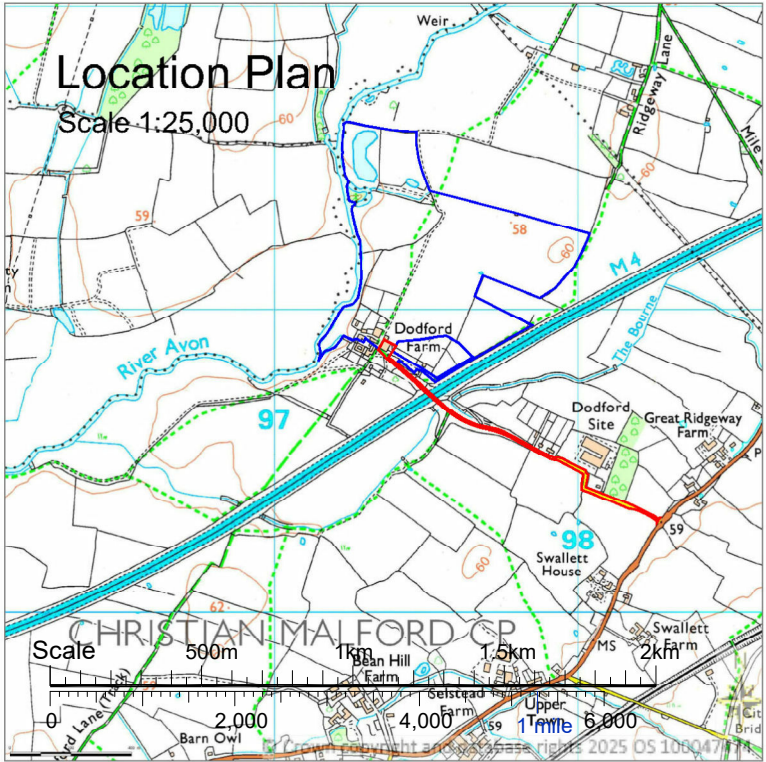


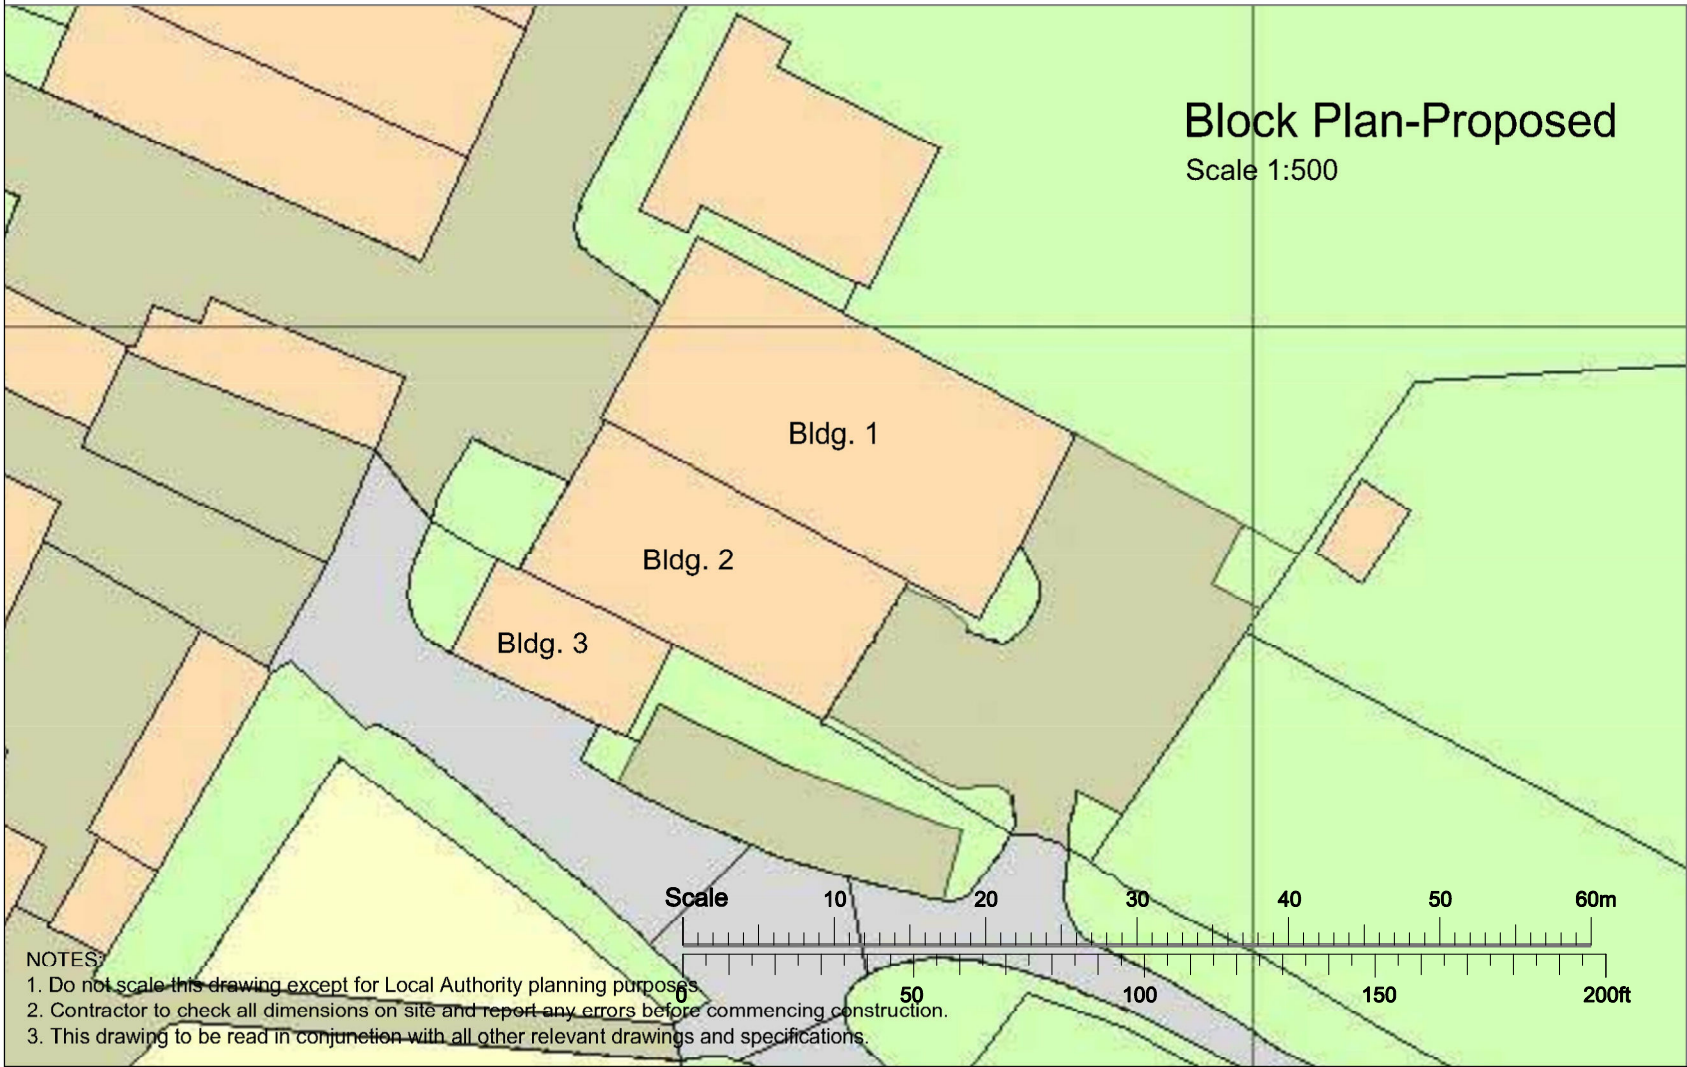

|   |                          |
|---|--------------------------|
| Title: <b>Location + Block Plans</b>   |                          |
| Drg. No.:<br><b>DF 1-1</b>   | Filename:<br><b>DF-1</b> |
| Issued for:<br><b>Planning</b>   | Date:<br><b>13.01.25</b> |
| Scale: <b>1:500/<br/>1250@A3</b>   | Drawn by:<br><b>cdfb</b> |
| Client:<br><b>Mr &amp; Mrs Jon Ewart</b>   |                          |
| <b>Dodford Farm<br/>Dodford Lane<br/>Chippenham<br/>SN15 4DE</b>                                                                                             |                          |
| Journeyman Draughting + Design<br>33 Lyefield Rd. West<br>Cheltenham<br>Glos. GL53 8EZ<br>T: 01242 524206<br>M: 07811 739727<br>E:charlesboard@hotmail.co.uk |                          |

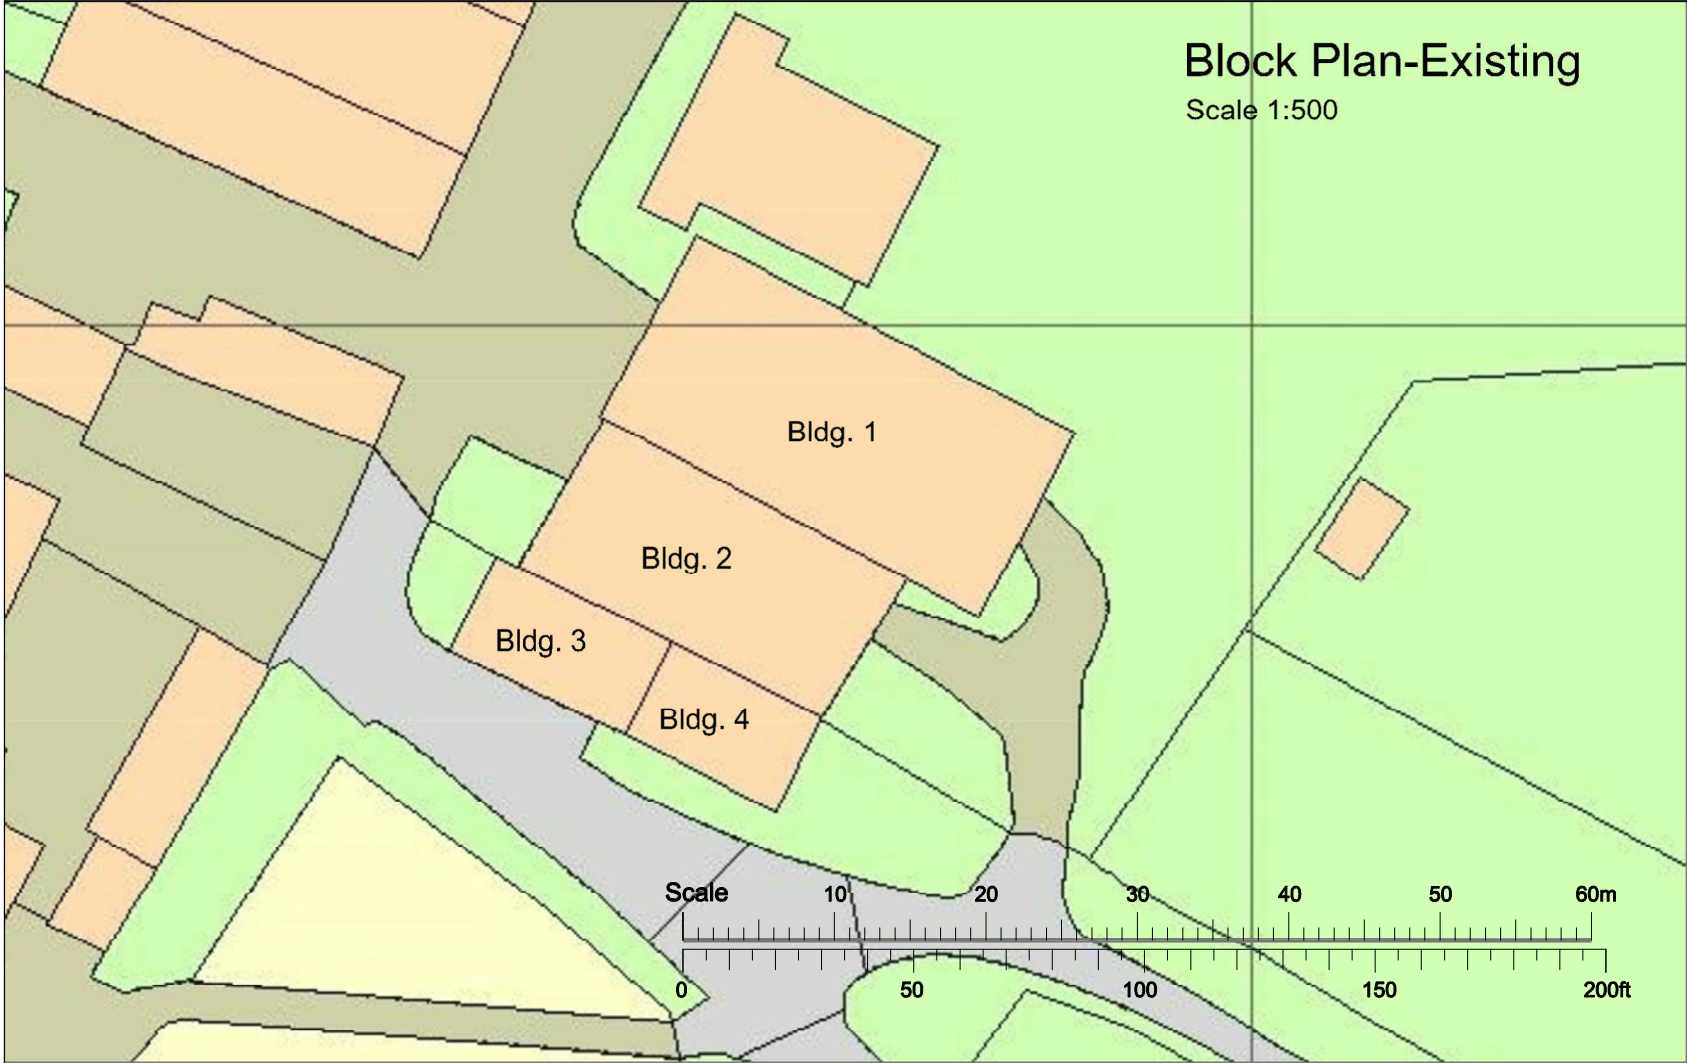