


Proposed Residential Development , Land adj.
Filands Farm

1. This drawing and content is copyright © of coombes : everitt architects limited and should not be copied without their prior written consent.
2. For construction purposes only, do not scale drawing. All dimensions to be checked on site prior to construction and any discrepancies reported to contract administrator.
3. Do not use this drawing for setting out unless drawing specifically indicates setting out points.
4. Engineering information is indicative only and should be taken from structural engineers design.



G I F A
Development Area:
Dwellings - 877m²
Garages - 53m²
Total - 930m²

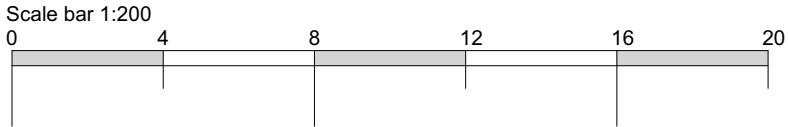

Rev	Initial	Description / Amendment	Date
Drawing title: Proposed Site Layout Plan			
Project: Proposed Residential Development Land adj. Filands Farm, Filands, Malmesbury, SN16 9JN			
Scale: As Shown: 1:200 @ A1			
Date: 28.11.2025			
Client: Mr M Smith			
Drawn by: LN			
Drawing No: 25.20.010.PL004B			

coombes : everitt architects limited
105-107
Bath Road
Cheltenham
Gloucestershire
GL53 7LE
t: 01242 807727
e: info@ce-architects.co.uk
www.ce-architects.co.uk

RIBA
Chartered Practice

coombes : everitt architects