

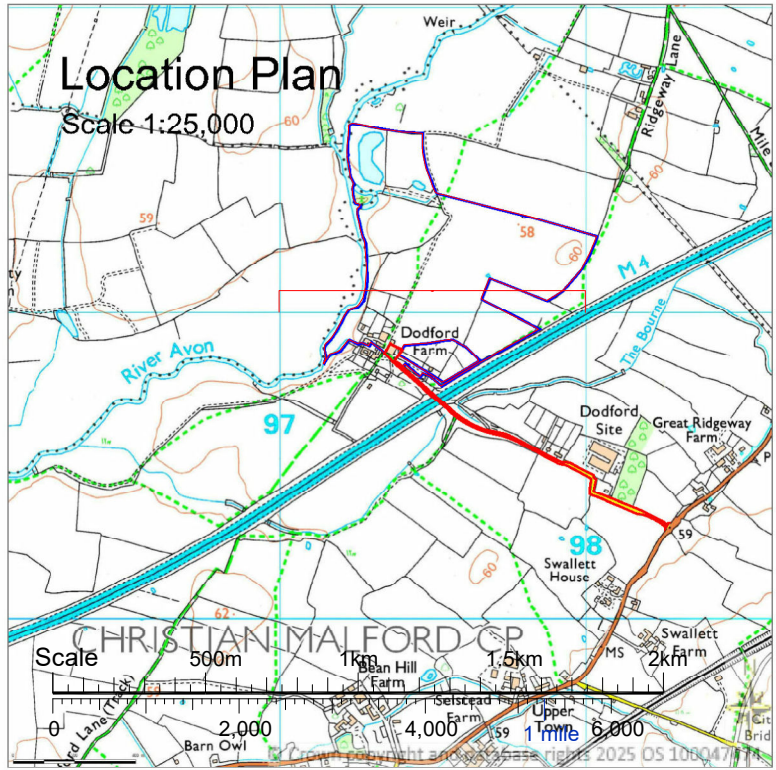


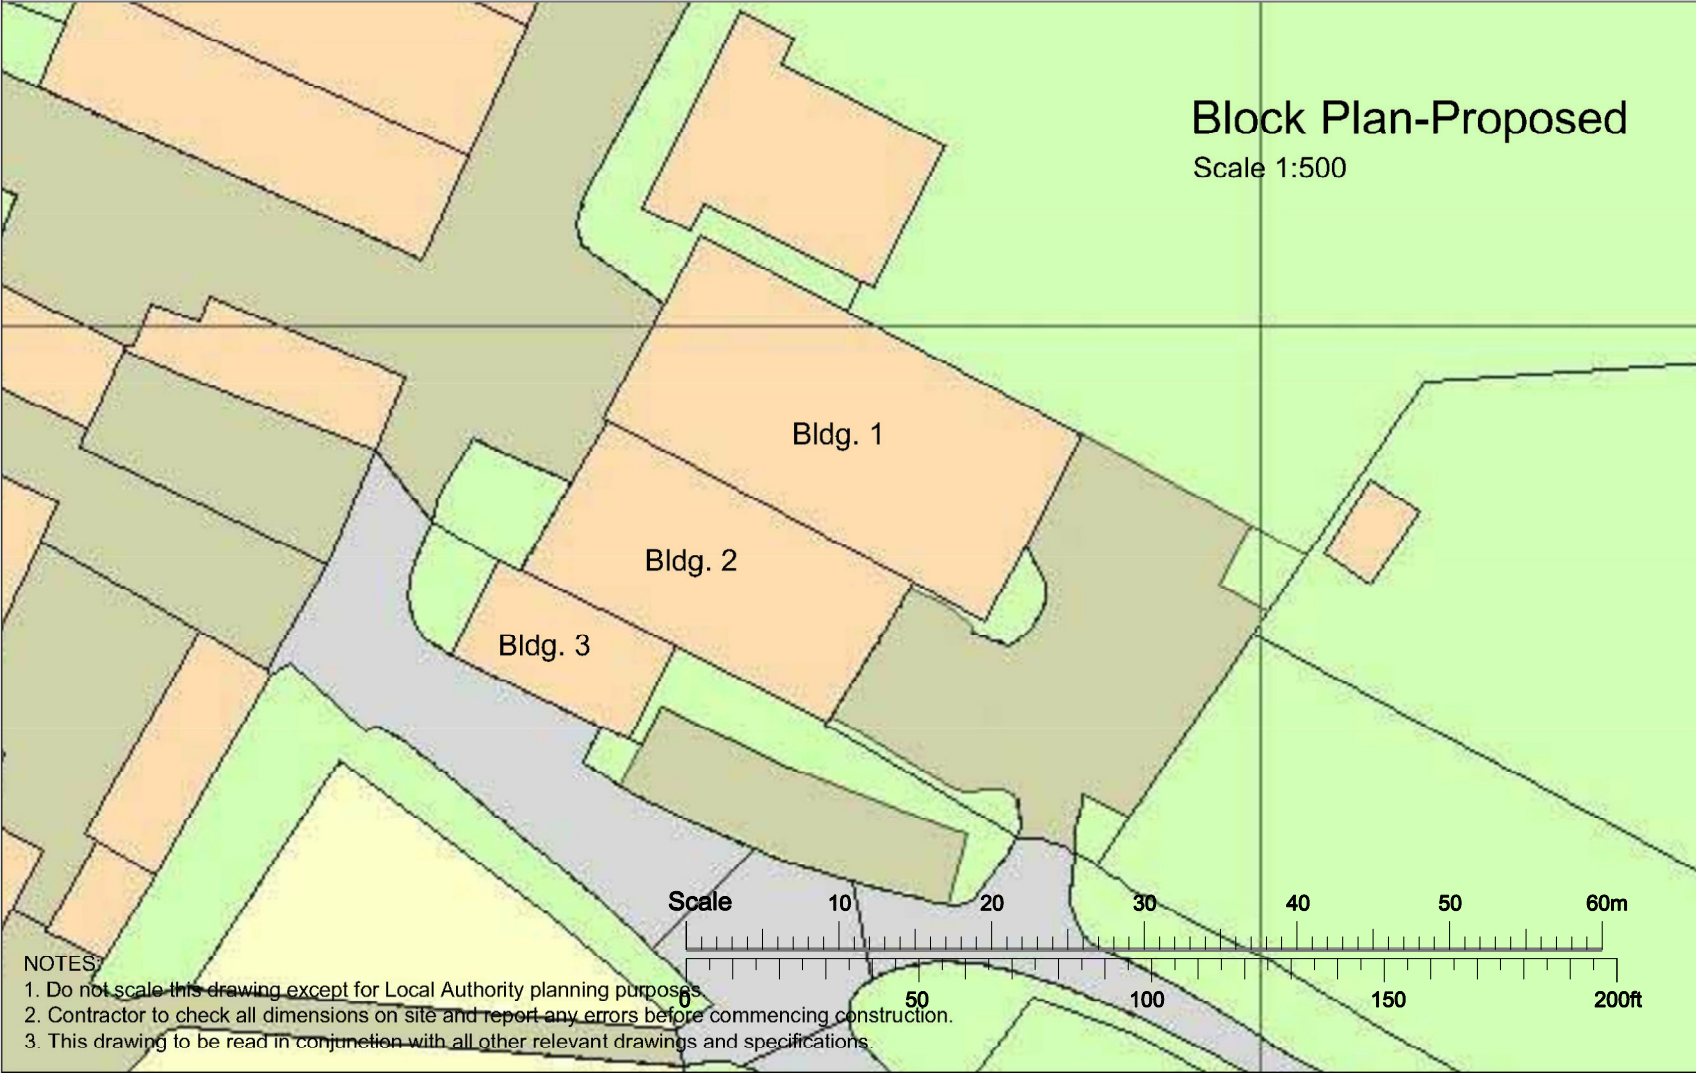

Title: Location + Block Plans	
Drg. No.: DF 1-1	Filename: DF-1
Issued for: Planning	Date: 13.01.25
Scale: 1:500/ 1250@A3	Drawn by: cdfb
Client: Mr & Mrs Jon Ewart	
Dodford Farm Dodford Lane Chippenham SN15 4DE	
Journeyman Draughting + Design 33 Lyefield Rd. West Cheltenham Glos. GL53 8EZ T: 01242 524206 M: 07811 739727 E: charlesboard@hotmail.co.uk	

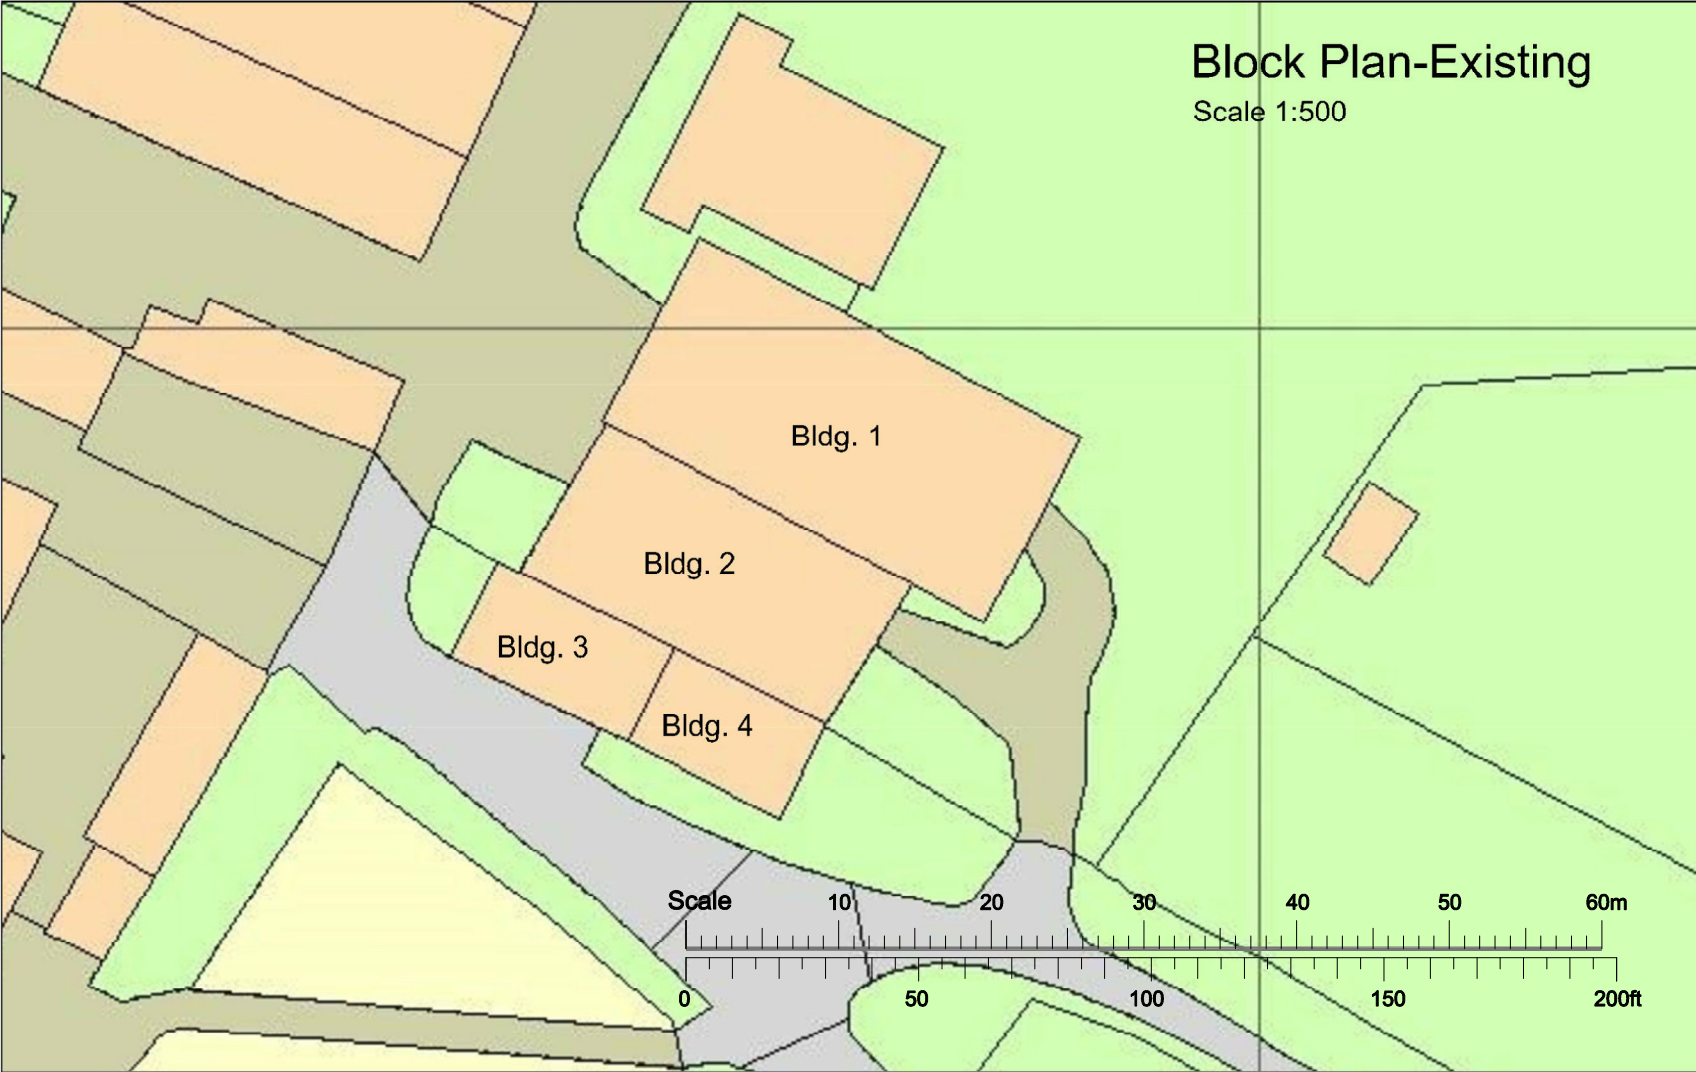