


Note:

Copyright is retained by Big Picture Design.

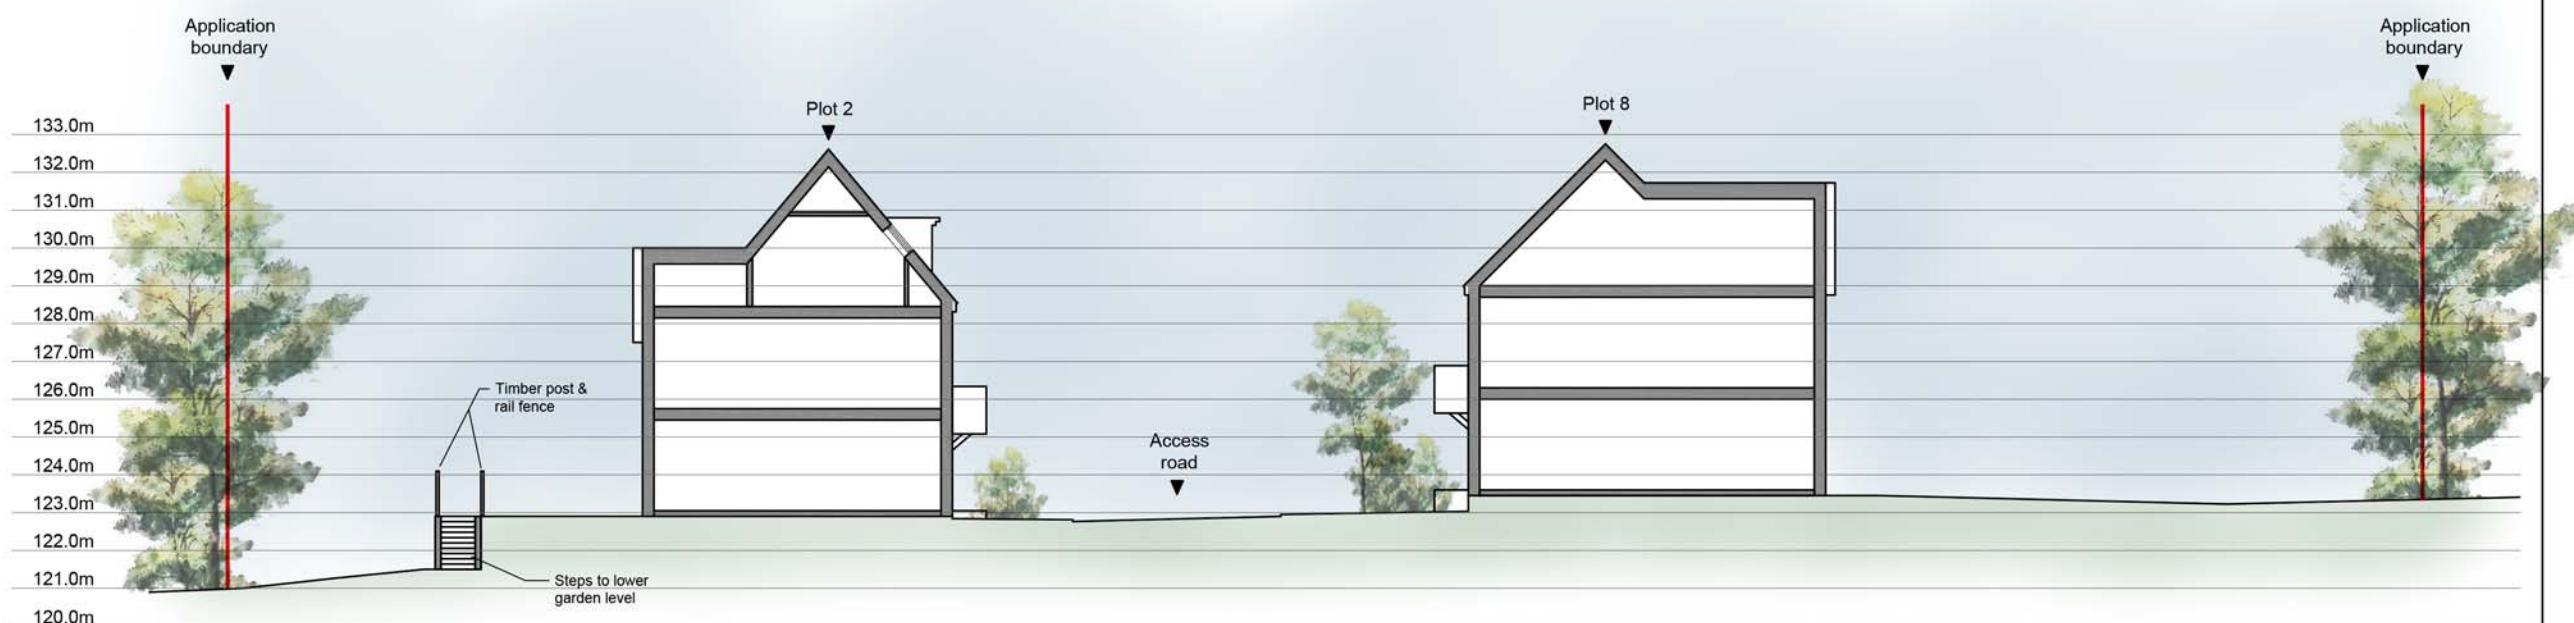

Section A-A



**BIG
PICTURE
DESIGN**

CLIENT:
Greatworth

PROJECT:
Land North of Brick Hill Farm, Warminster
Wiltshire

DRAWING TITLE:
Site Section

SCALE: 1:200@A3 DATE: 04/09/2026 DRAWN: JNM

DRAWING NUMBER: 13270/SEC1 REVISION: