


GARDEN  
+ PARKING AREA

118 LONDON ROAD.

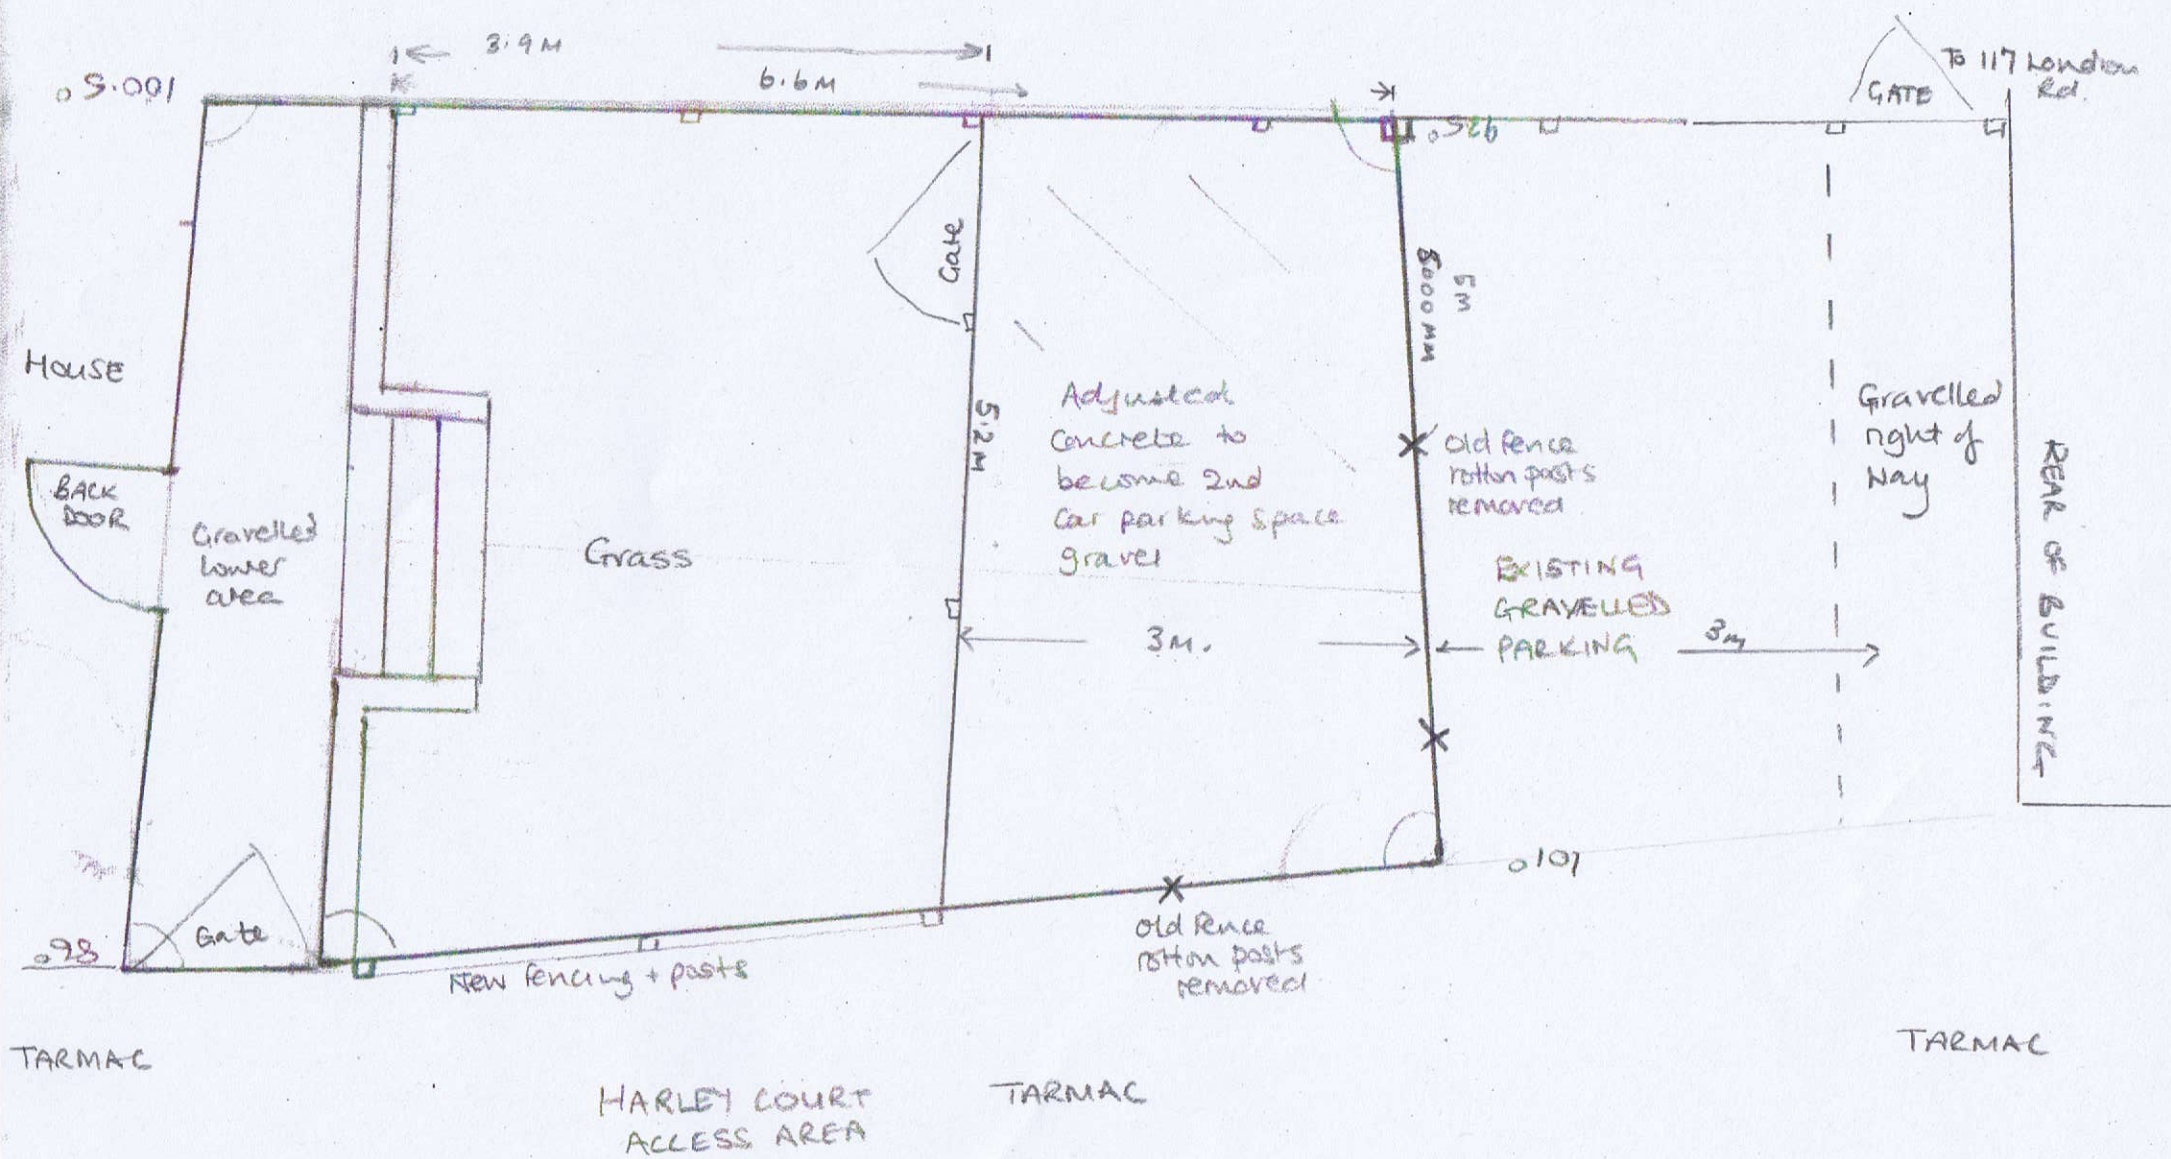

REAR OF BUILDING

TARMAC

HARLEY COURT  
ACCESS AREA

TARMAC

PARKING

Scale: 1:50

0 1m

1800x1800 mm fence panels

□ Post