



D08 – PROPOSED FENCING ELEVATION

Scale 1:50 (A4 Paper)

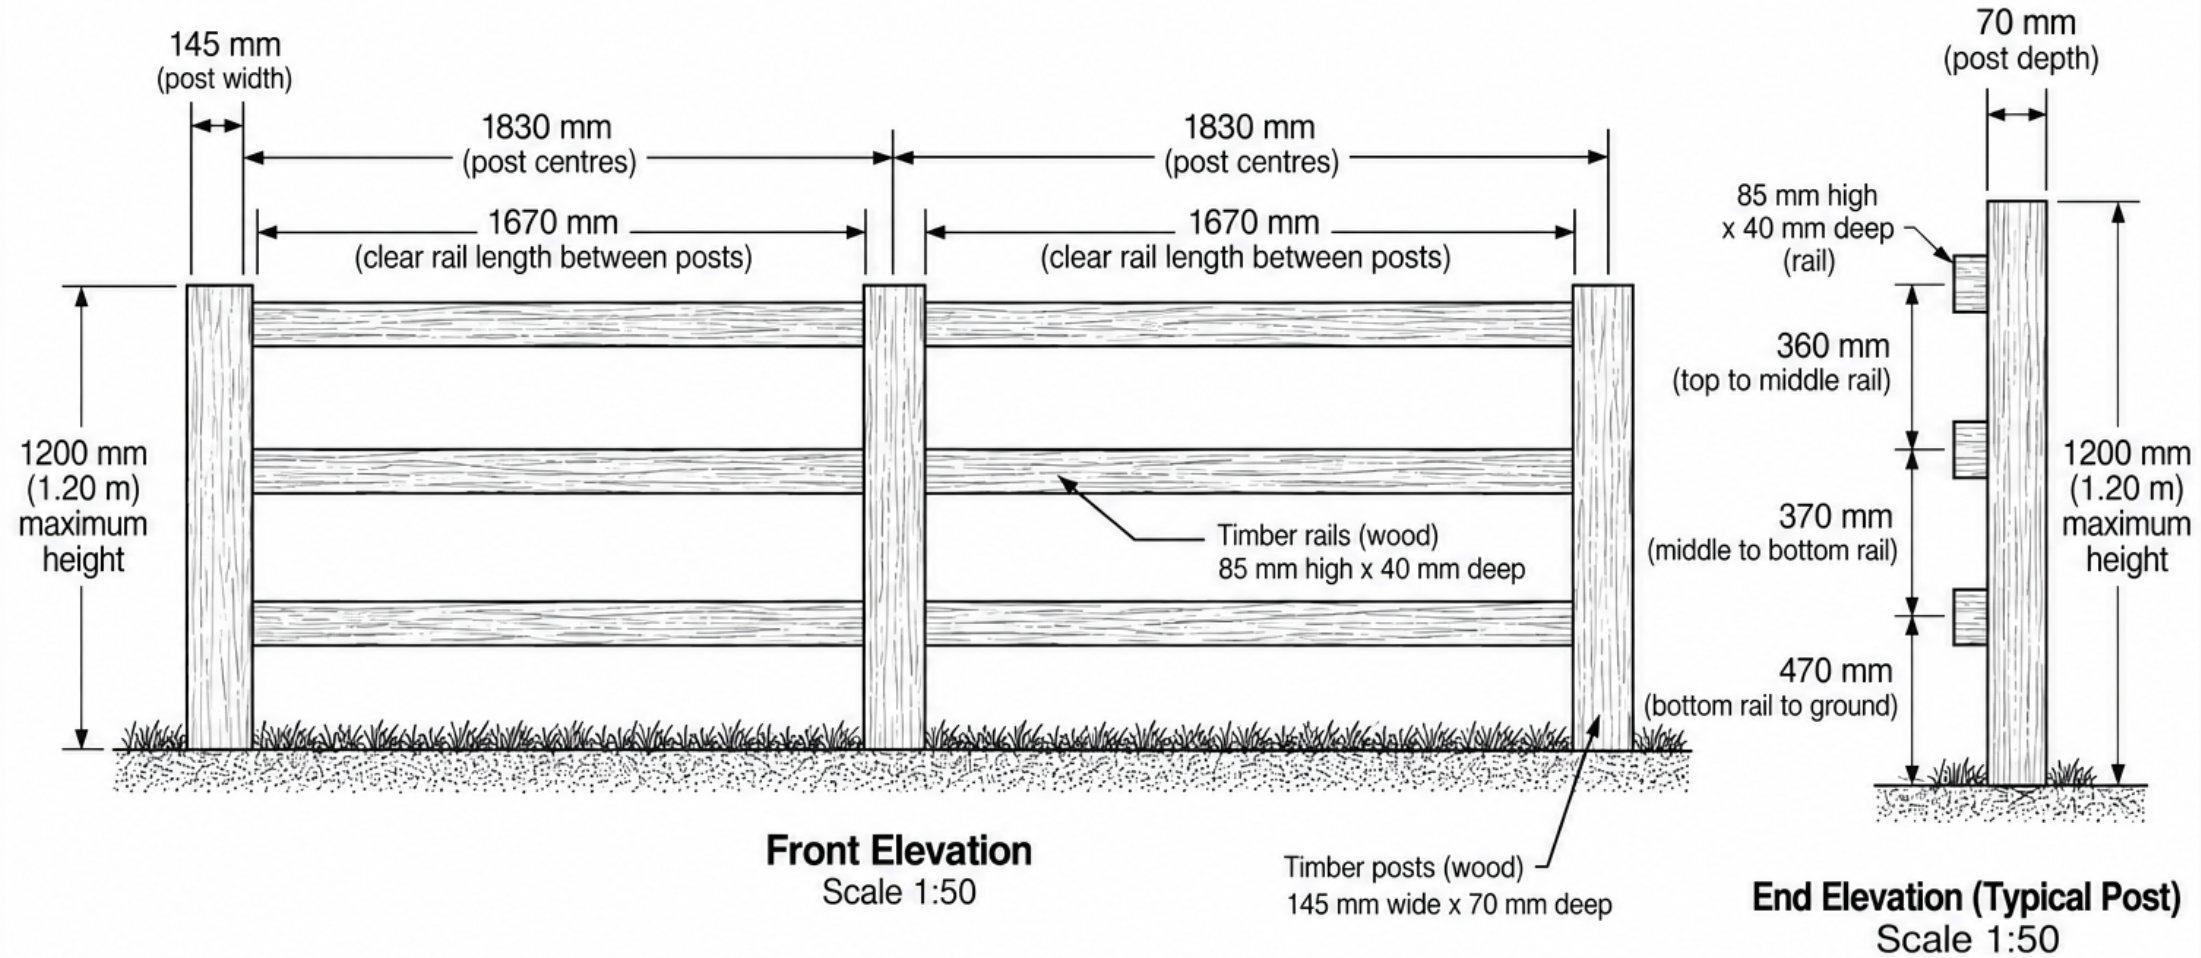

Scale 1:50 (A4 Paper)

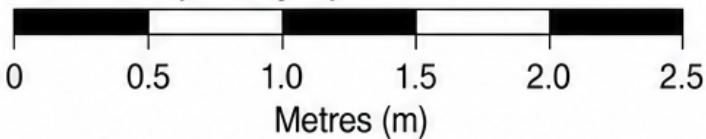

Note: All fencing components are timber (wood).

Project: Proposed Fencing	Drawing Title: D08 – Proposed Fencing Elevation	Scale: 1:50	Paper Size: A4	Date: Sept 2026
------------------------------	--	----------------	-------------------	--------------------