
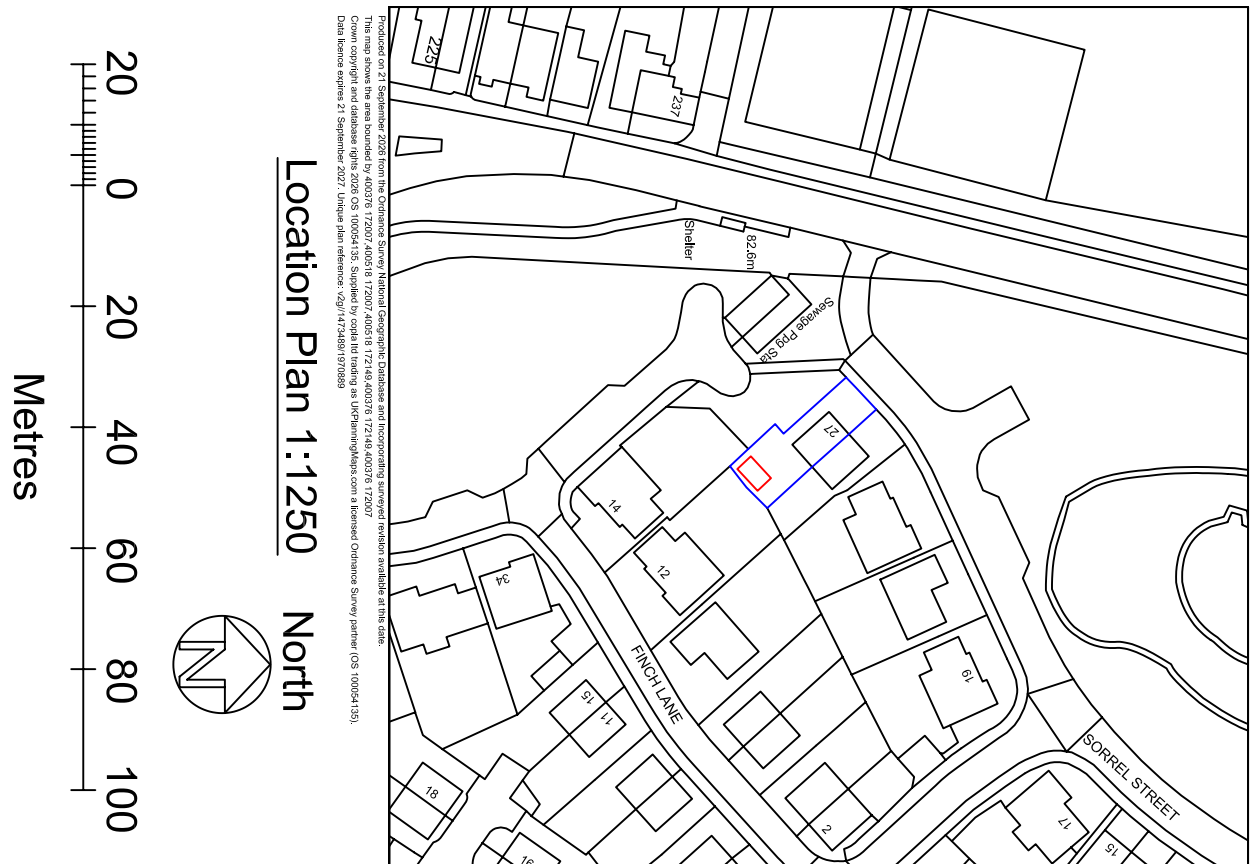


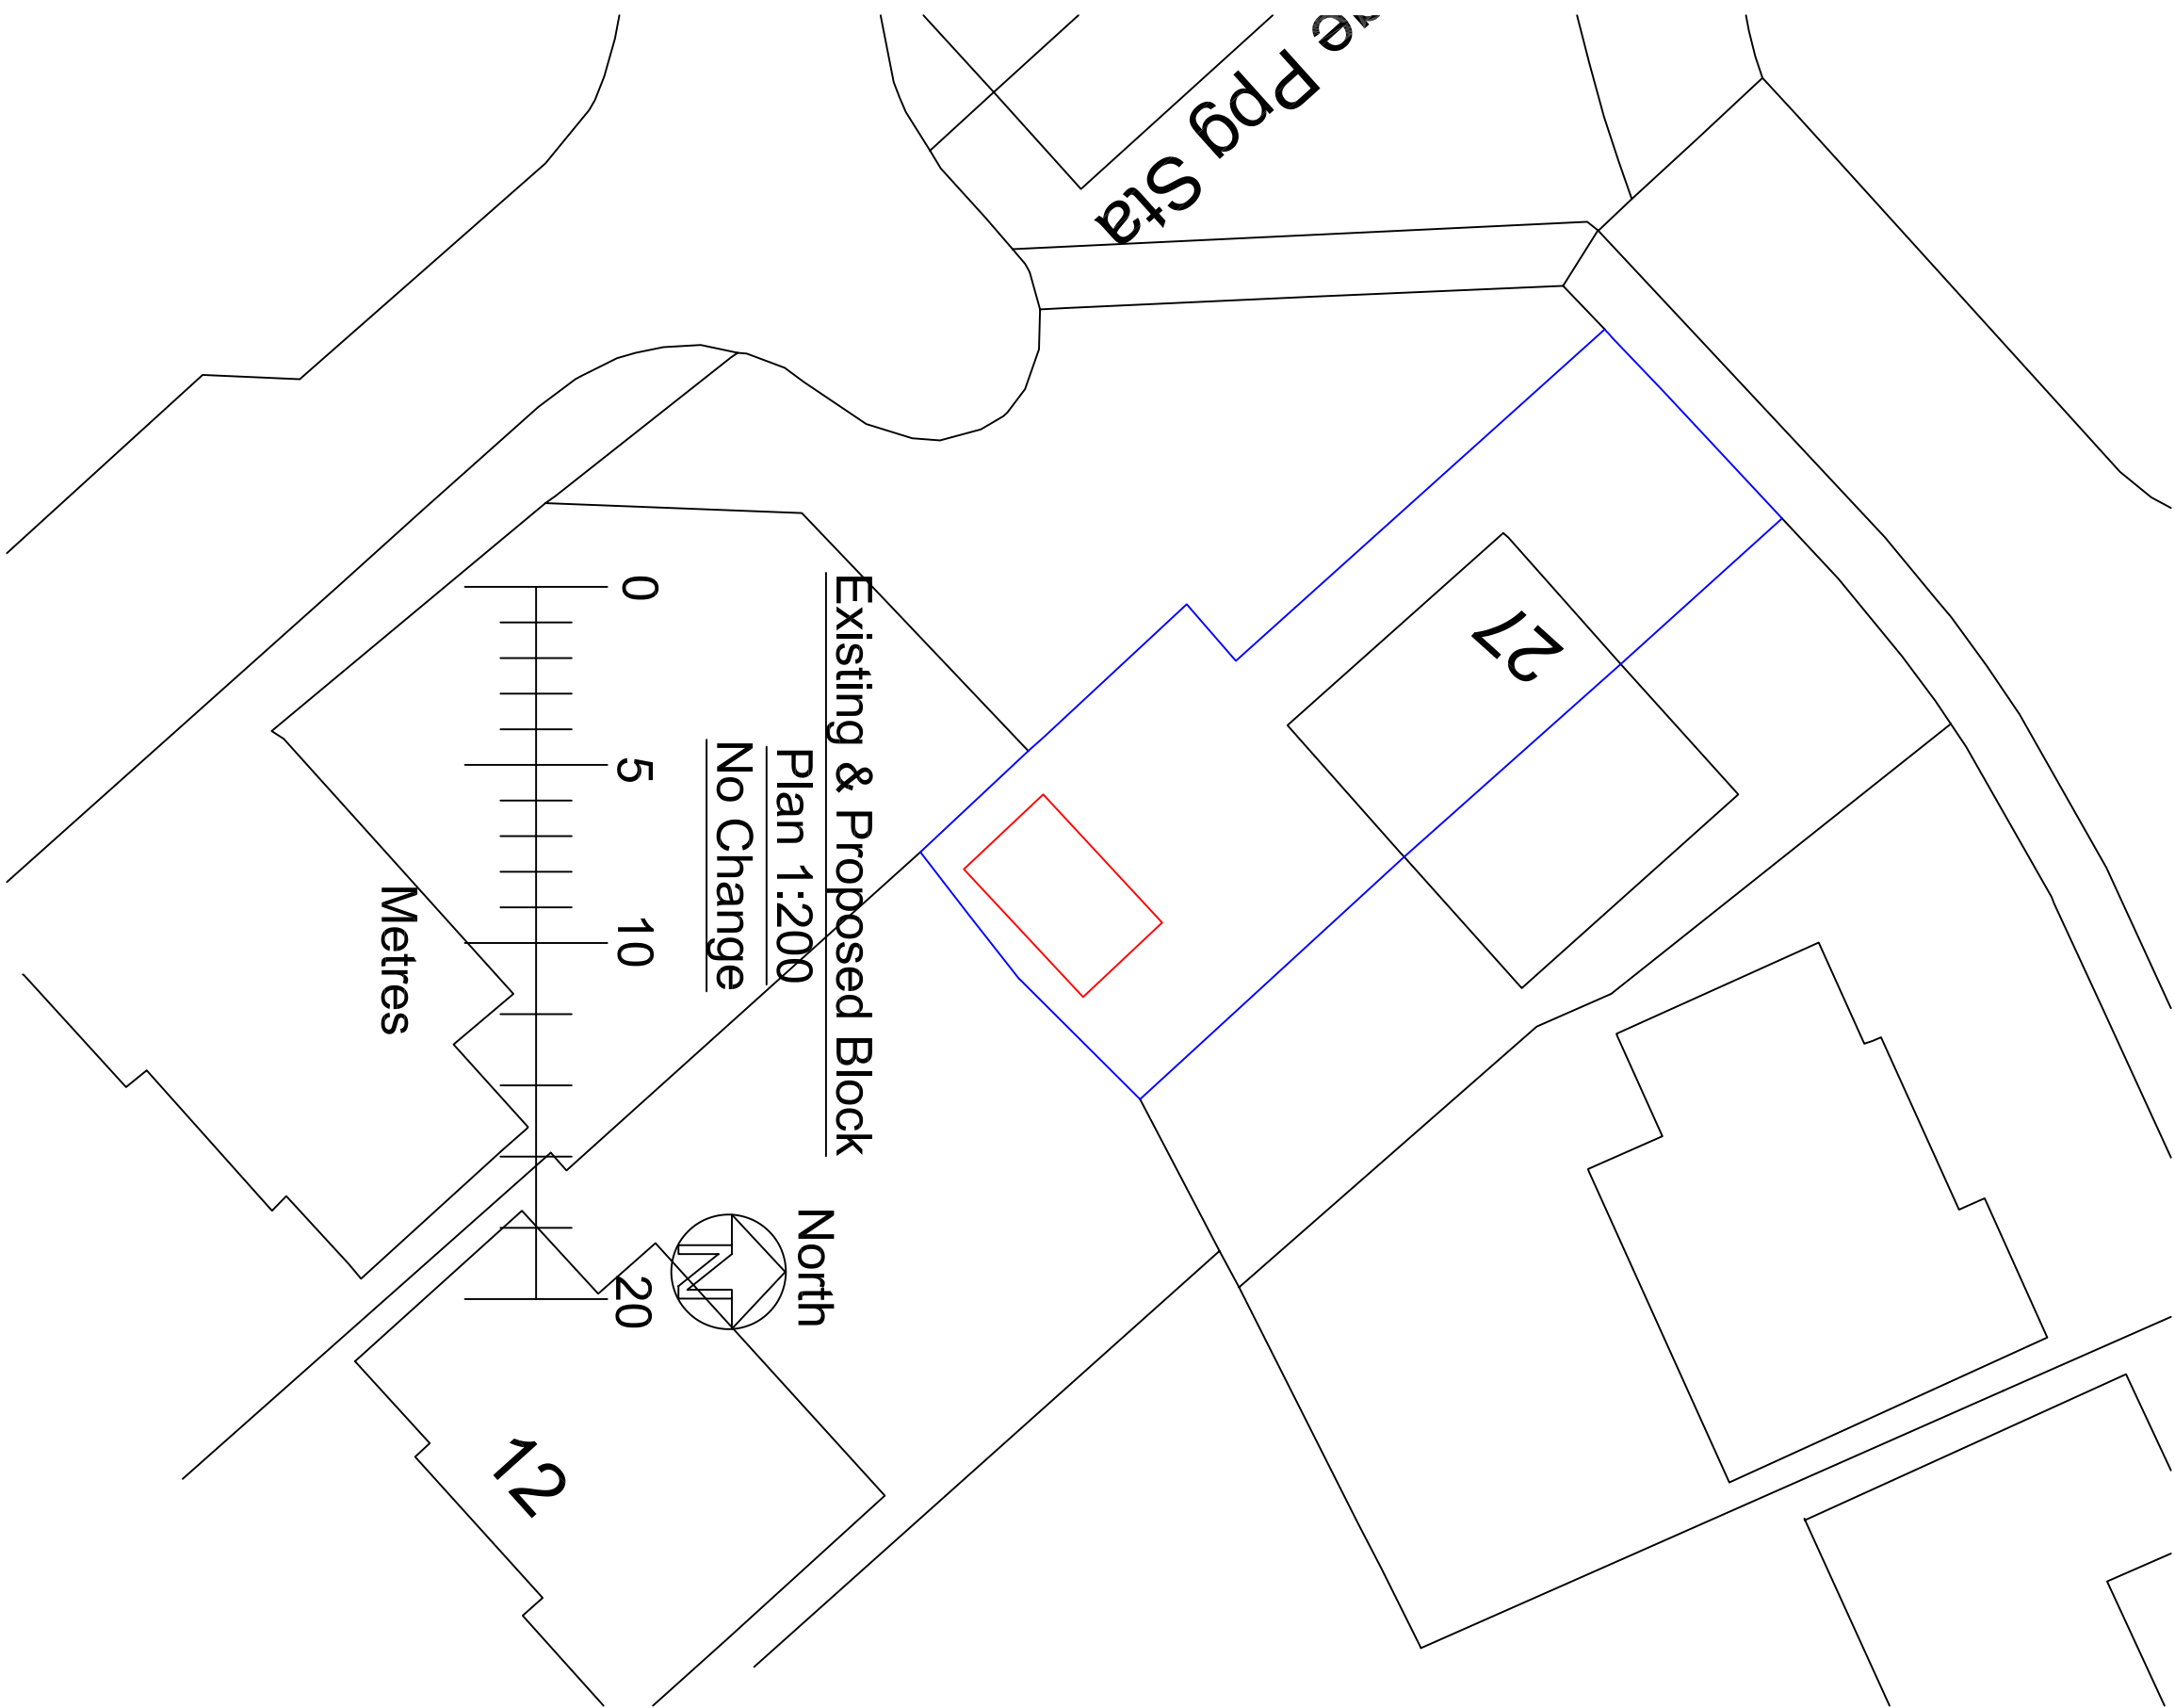

<u>Drawn by</u>		A Harlow & Son 01225 938329
Proposed Change of Use of Existing Outbuilding at		
27 Sorrel Street		
Caine		
Wiltshire		
<u>SN11 8JW</u>		
A1 Papersize		
<u>Scale</u>	1:200, 1:1250	Drawing No AH2026/82
<u>Date</u>	21st Sept 2026	Sheet 1 of 1