




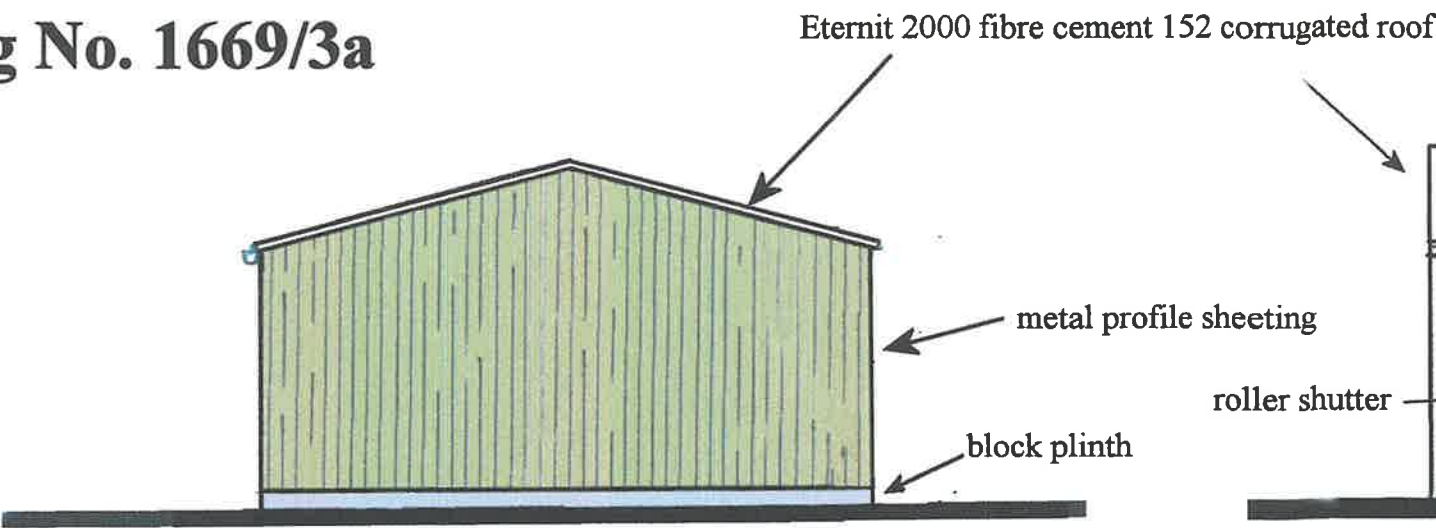


End Elevations

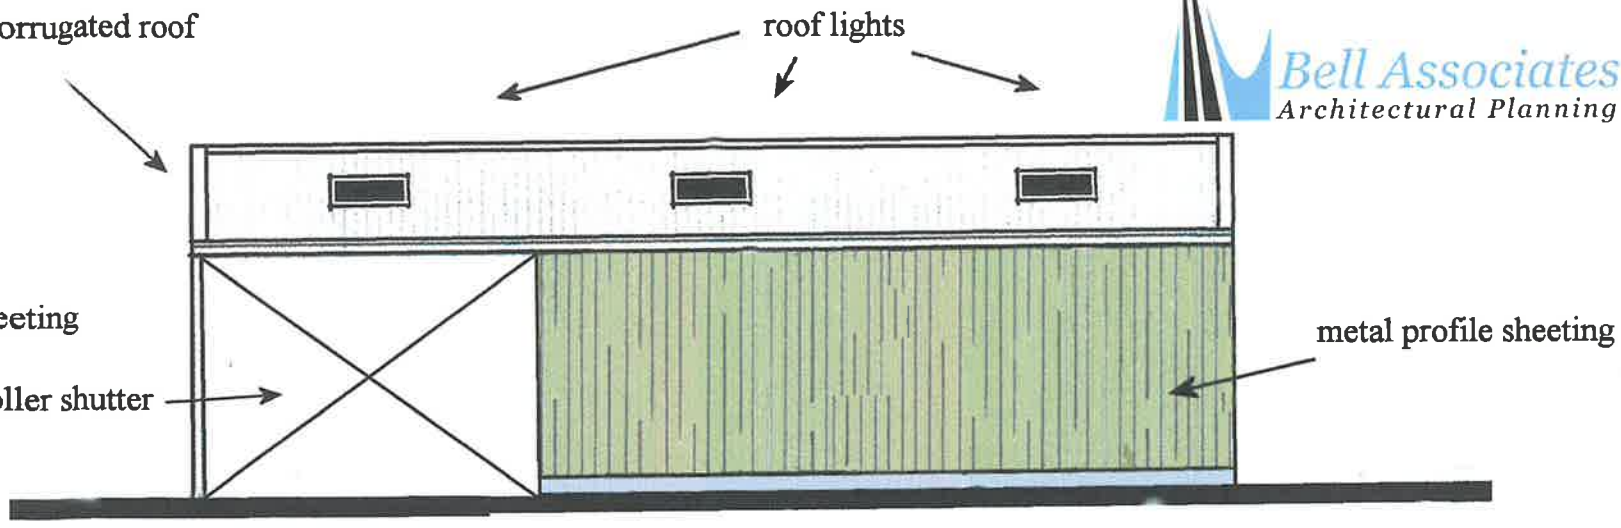


Front Elevation

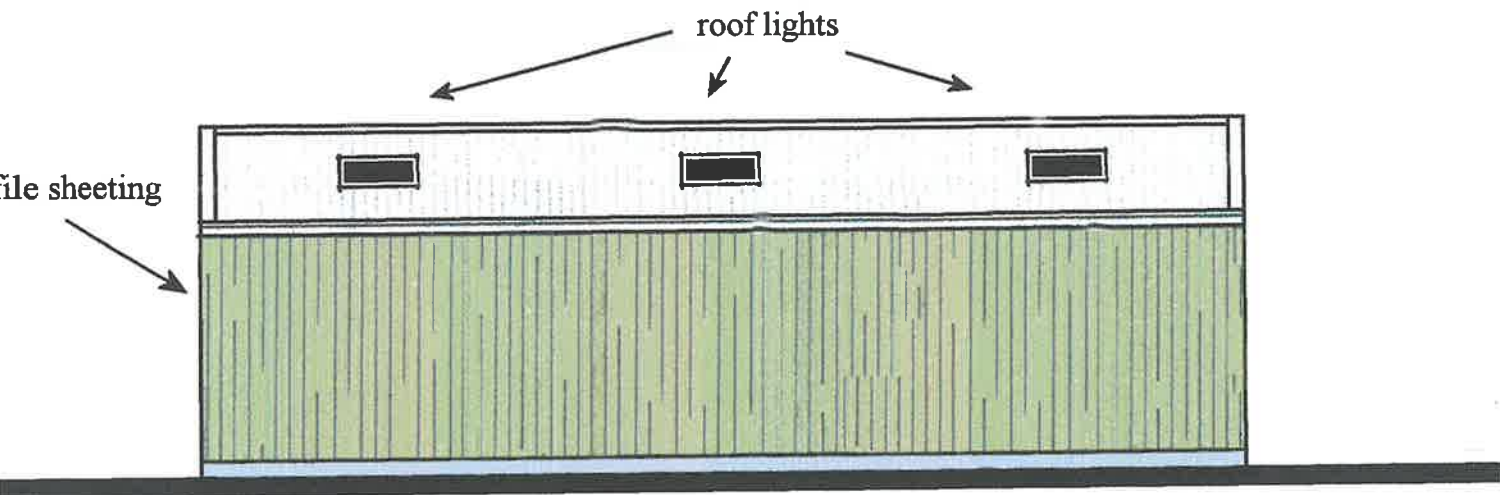

Rear Elevation

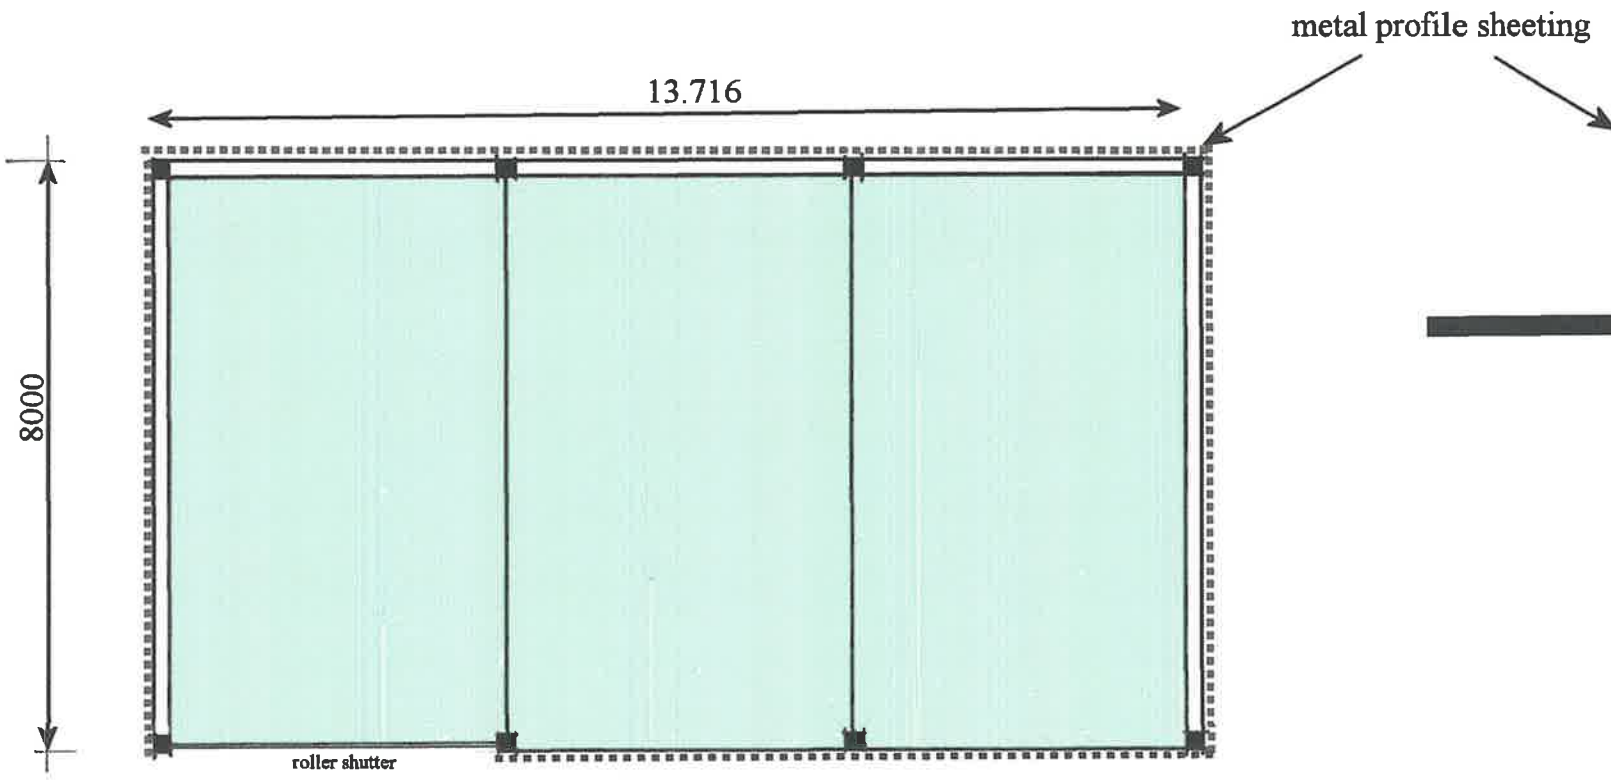

Plan

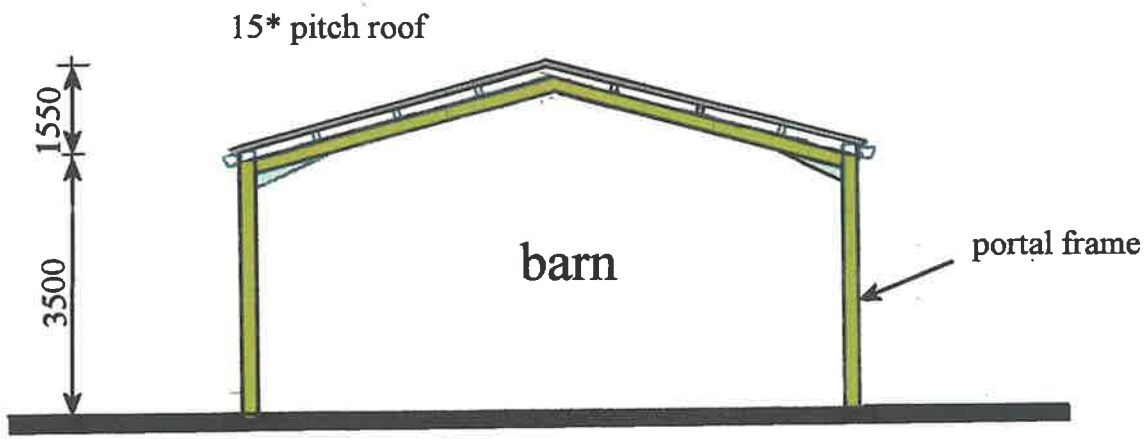

Section