



West Proposed
1 : 100




North Proposed
1 : 100



East Proposed
1 : 100



South Proposed
1 : 100

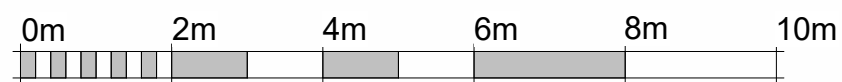

VISUAL SCALE 1:100 @ A3

Rev No.	Revision Note.	Date	Drawn	Checked
A	Initial Planning Drawings	11.09.26	TJ	AW

Project number	Client	Project
06140-01	The House	Loft Conversion
Title	Proposed Elevations	
Date	Sheet	Scale
11.09.26	04	1 : 100
Drawn by	Checked by	Paper Size
AW	AW	A3
BOURNE VALLEY ASSOCIATES ANDOVER LANE FARM FABERSTOWN ANDOVER HAMPSHIRE SP11 9PE Tel: 01264 850159 Email: info@bournevalley.co.uk		

