



West Existing
1 : 100




North Existing
1 : 100



East Existing
1 : 100



South Existing
1 : 100

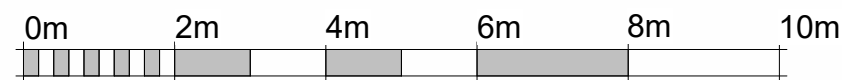

VISUAL SCALE 1:100 @ A3

Rev No.	Revision Note.	Date	Drawn	Checked
A	Initial Planning Drawings	11.09.26	TJ	AW

Project number		Client		Project	
06140-01		The House		Loft Conversion	
Title		Existing Elevations		BOURNE VALLEY ASSOCIATES	
Date		Sheet		Scale	
11.09.26		02		1 : 100	
Drawn by		Checked by		Paper Size	
TJ		AW		A3	
				ANDOVER LANE FARM FABERSTOWN ANDOVER HAMPSHIRE SP11 9PE Tel: 01264 850159 Email: info@bournevalley.co.uk	

