
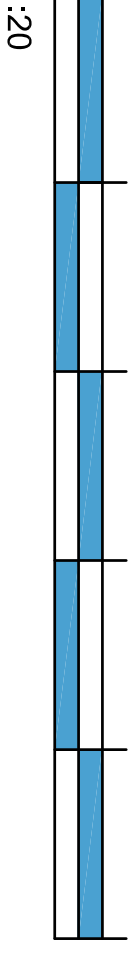
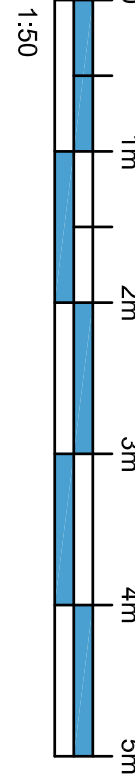
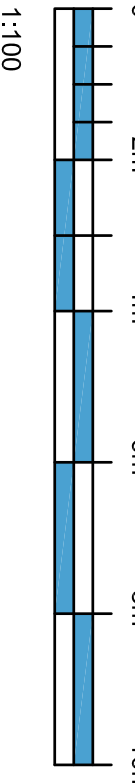
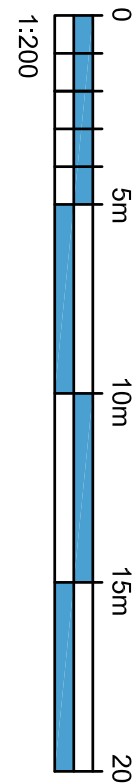
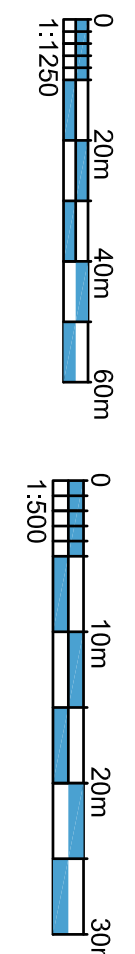
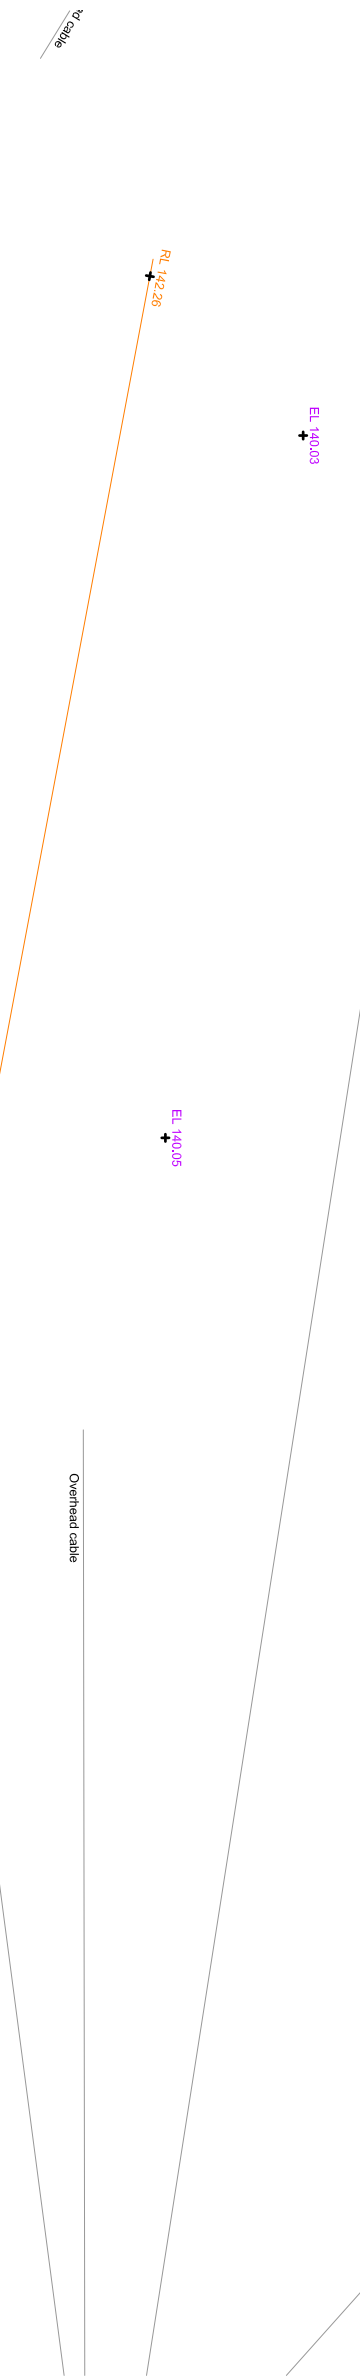


Notes:

Responsibility will not be accepted for errors made by others in scaling from this drawing; all construction information should be taken from figured dimensions only. If any discrepancies are found inform AB Architectural Design Immediately.

NOTE:
These drawings are based on the CAD files from a third party. Please bring any discrepancies to the attention of AB Architectural Design Ltd immediately.

REVISION
2022-12-02 - Preliminary Issue
2023-01-20 - Rev A - Plans amended to reflect client comments.
2023-03-17 - Rev B - Plans amended to reflect client comments.
2023-03-31 - Rev C - Proposed Velux added to South elevation.

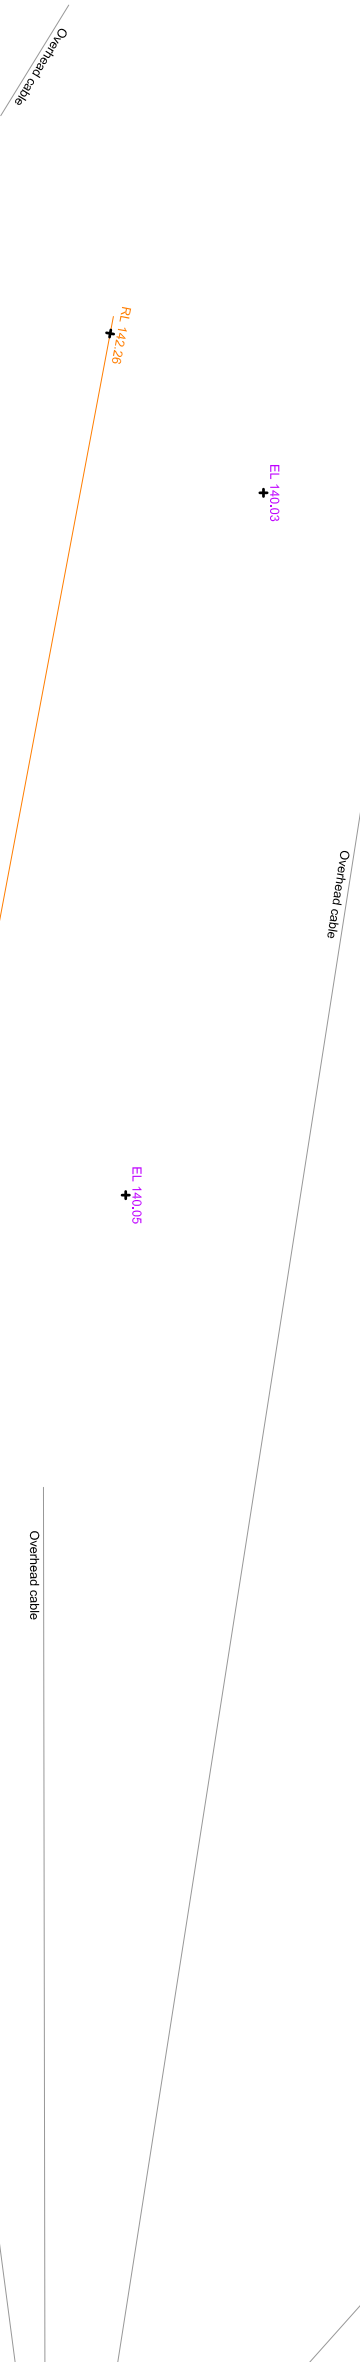

ab Architectural design

AL(1)02 Rev - C

Job No. 4216

© AB Architectural Design Ltd.

Tel: 01737 832 133 - Email: queries@abdesign.co.uk - www.abdesign.co.uk

FOR:

Mr and Mrs R. Mellay

107 High St. Chapmanslade, BA13 4AN

1:100 @ A1

Dec. 2022

AB/AB

ISSUE: PLANNING

Proposed Extension/ Alterations to

107 High St., Chapmanslade

Existing and Proposed

site plans